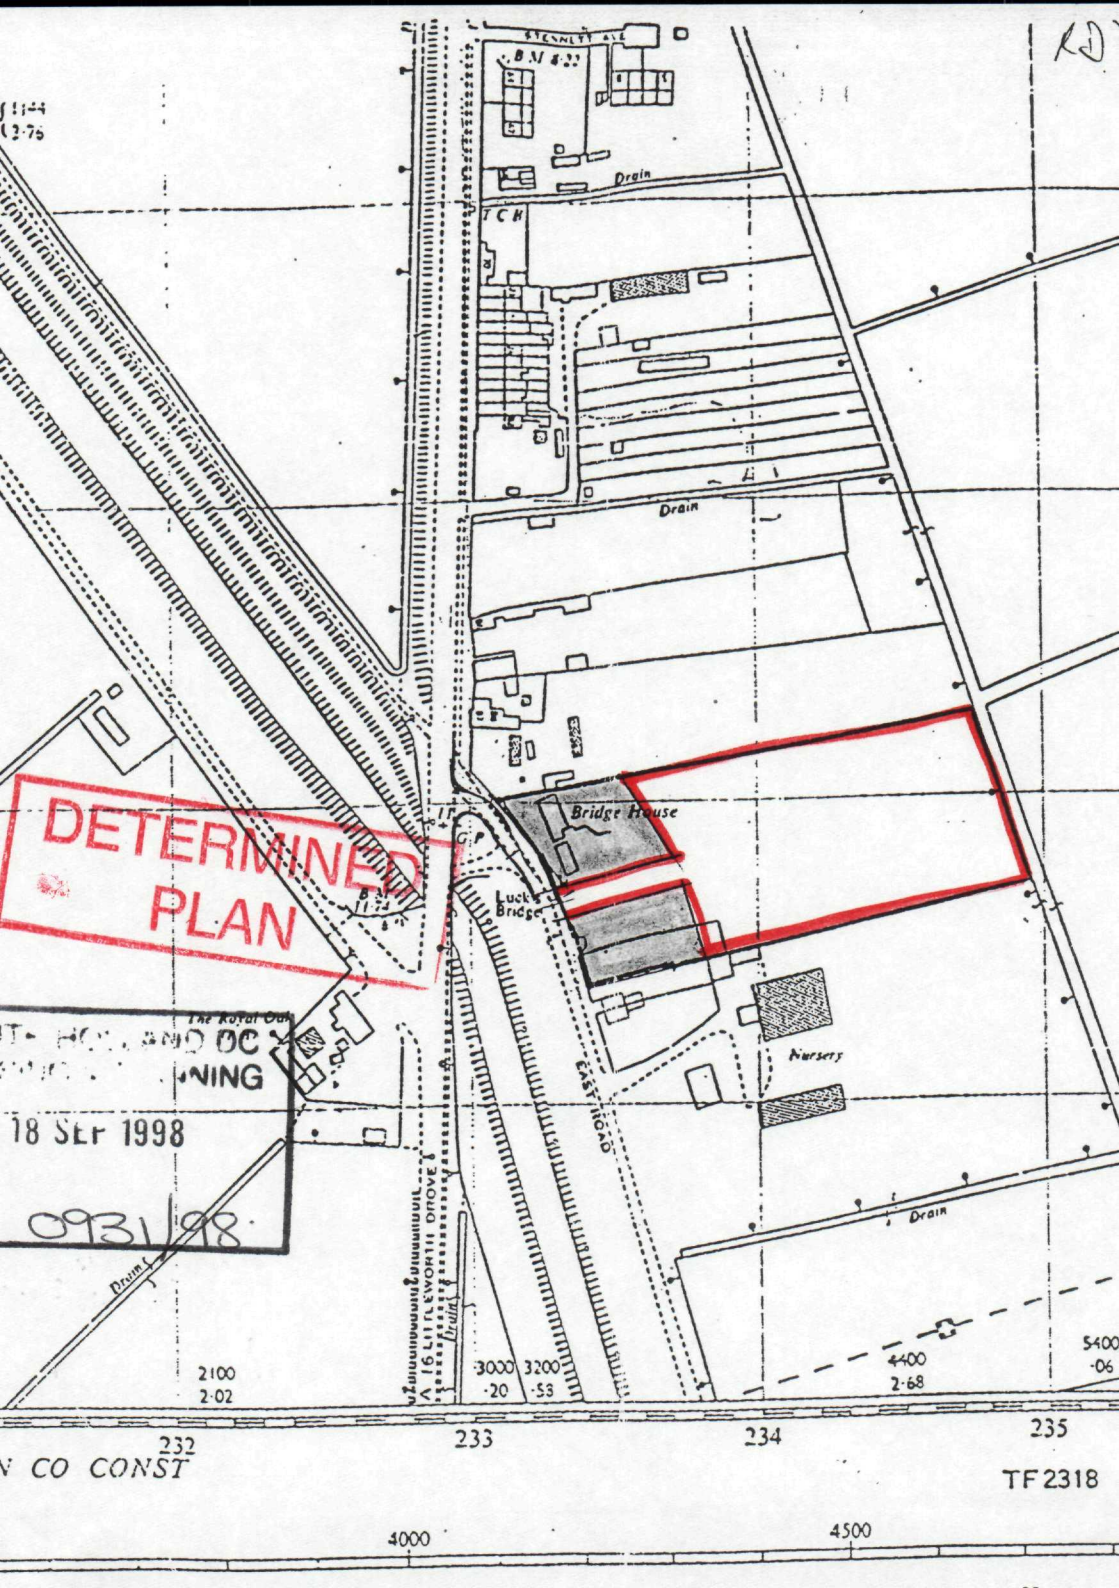
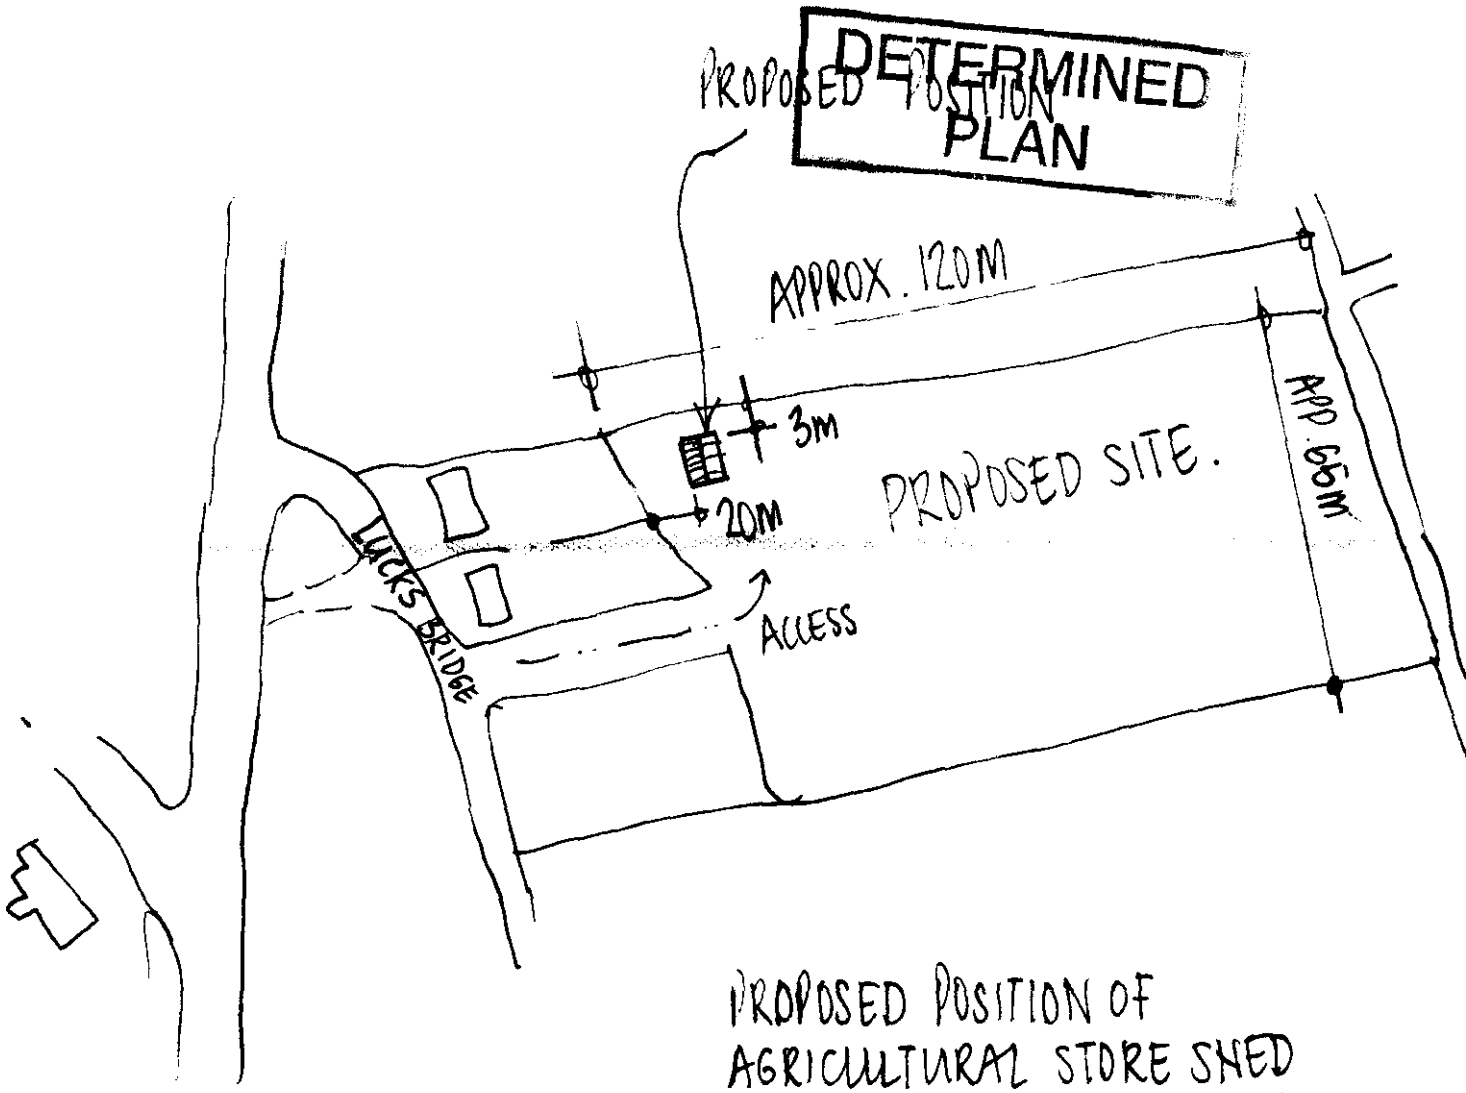

Drain
Drain
Bridge House
Luck's Bridge
EAST ROAD
Nursery
Drain
Drain
DETERMINED
PLAN
18 SEP 1998
093198
2100
2·02
3000
·20
3200
·53
4400
2·68
232
233
234
235
TF 2318
4000
4500



SOUTH HOLLAND DC
HOUSING & PLANNING
18 SEP 1998
Ref: 0931/98

DETERMINED
PLAN



PROPOSED POSITION OF AGRICULTURAL STORE SHED @ LUCKS BRIDGE, SPALDING COMMON.

1:1250