

DRG Nº CEP2.

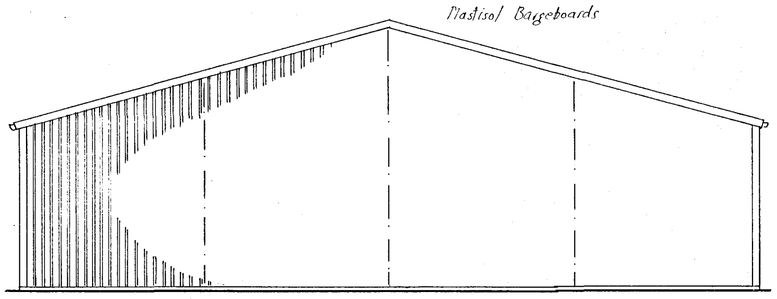

END ELEVATION

Box profile plastisol single skin cladding 'Merlin grey'.


'Big Six' natural grey single skin fibre cement roof cladding with crown cranked ridge

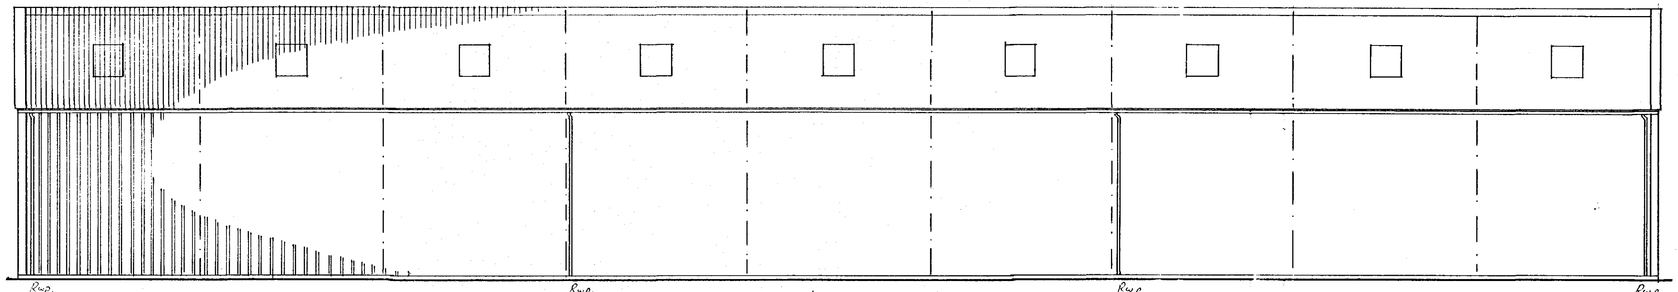

SIDE ELEVATION


Box profile plastisol single skin cladding 'Merlin grey'.

'Big Six' natural grey single skin fibre cement roof cladding with crown cranked ridge.

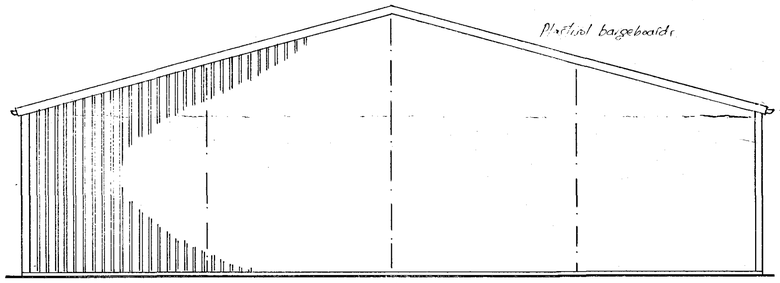

END ELEVATION

Box profile plastisol single skin cladding 'Merlin grey'.

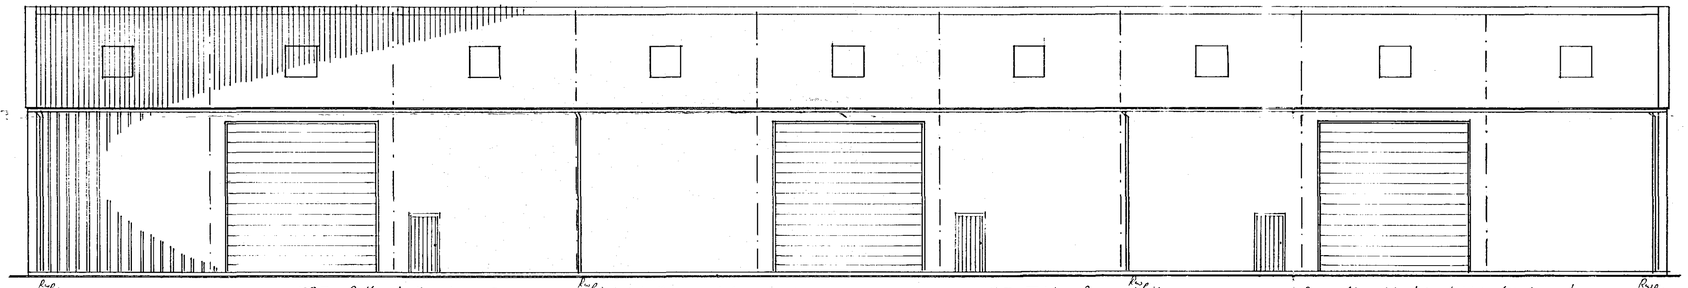


SIDE ELEVATION

Nº3 - Roller shutter doors 5.000m x 5.000h electrically operated

Nº3 - Timber personnel doors


Box profile single skin cladding 'Merlin grey'.

100/150 p.v.c. u.g drains into existing system

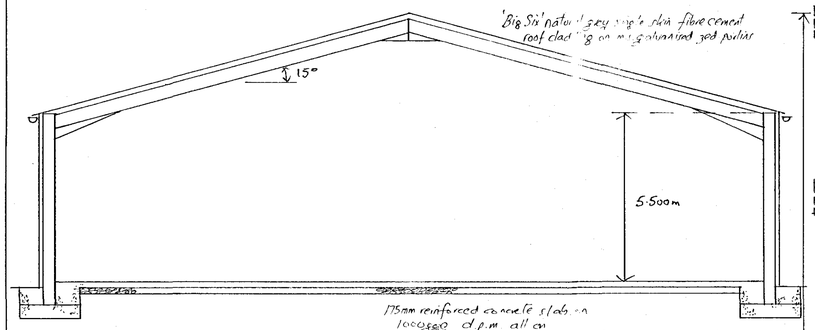

SECTION THRO'

Box profile plastisol single skin vertical cladding on m.s. galvanised rails.

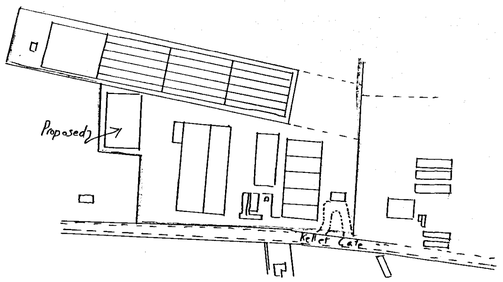

LOCATION PLAN 1:2500


Nº16 - Main portal stanchion bases to Engineers design

Nº10 - Gable end stanchion bases to Engineers design

Nº8 - Portal frames over : all to Engineers design.

Nº2 - Light gable frames : all to Engineers design.

Nº18 - 3.000h. translucent roof lights to SMA 711

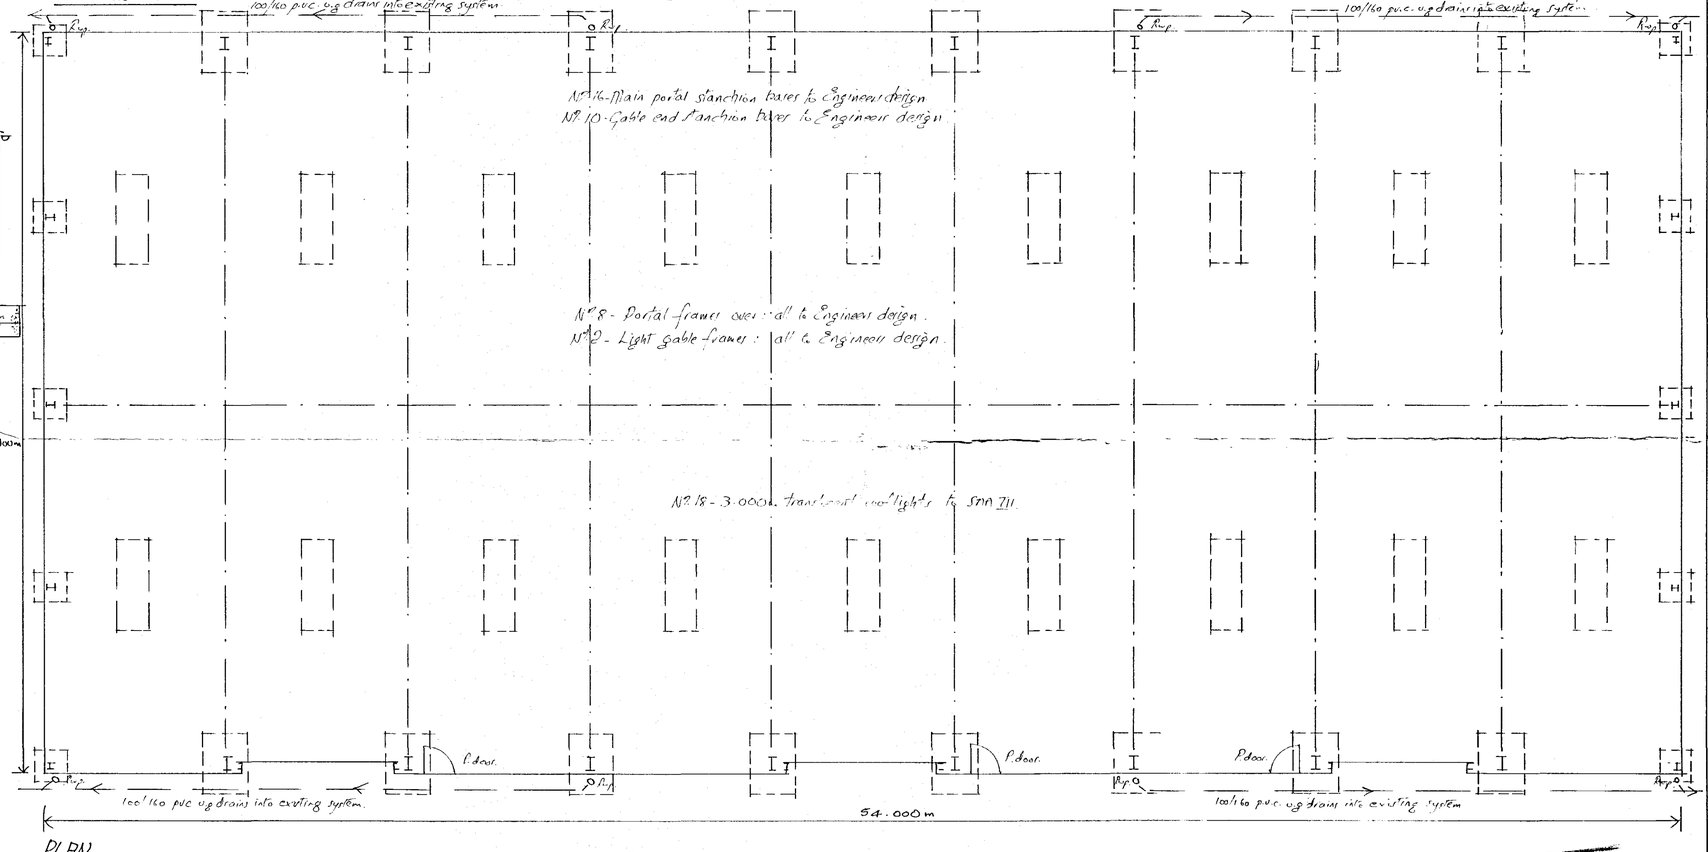

PLAN

PROPOSED GENERAL PURPOSE AND POTATOE STORE AT KELLET GATE, LOW FULNEY, SPALDING, LINCS FOR CHRIS ELEY (PRODUCE) LTD.

Date: June '07 Drawn: R.W. Scale 1:100

DETERMINED
SHDC
PLANNING & DEVELOPMENT
10 JUL 2007
Ref. 0932/07