


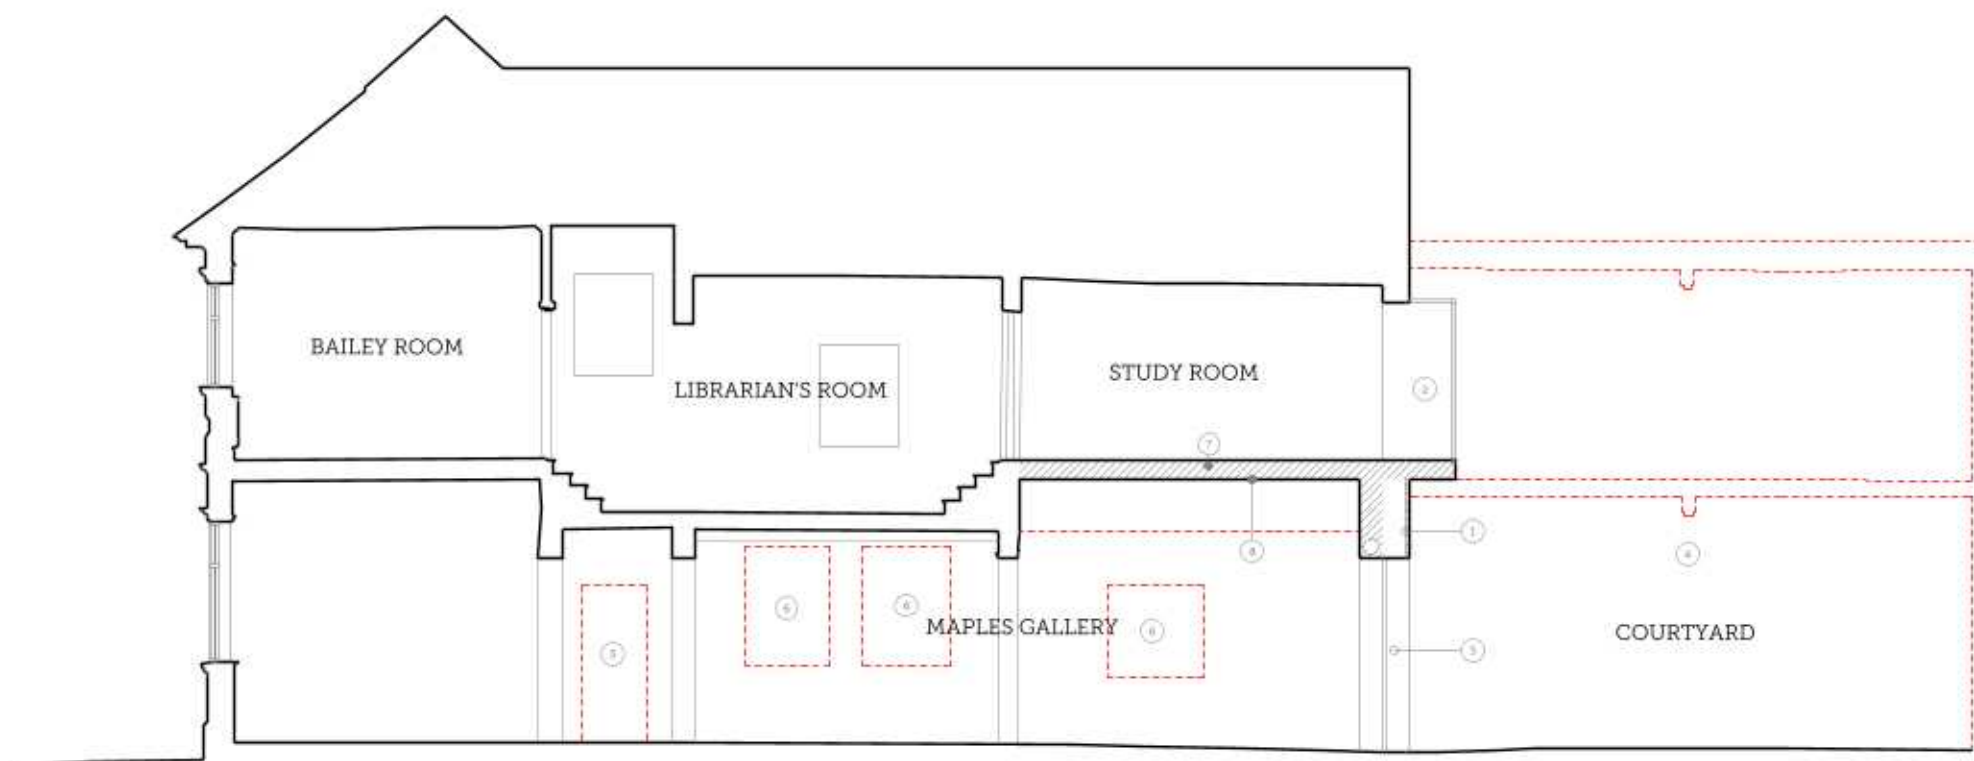


BUSINESS CENTRE
(FORMER LEVERTON'S WORKS)
-NOT SURVEYED-

DRAWING NOTES

- ① Render finish over existing brickwork.
- ② New Oriel window.
- ③ New glazed doors to courtyard with integrated security shutters.
- ④ Demolish two-storey extension from 1960.
- ⑤ Brick-up door opening.
- ⑥ Brick-up window opening.
- ⑦ New timber floor at the level of the Lecture Room.
- ⑧ New raised ceiling.

01 | PROPOSED SECTION BB

Scale 1:100 @ A3

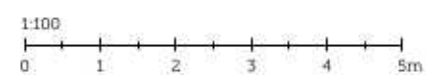

PROJECT TITLE			
SPALDING GENTLEMEN'S SOCIETY			
DRAWING TITLE			
PROPOSED SECTION BB			
DRAWING NO.	REVISION	ISSUE DATE	SCALE
2388-PP05	A	29/09/2022	1:100

**SCORER
HAWKINS
ARCHITECTS**

Lodge Farm Barns
Sharncliffe, Spalding
Lincolnshire PE21 4QF
01754 890089
projects@scorerhawkins.co.uk
www.scorerhawkins.co.uk