


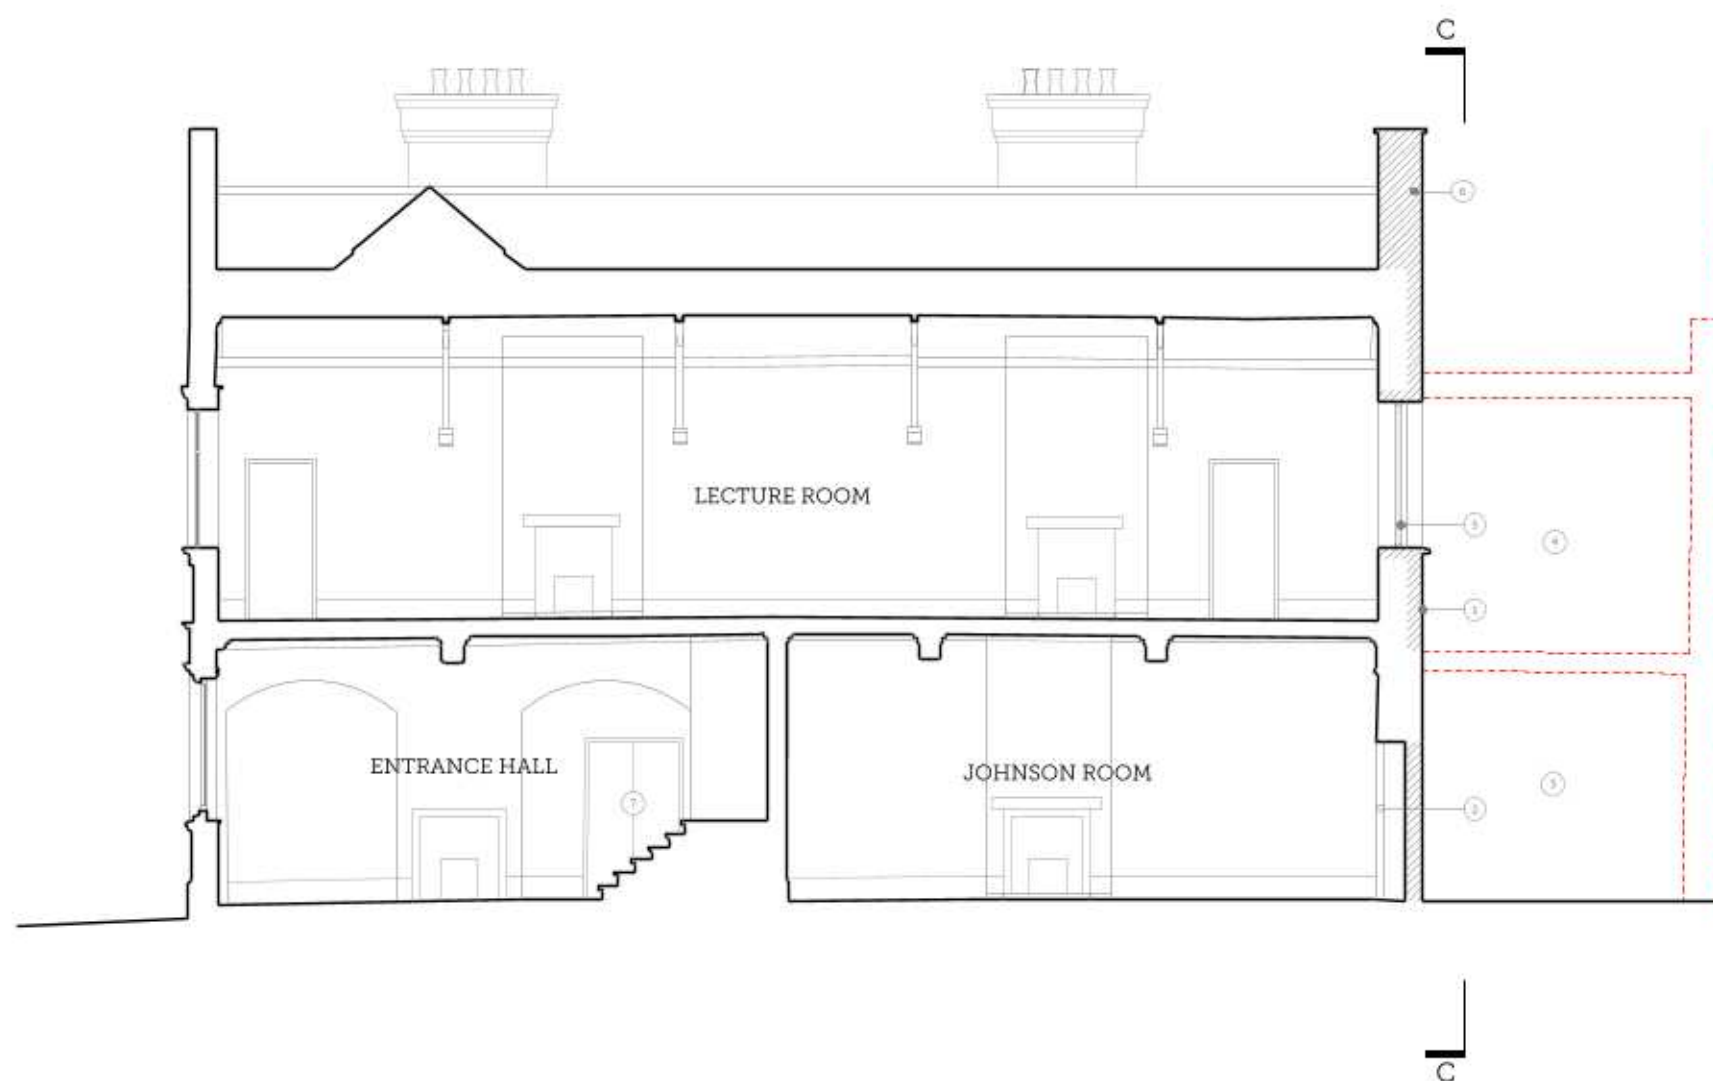

01 | PROPOSED SECTION AA
Scale 1:100 @ A3

1:100
0 1 2 3 4 5m

BUSINESS CENTRE
(FORMER LEVERTON'S WORKS)
-NOT SURVEYED-

DRAWING NOTES

- ① Render finish over existing brickwork.
- ② Retain Strong Room door in-situ and block-up doorway behind.
- ③ Demolish Strong Room extension from 1925.
- ④ Demolish Library extension from 1955.
- ⑤ Reinstate timber window in original location.
- ⑥ New parapet to gable end with lead abutment flashing and stainless-steel coping.
- ⑦ New double doors.

PROJECT TITLE			
SPALDING GENTLEMEN'S SOCIETY			
DRAWING TITLE			
PROPOSED SECTION AA			
DRAWING NO.	REVISION	ISSUE DATE	SCALE
2368-PP04	A	29/09/2022	1:100

**SCORER
HAWKINS
ARCHITECTS**

Lodge Farm Barns
Sharncliffe, Spalding
Lincolnshire PE21 4QF

01754 890089
projects@scorerhawkins.co.uk
www.scorerhawkins.co.uk