



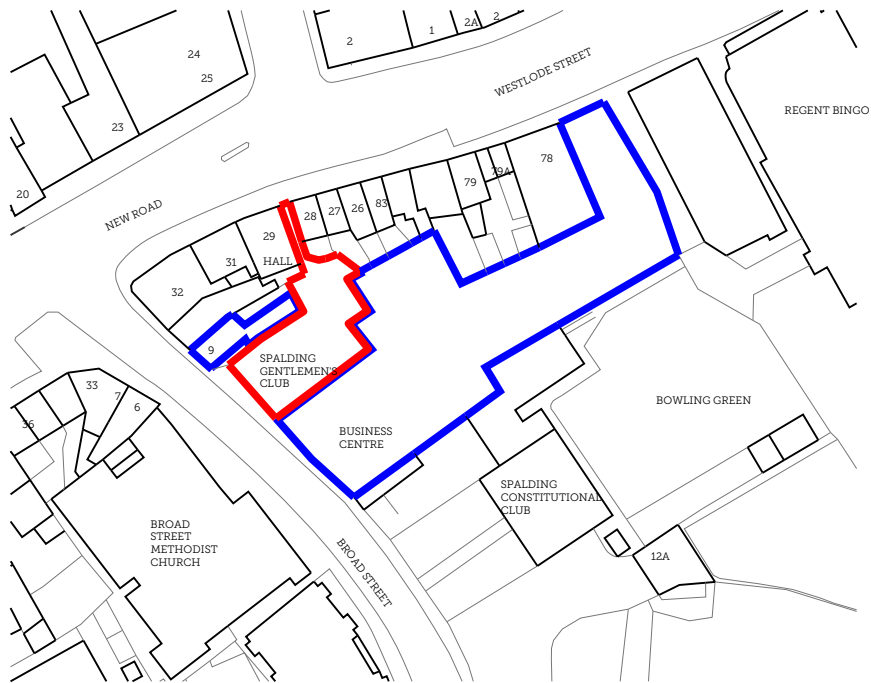

Ordnance Survey © Crown copyright 2022. All rights reserved. Licence number: 100022432

01 | SITE LOCATION PLAN


Scale 1:1250 @ A3

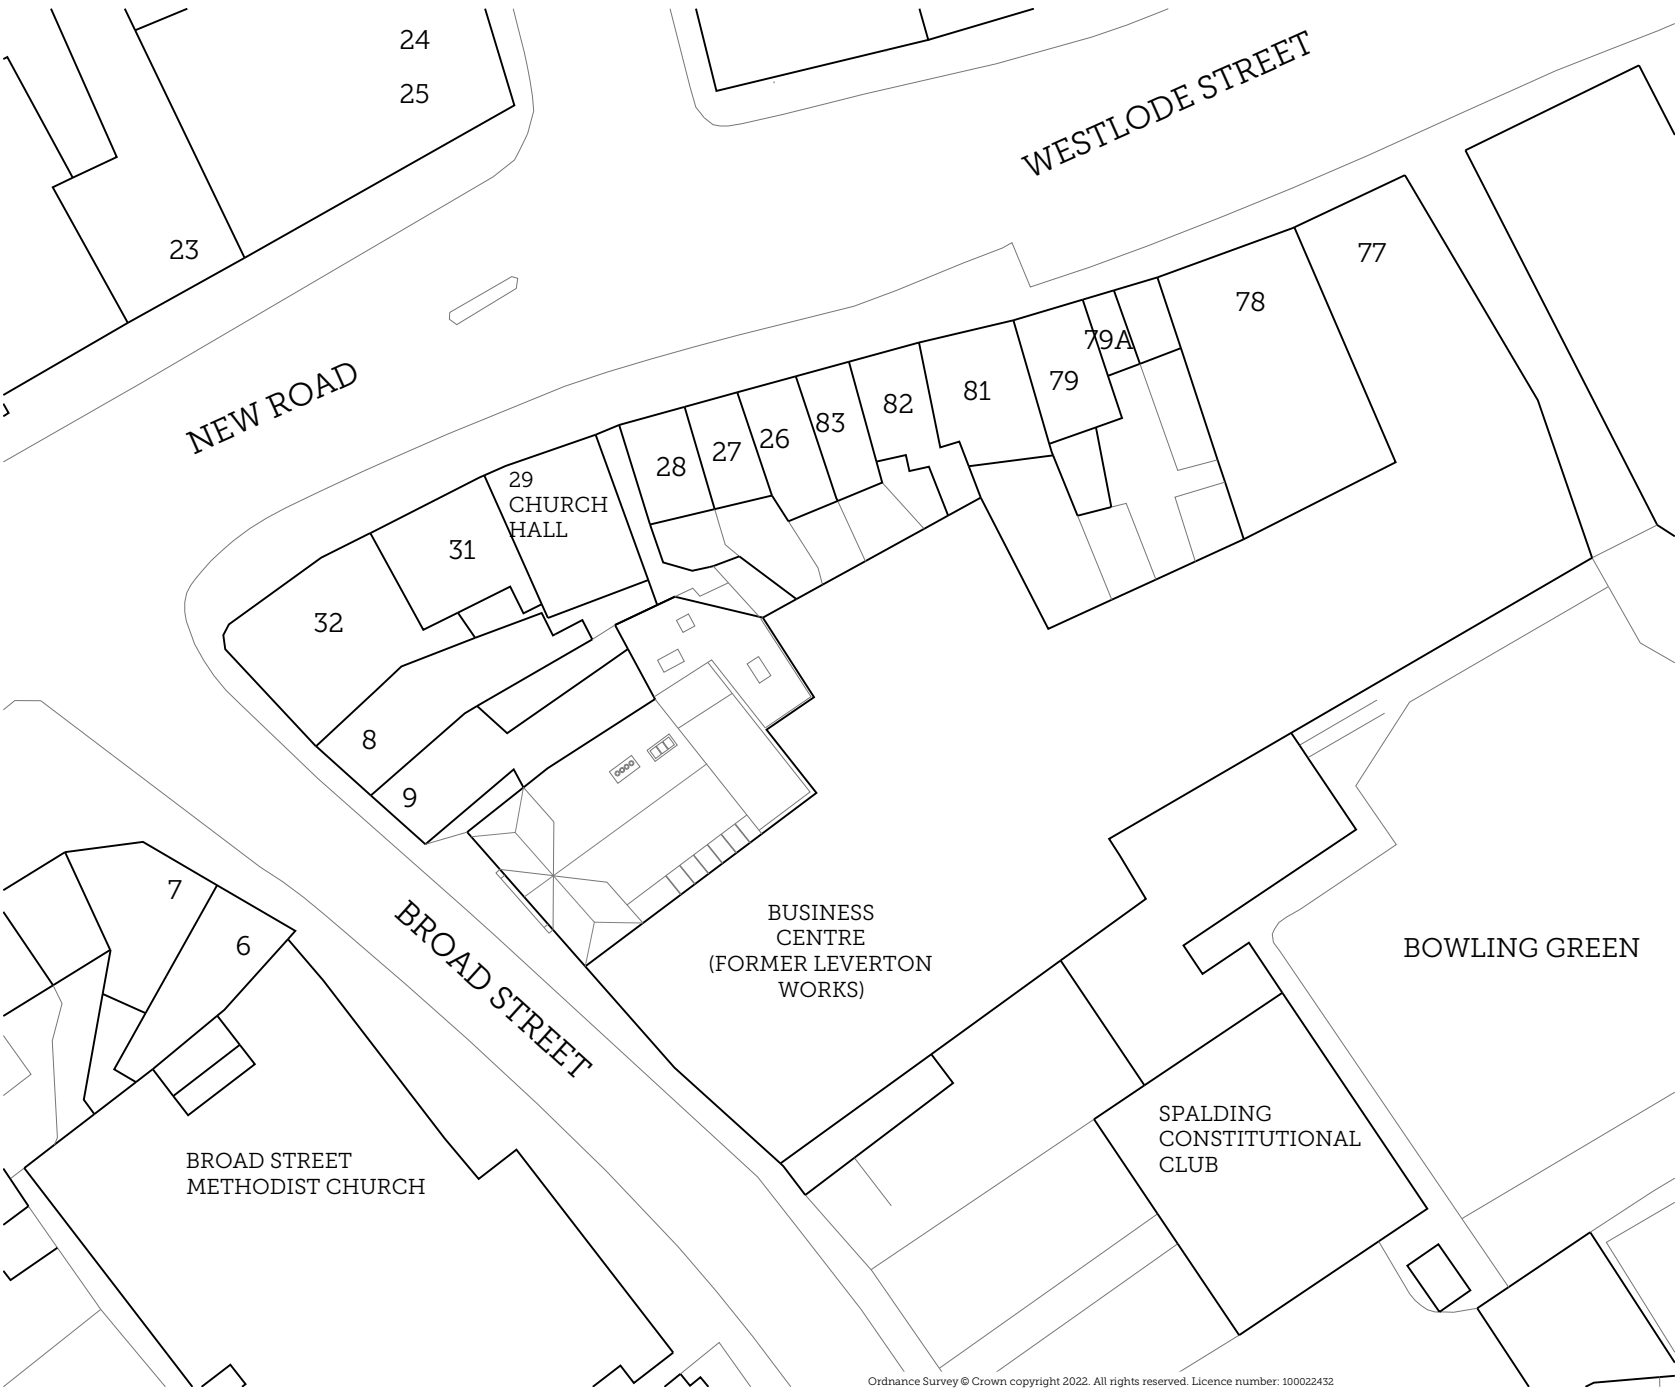

Ordnance Survey © Crown copyright 2022. All rights reserved. Licence number: 100022432

02 | PROPOSED BLOCK PLAN

Scale 1:500 @ A3

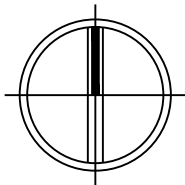

1:1250
0 10 20 30 40 50m

1:500
0 5 10 15 20 25m

PROJECT TITLE: PROJECT TITLE, LOCATION			
DRAWING TITLE: SITE LOCATION PLAN & BLOCK PLAN			
DRAWING NO: 2388-OS	REVISION: -	ISSUE DATE: 16/09/2022	SCALE: 1:1250 1:500

**SCORER
HAWKINS
ARCHITECTS**

Lodge Farm Barns
Skendleby, Spilsby
Lincolnshire, PE23 4QF

01754 890089
projects@scorerhawkins.co.uk
www.scorerhawkins.co.uk