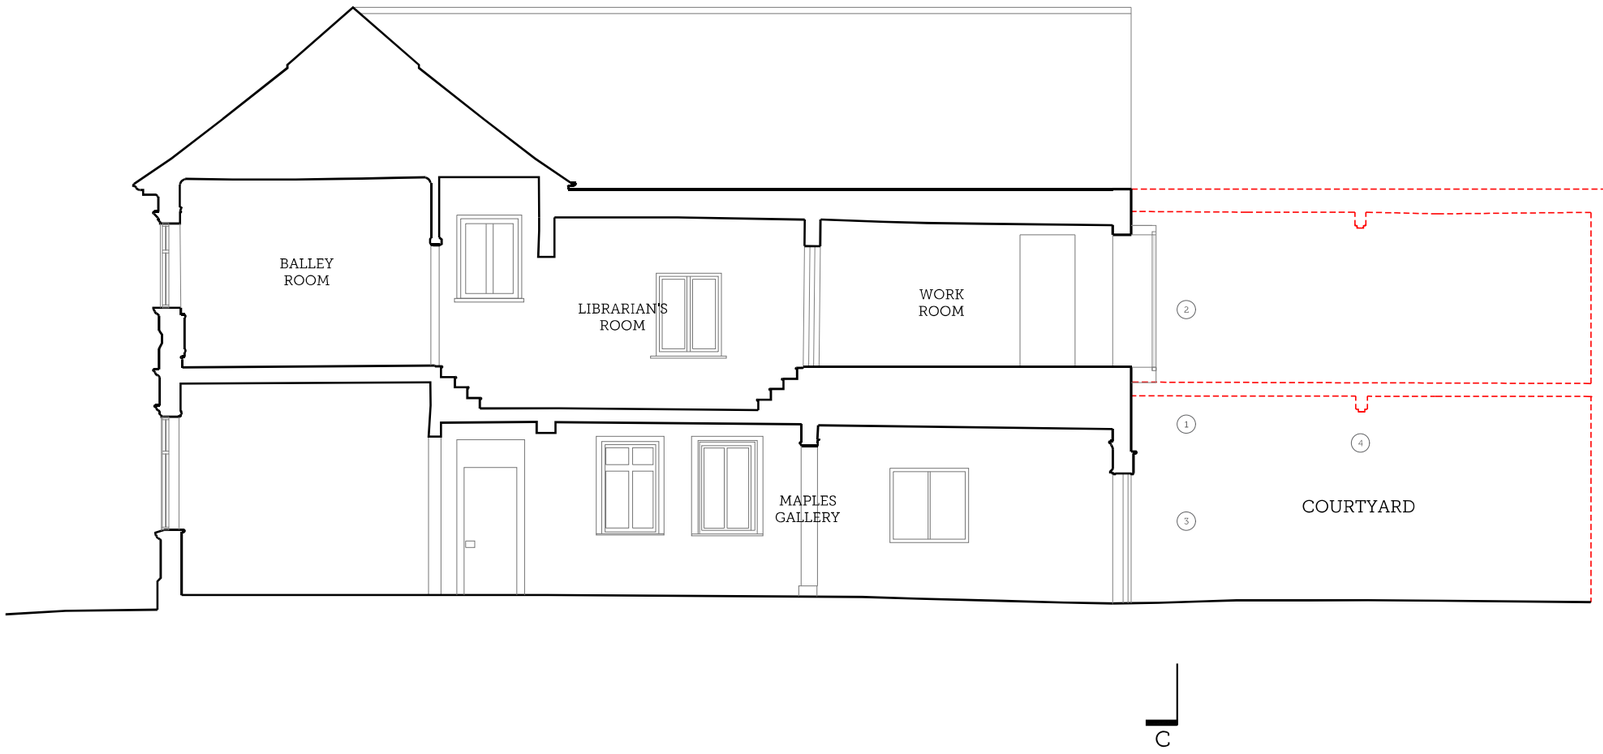


DRAWING NOTES

1. Render finish over existing brickwork
2. New Oriel window
3. New steel doors to courtyard
4. Demolish Two-storey 1960's extension

BUSINESS CENTRE
(FORMER LEVERTON'S WORKS)

-NOT SURVEYED-

01 | PROPOSED SECTION BB

Scale 1:100 @ A3

1:100
0 1 2 3 4 5m

PROJECT TITLE: SPALDING GENTLEMEN'S SOCIETY			
DRAWING TITLE: PROPOSED SECTION BB			
DRAWING NO: 2388-PP05	REVISION: -	ISSUE DATE: 16/09/2022	SCALE: 1:100

SCORER HAWKINS ARCHITECTS
Lodge Farm Barns
Skendleby, Spilsby
Lincolnshire, PE23 4QF
01754 890089
projects@scorerhawkins.co.uk
www.scorerhawkins.co.uk