



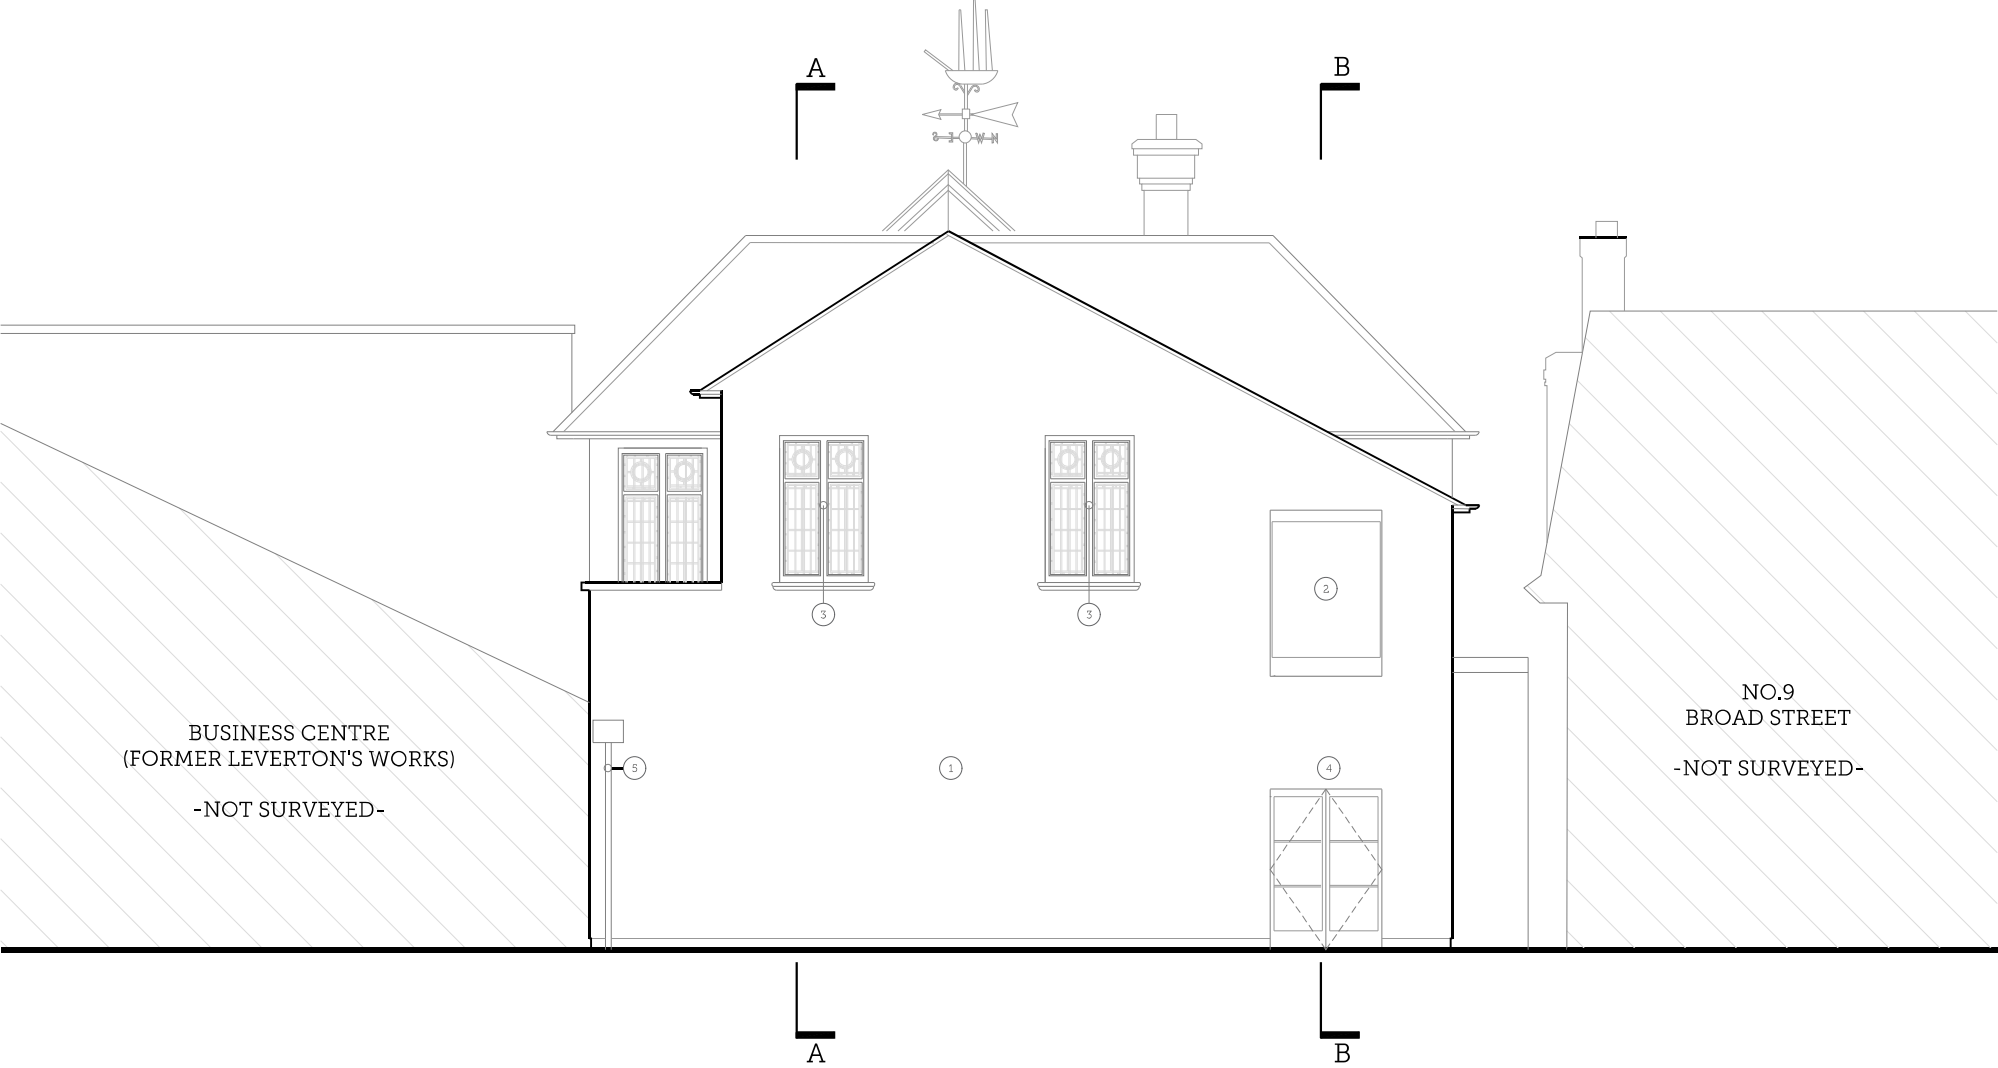

01 | PROPOSED SECTION CC
Scale 1:100 @ A3

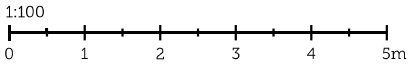

DRAWING NOTES

- ① Render finish over existing brickwork
- ② New Oriel window
- ③ New timber casement window
- ④ New steel doors to courtyard
- ⑤ New Cast iron and downpipe serving glazed roof of side gallery

PROJECT TITLE:				SCORER HAWKINS ARCHITECTS Lodge Farm Barns Skendleby, Spilsby Lincolnshire, PE23 4QF 01754 890089 projects@scorerhawkins.co.uk www.scorerhawkins.co.uk
SPALDING GENTLEMEN'S SOCIETY				
DRAWING TITLE:				
PROPOSED SECTION CC				
DRAWING NO:	REVISION:	ISSUE DATE:	SCALE:	
2388-PP06	-	16/09/2022	1:100	