



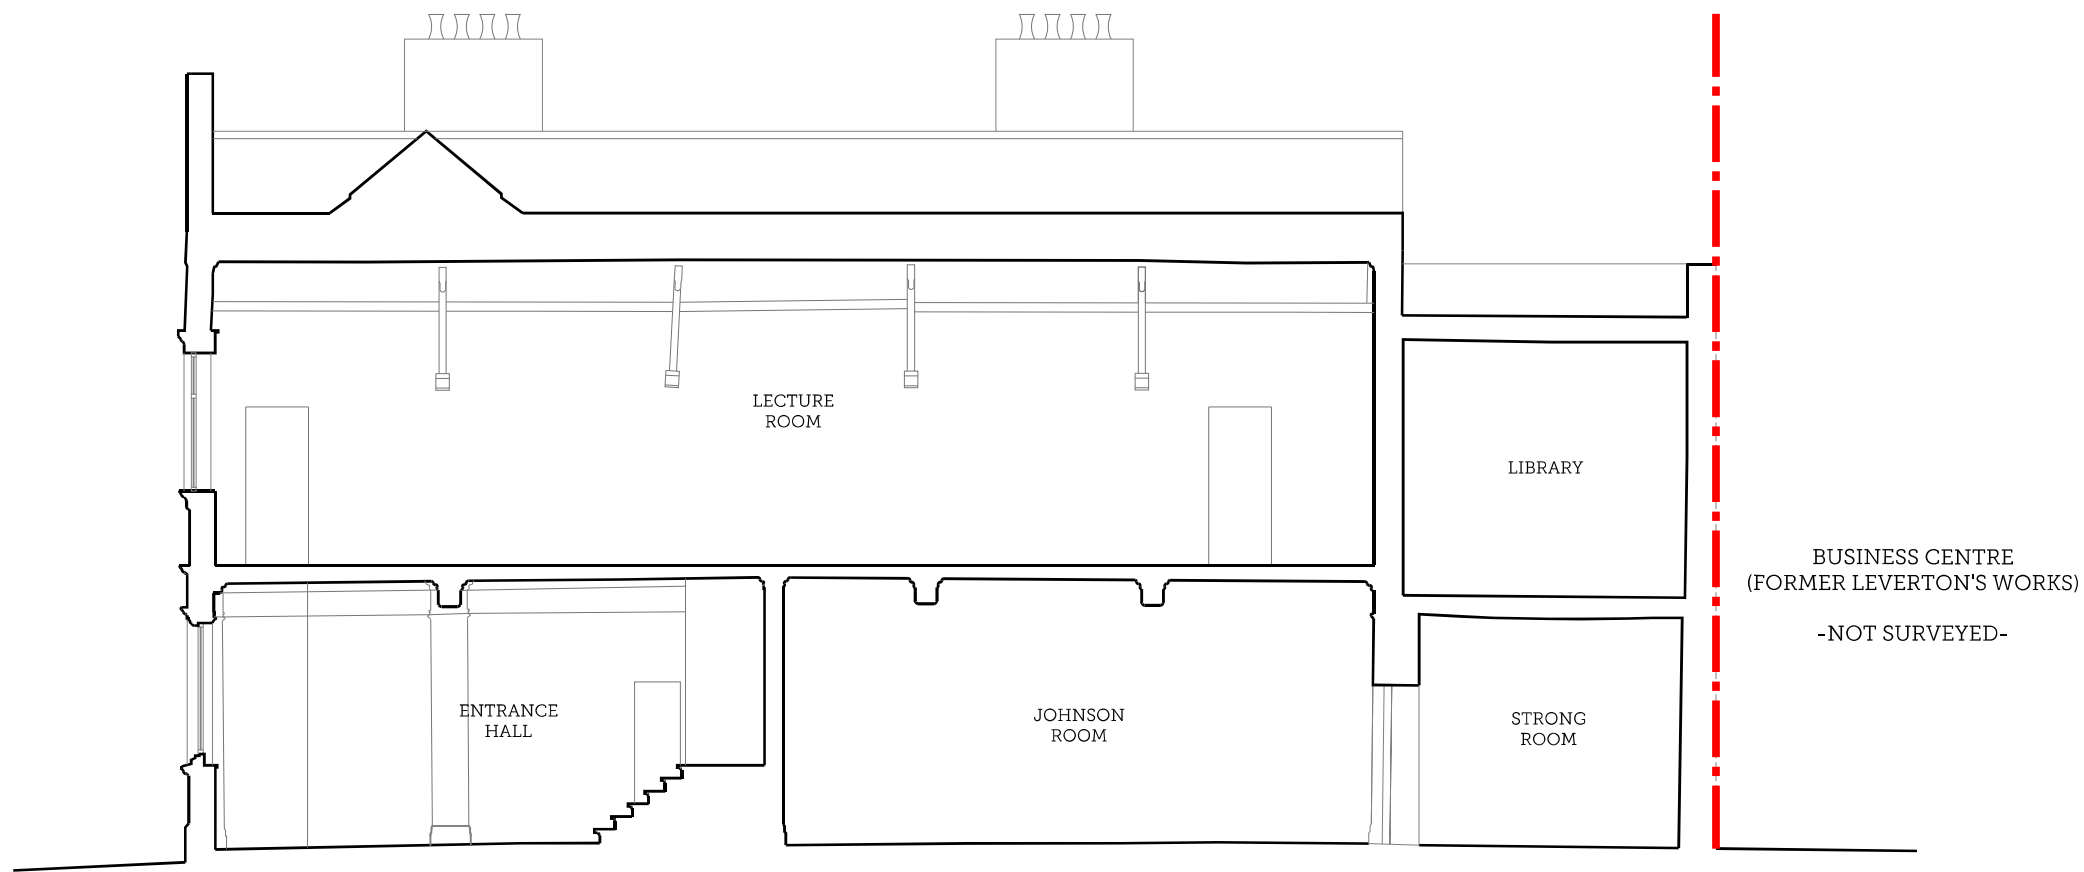

01 | EXISTING SECTION AA

Scale 1:100 @ A3

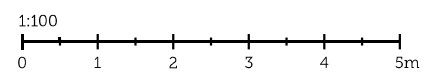

PROJECT TITLE:				<div>SCORER HAWKINS ARCHITECTS</div> <div>Lodge Farm Barns Skendleby, Spilsby Lincolnshire, PE23 4QF 01754 890089 projects@scorerhawkins.co.uk www.scorerhawkins.co.uk</div>
DRAWING TITLE:				
EXISTING SECTION AA				
DRAWING NO:	REVISION:	ISSUE DATE:	SCALE:	
2388-EX04	-	16/09/2022	1:100	