



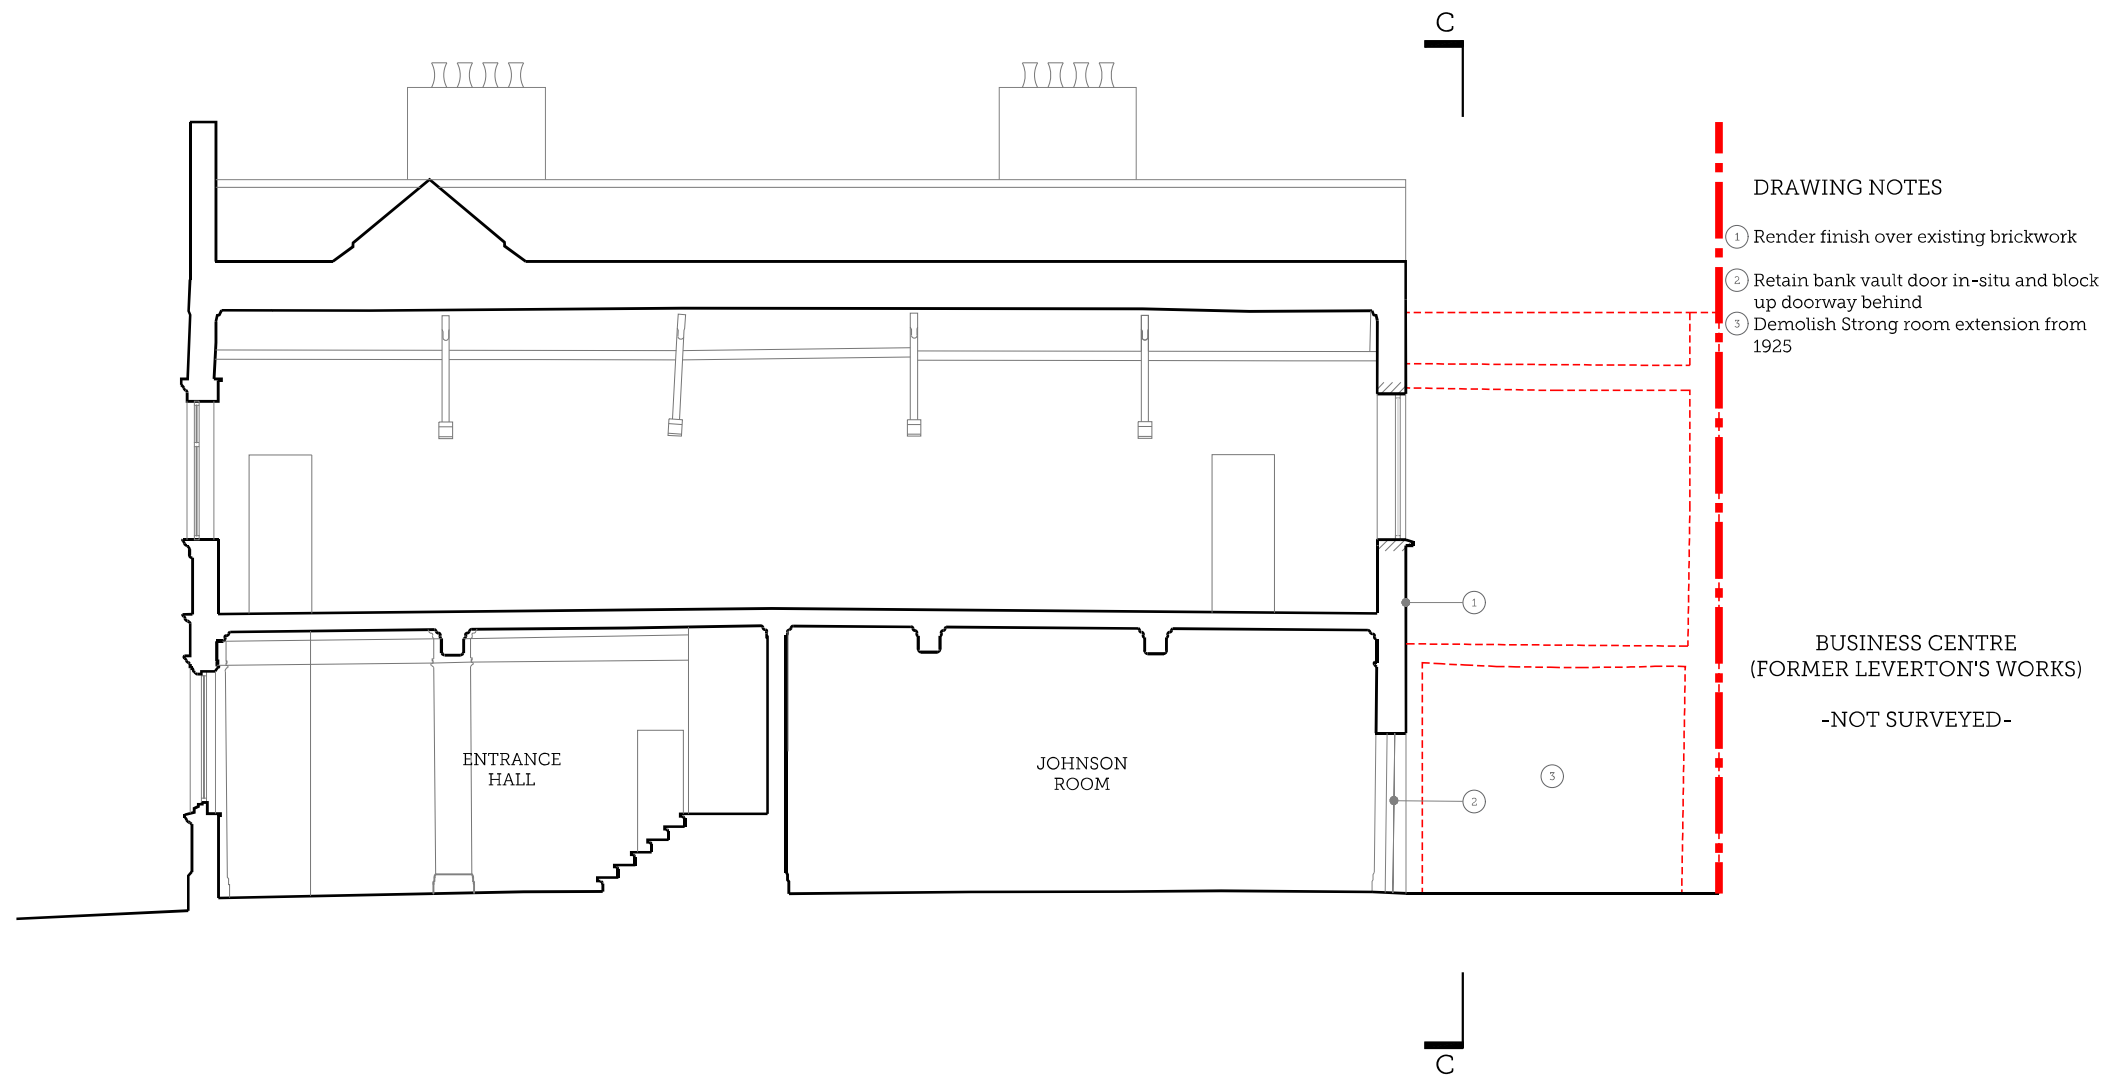

01 | PROPOSED SECTION AA
Scale 1:100 @ A3

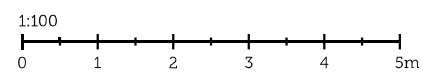

PROJECT TITLE: SPALDING GENTLEMEN'S SOCIETY				SCORER HAWKINS ARCHITECTS Lodge Farm Barns Skendleby, Spilsby Lincolnshire, PE23 4QF 01754 890089 projects@scorerhawkins.co.uk www.scorerhawkins.co.uk
DRAWING TITLE: PROPOSED SECTION AA				
DRAWING NO: 2388-PP04	REVISION: -	ISSUE DATE: 16/09/2022	SCALE: 1:100	