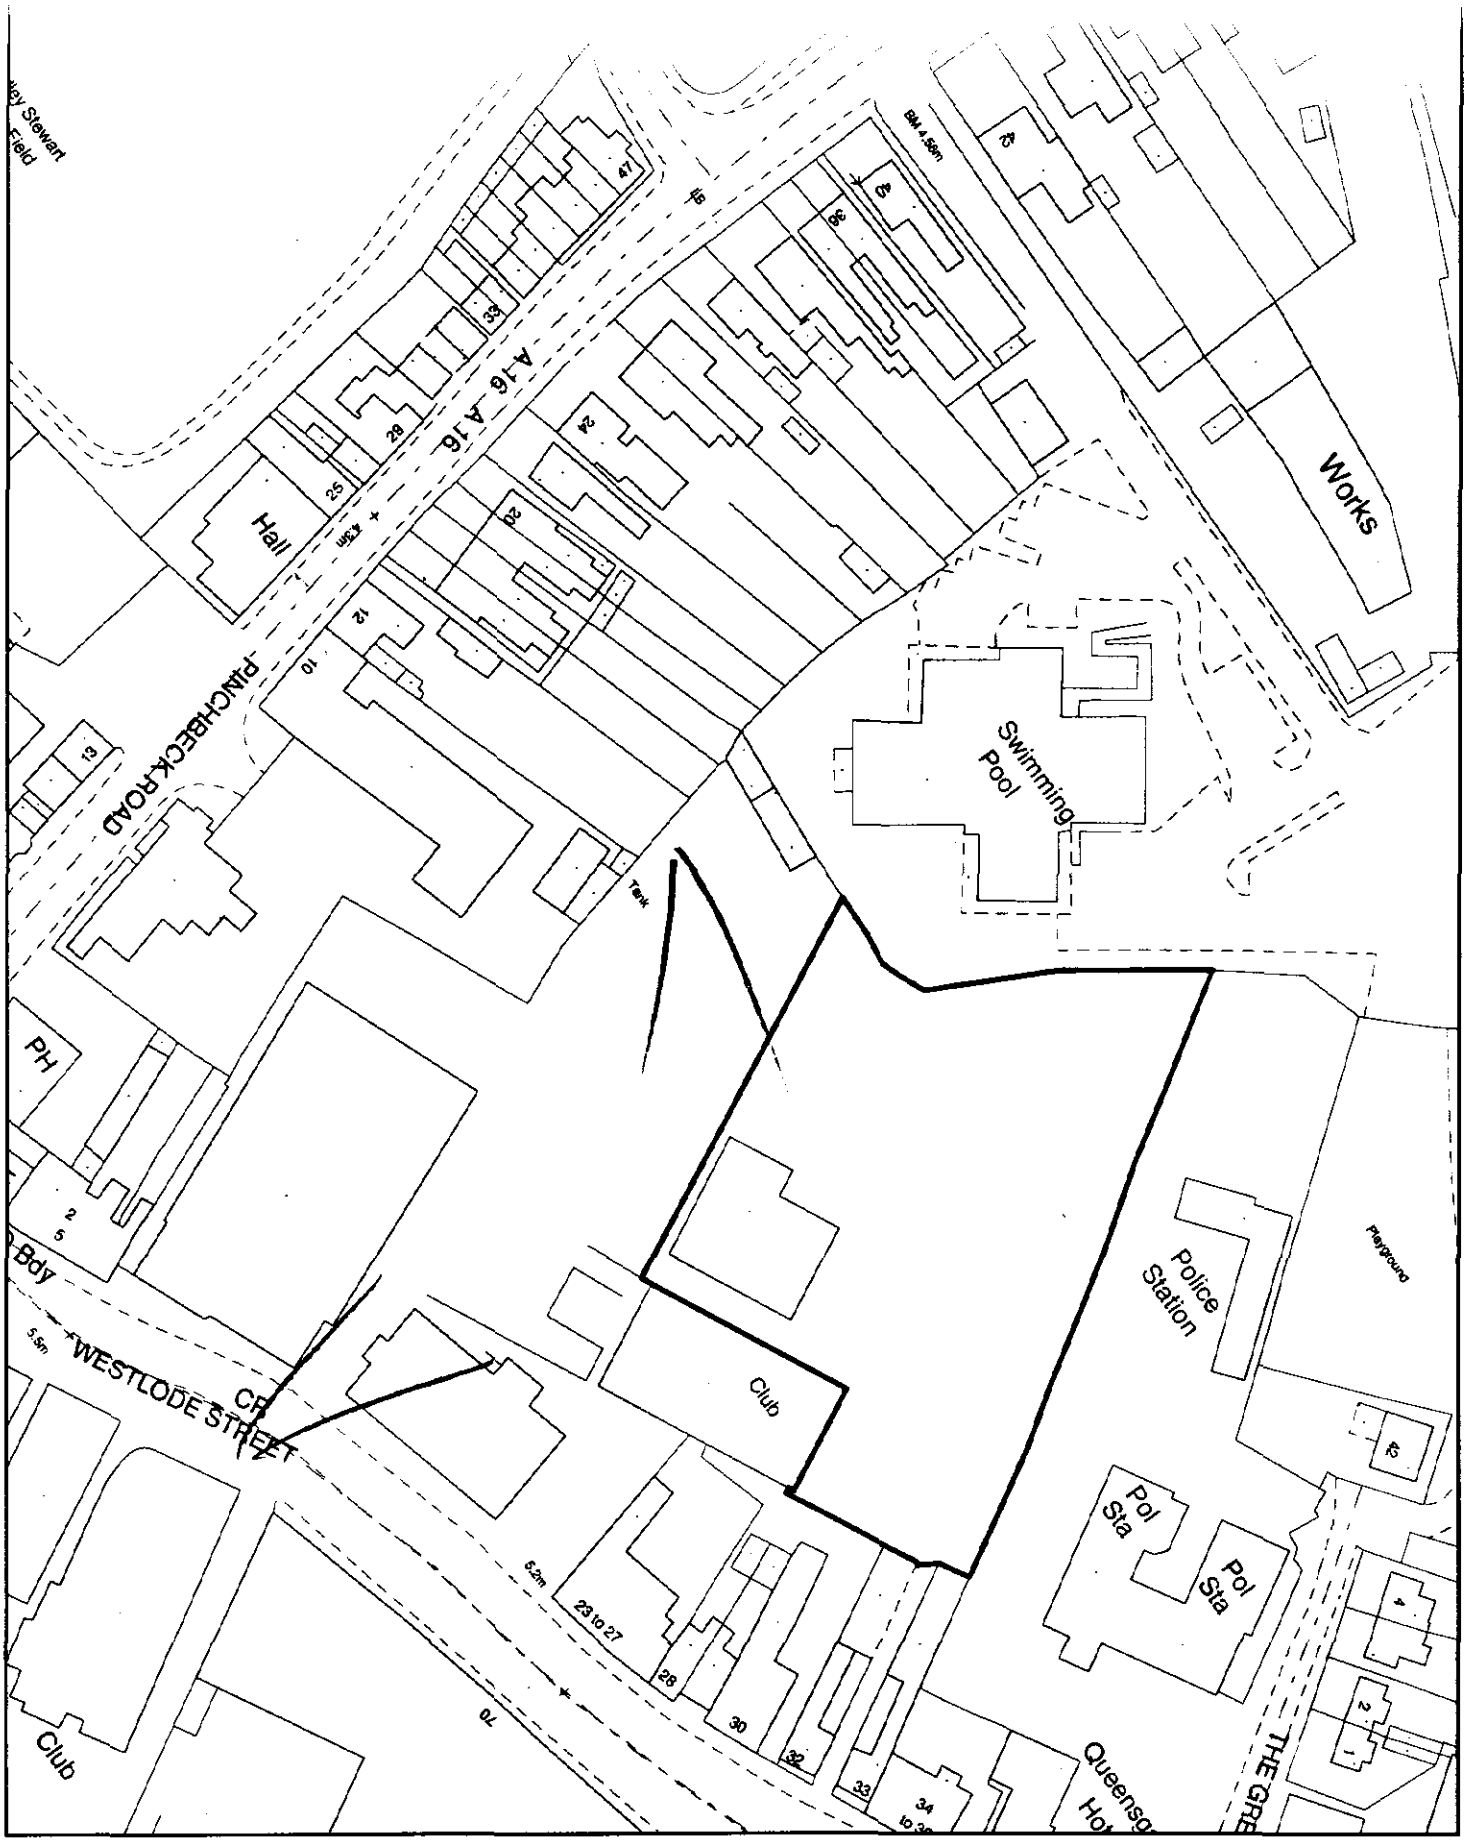


SOUTH HOLLAND DISTRICT COUNCIL

Planning Application Location Plan
Ward Member Notification

H16/0933/00


FILE COPY

Scale: 1:1250

PLEASE DO NOT COPY THIS PLAN
This map is reproduced from Ordnance Survey material with permission of Ordnance Survey on behalf of Her Majesty's Stationery Office (c) Crown copyright. Unauthorised reproduction infringes Crown copyright and may lead to prosecution or civil proceedings. South Holland District Council LA079413 2000


Housing and Planning Services Department

Council Offices, Priory Road, Spalding, Lincolnshire PE11 2XE

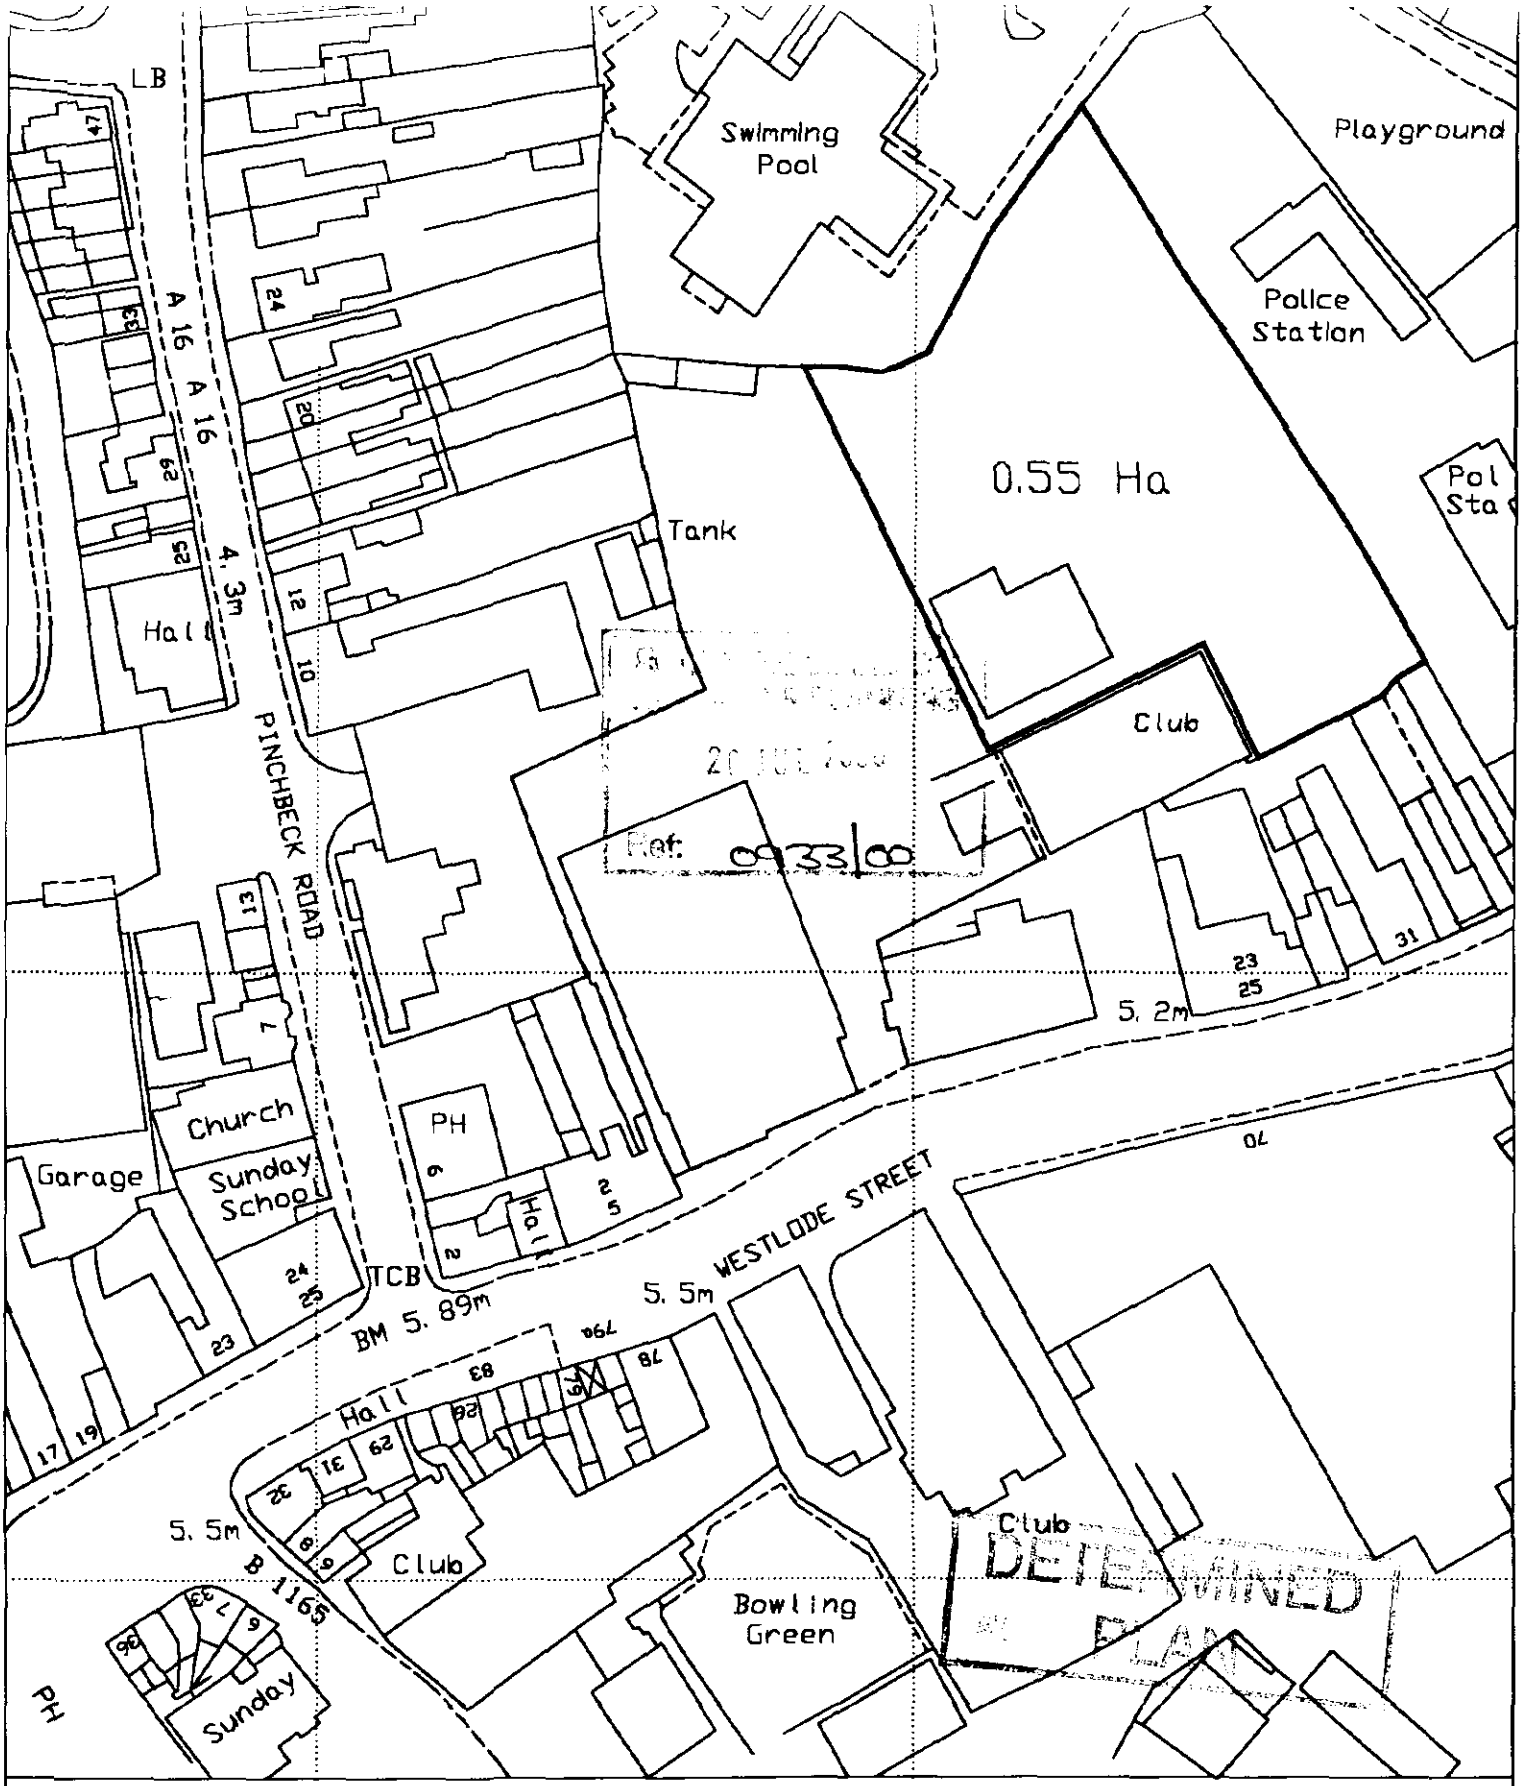

Broadgate House and Westlode Car Park
off Westlode Street, Spalding.

Planning Application for change of use
Drawing No. BHLS-02 Scale 1:1250

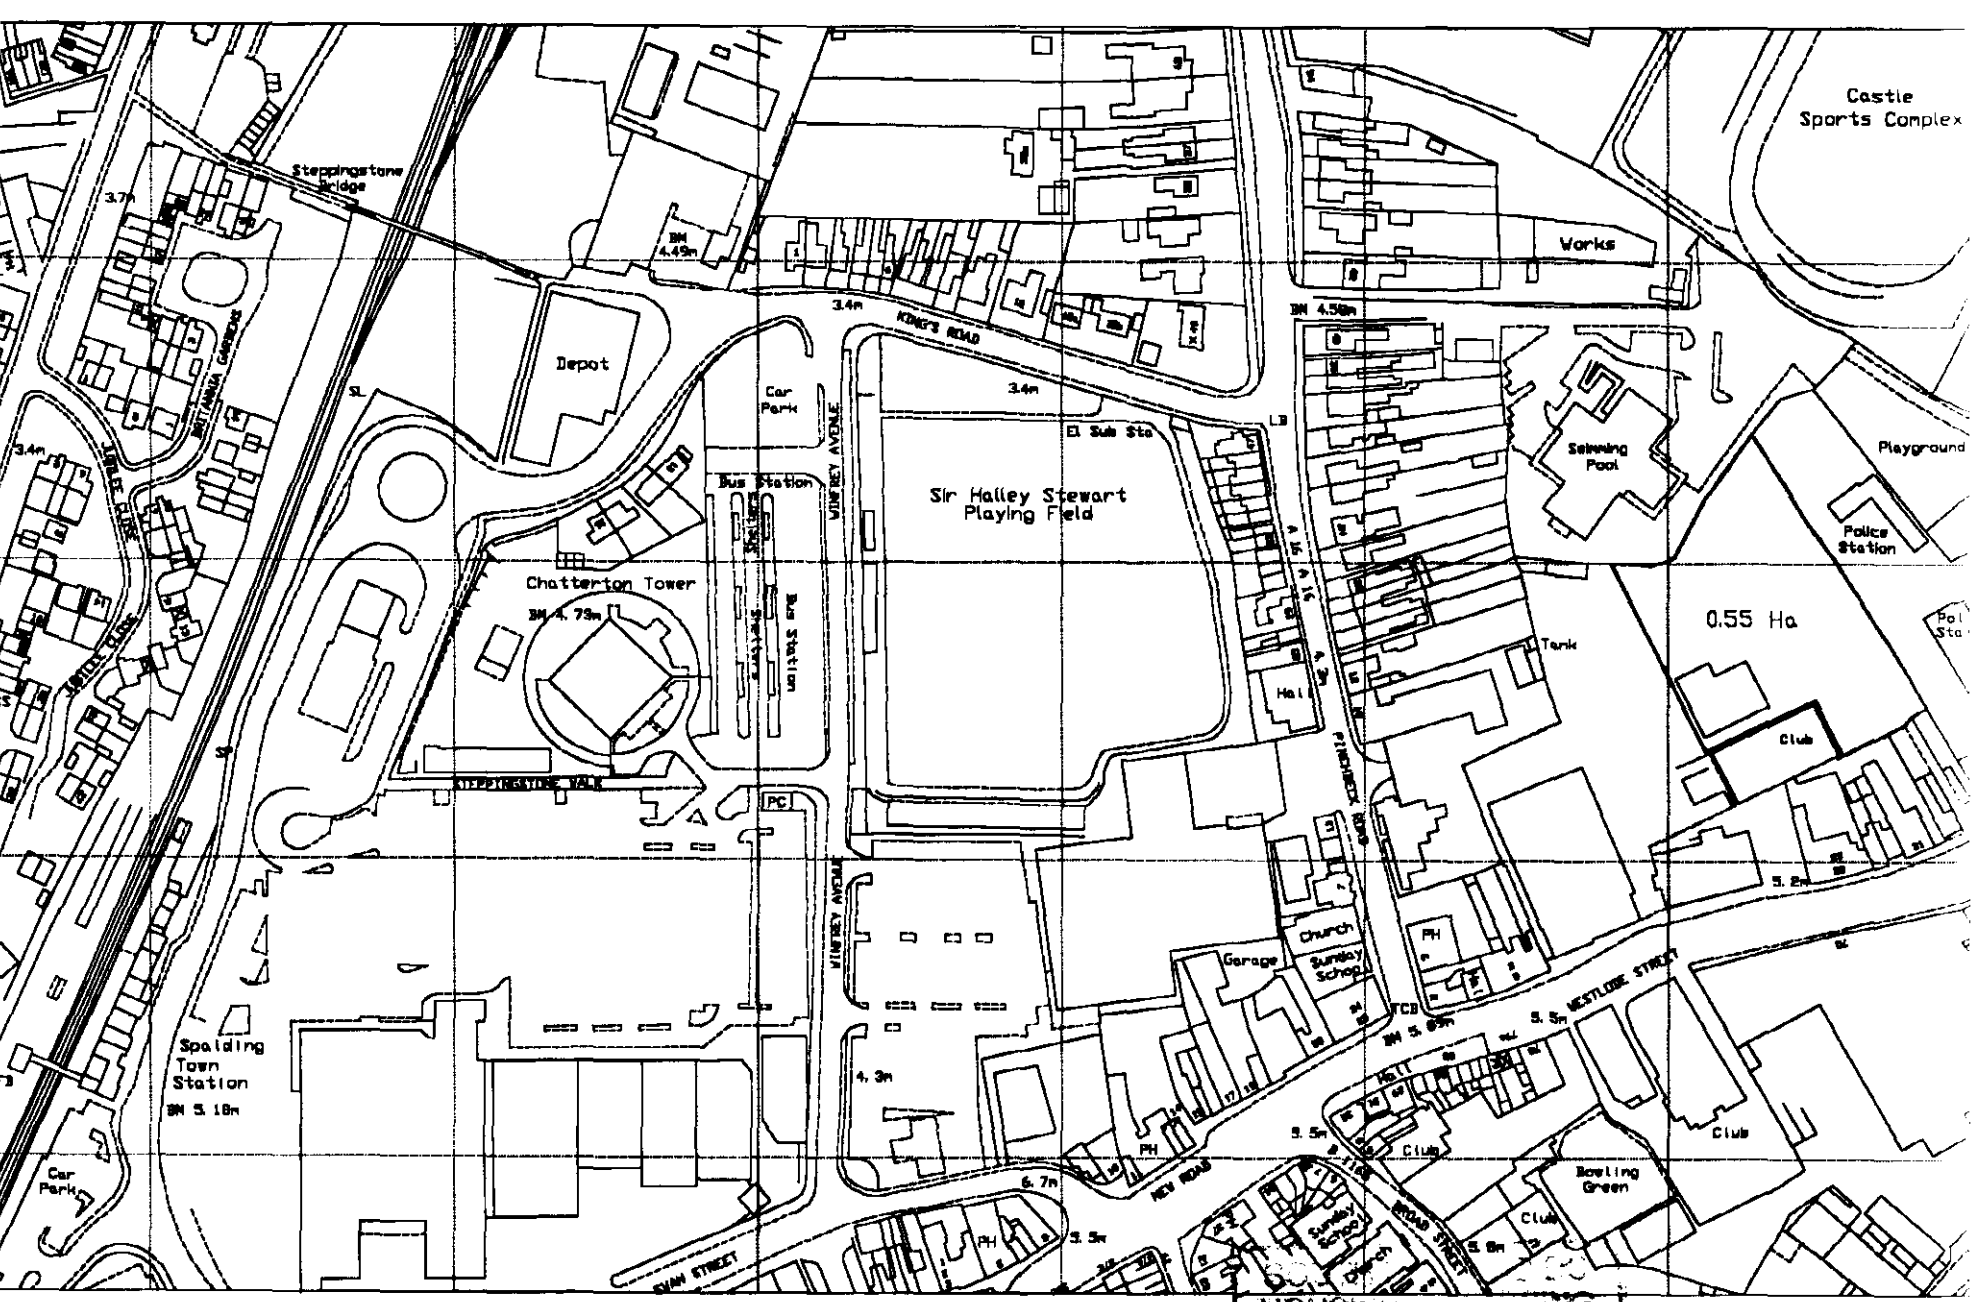

Broadgate House and Westlode Car Park
off Westlode Street, Spalding.

Planning Application for change of use
Drawing No. BHLS–01

HOUSTON ROAD
26 JUL 2000
Ref: 0933/00

Scale 1:2500