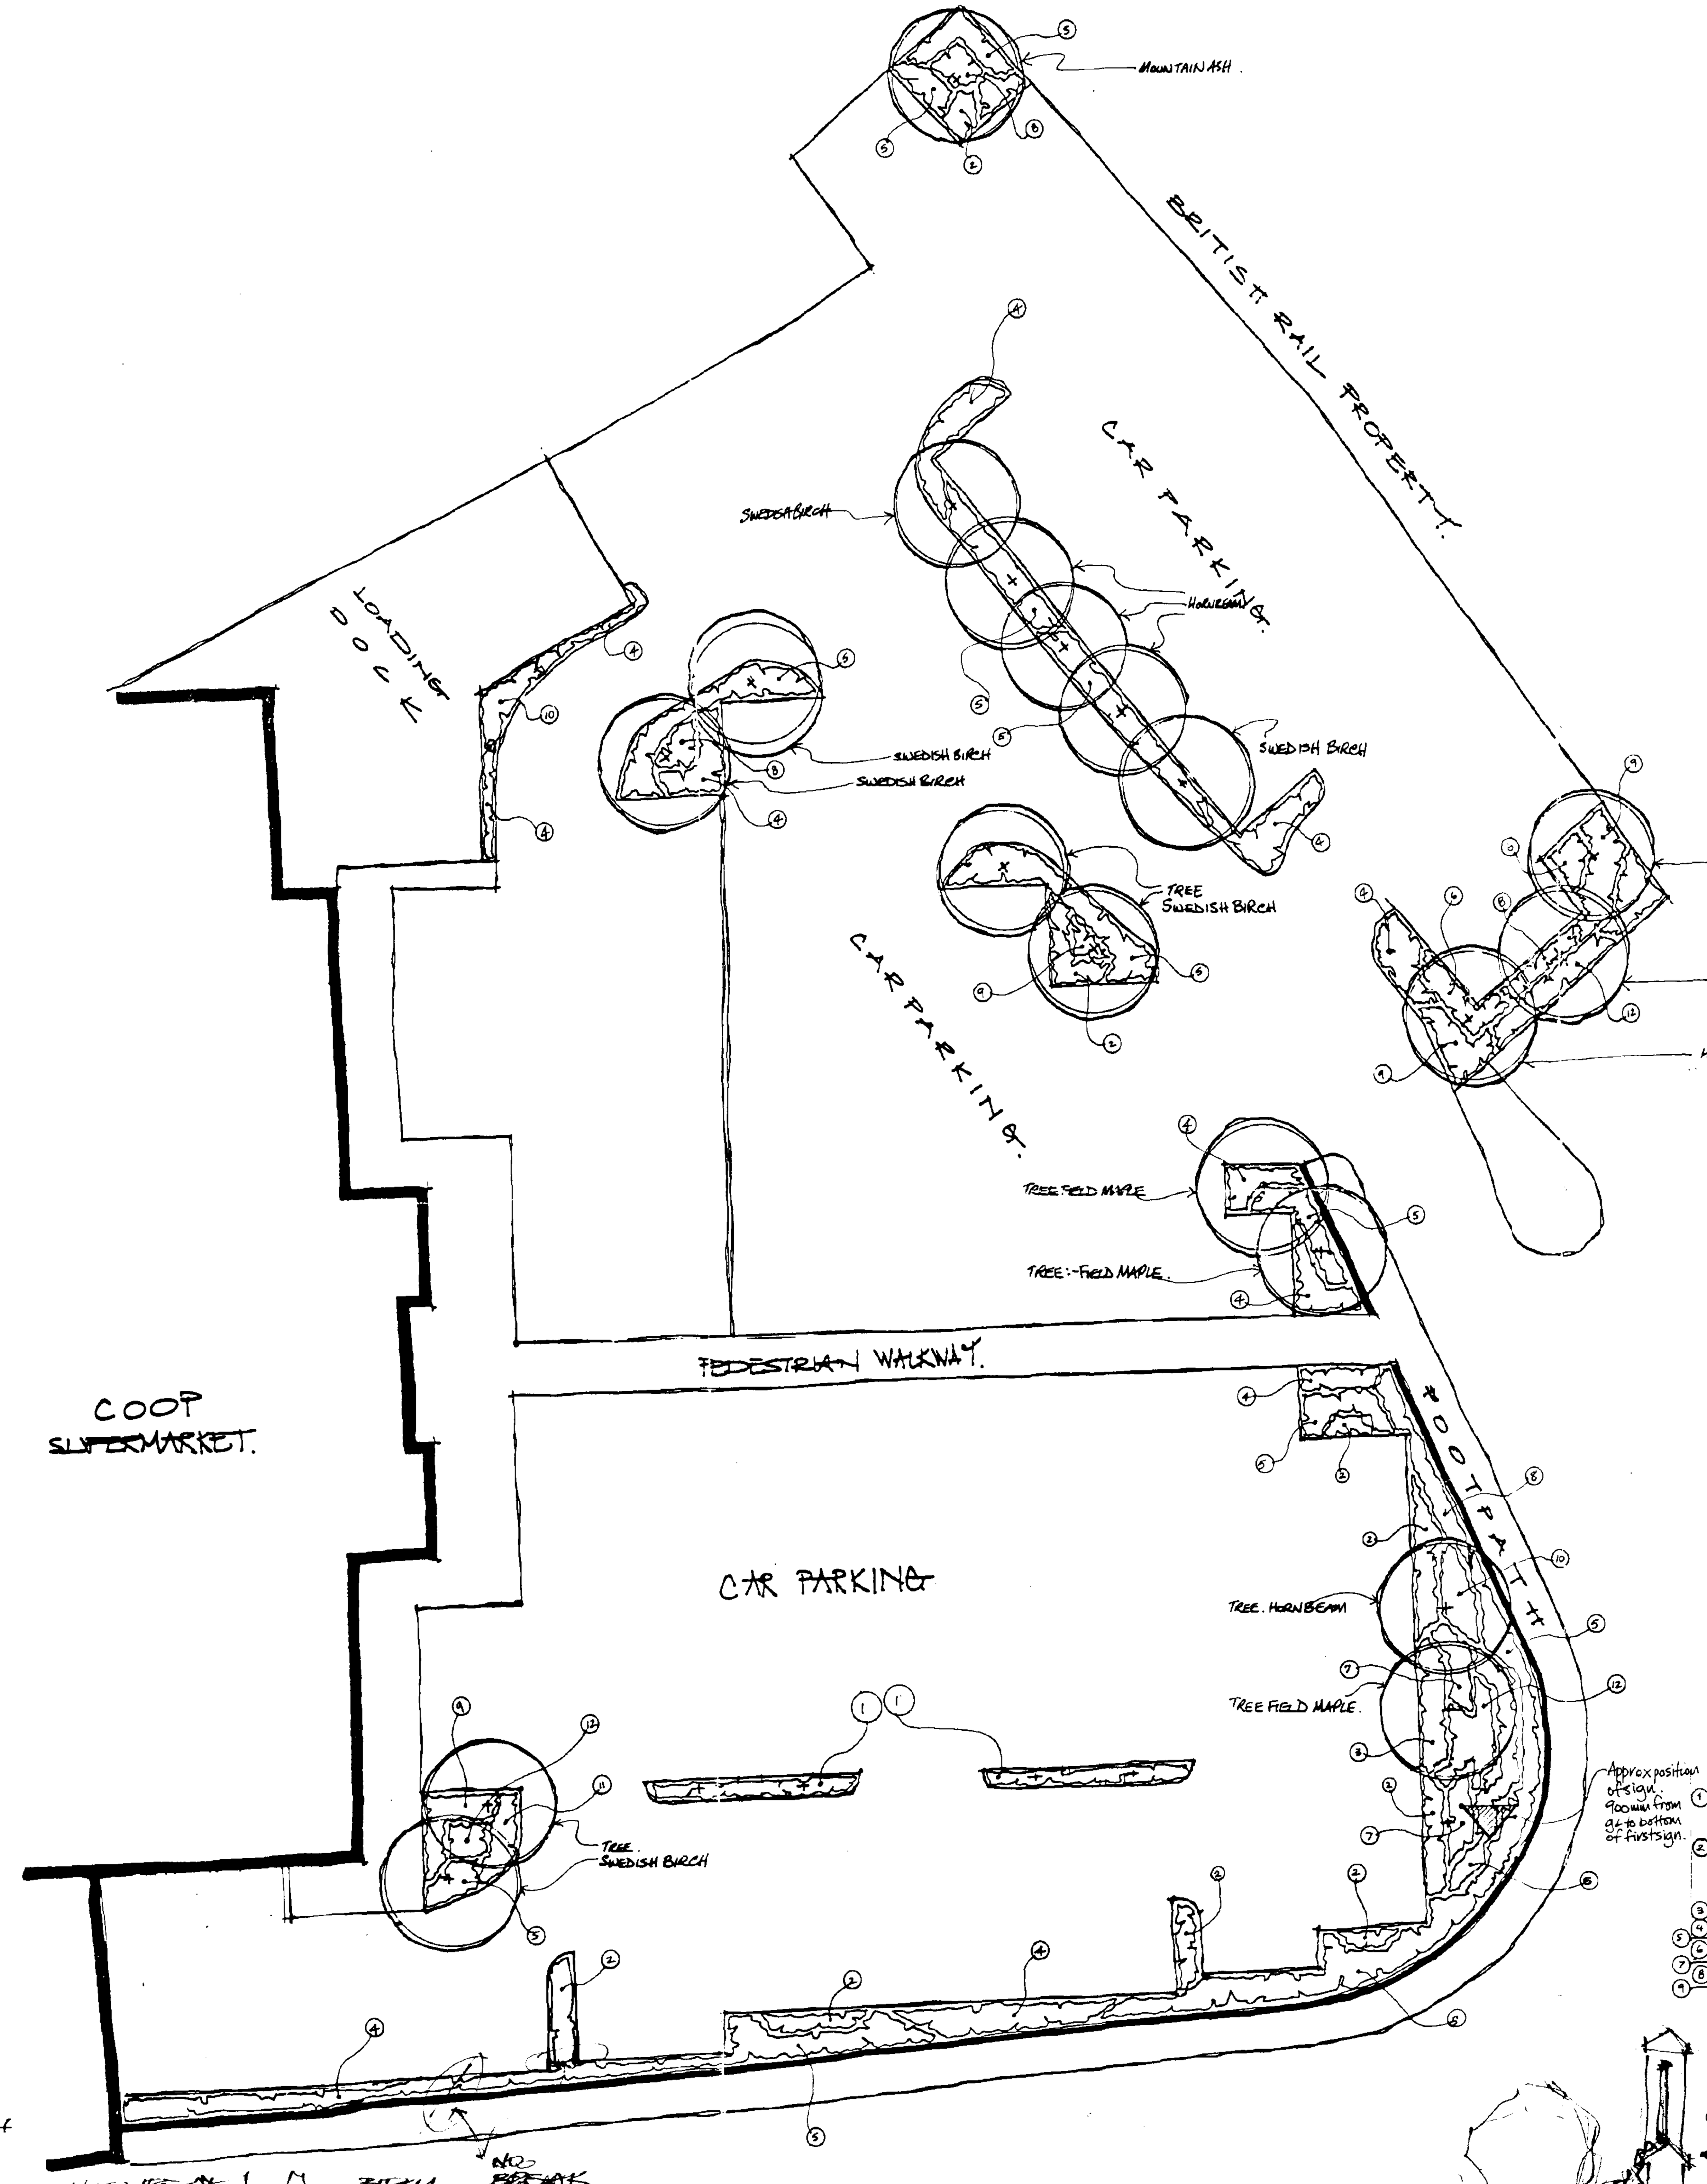

1:200 LAYOUT PLAN SHOWING PROPOSED PLANTING.

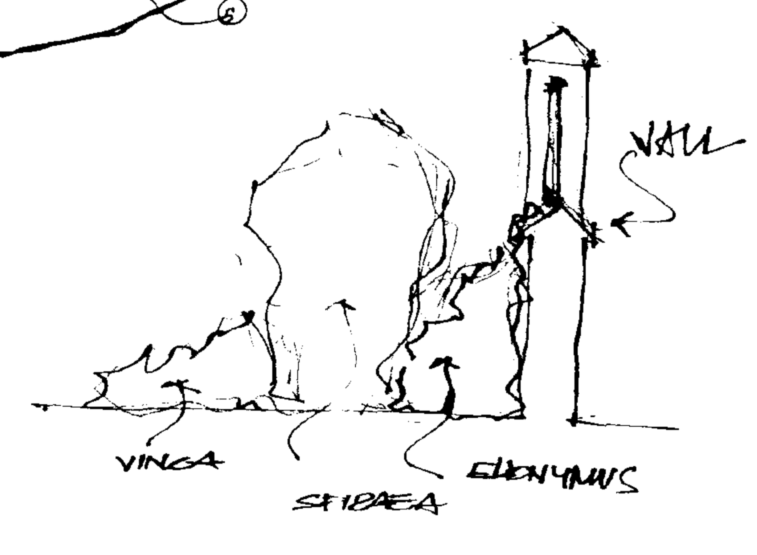

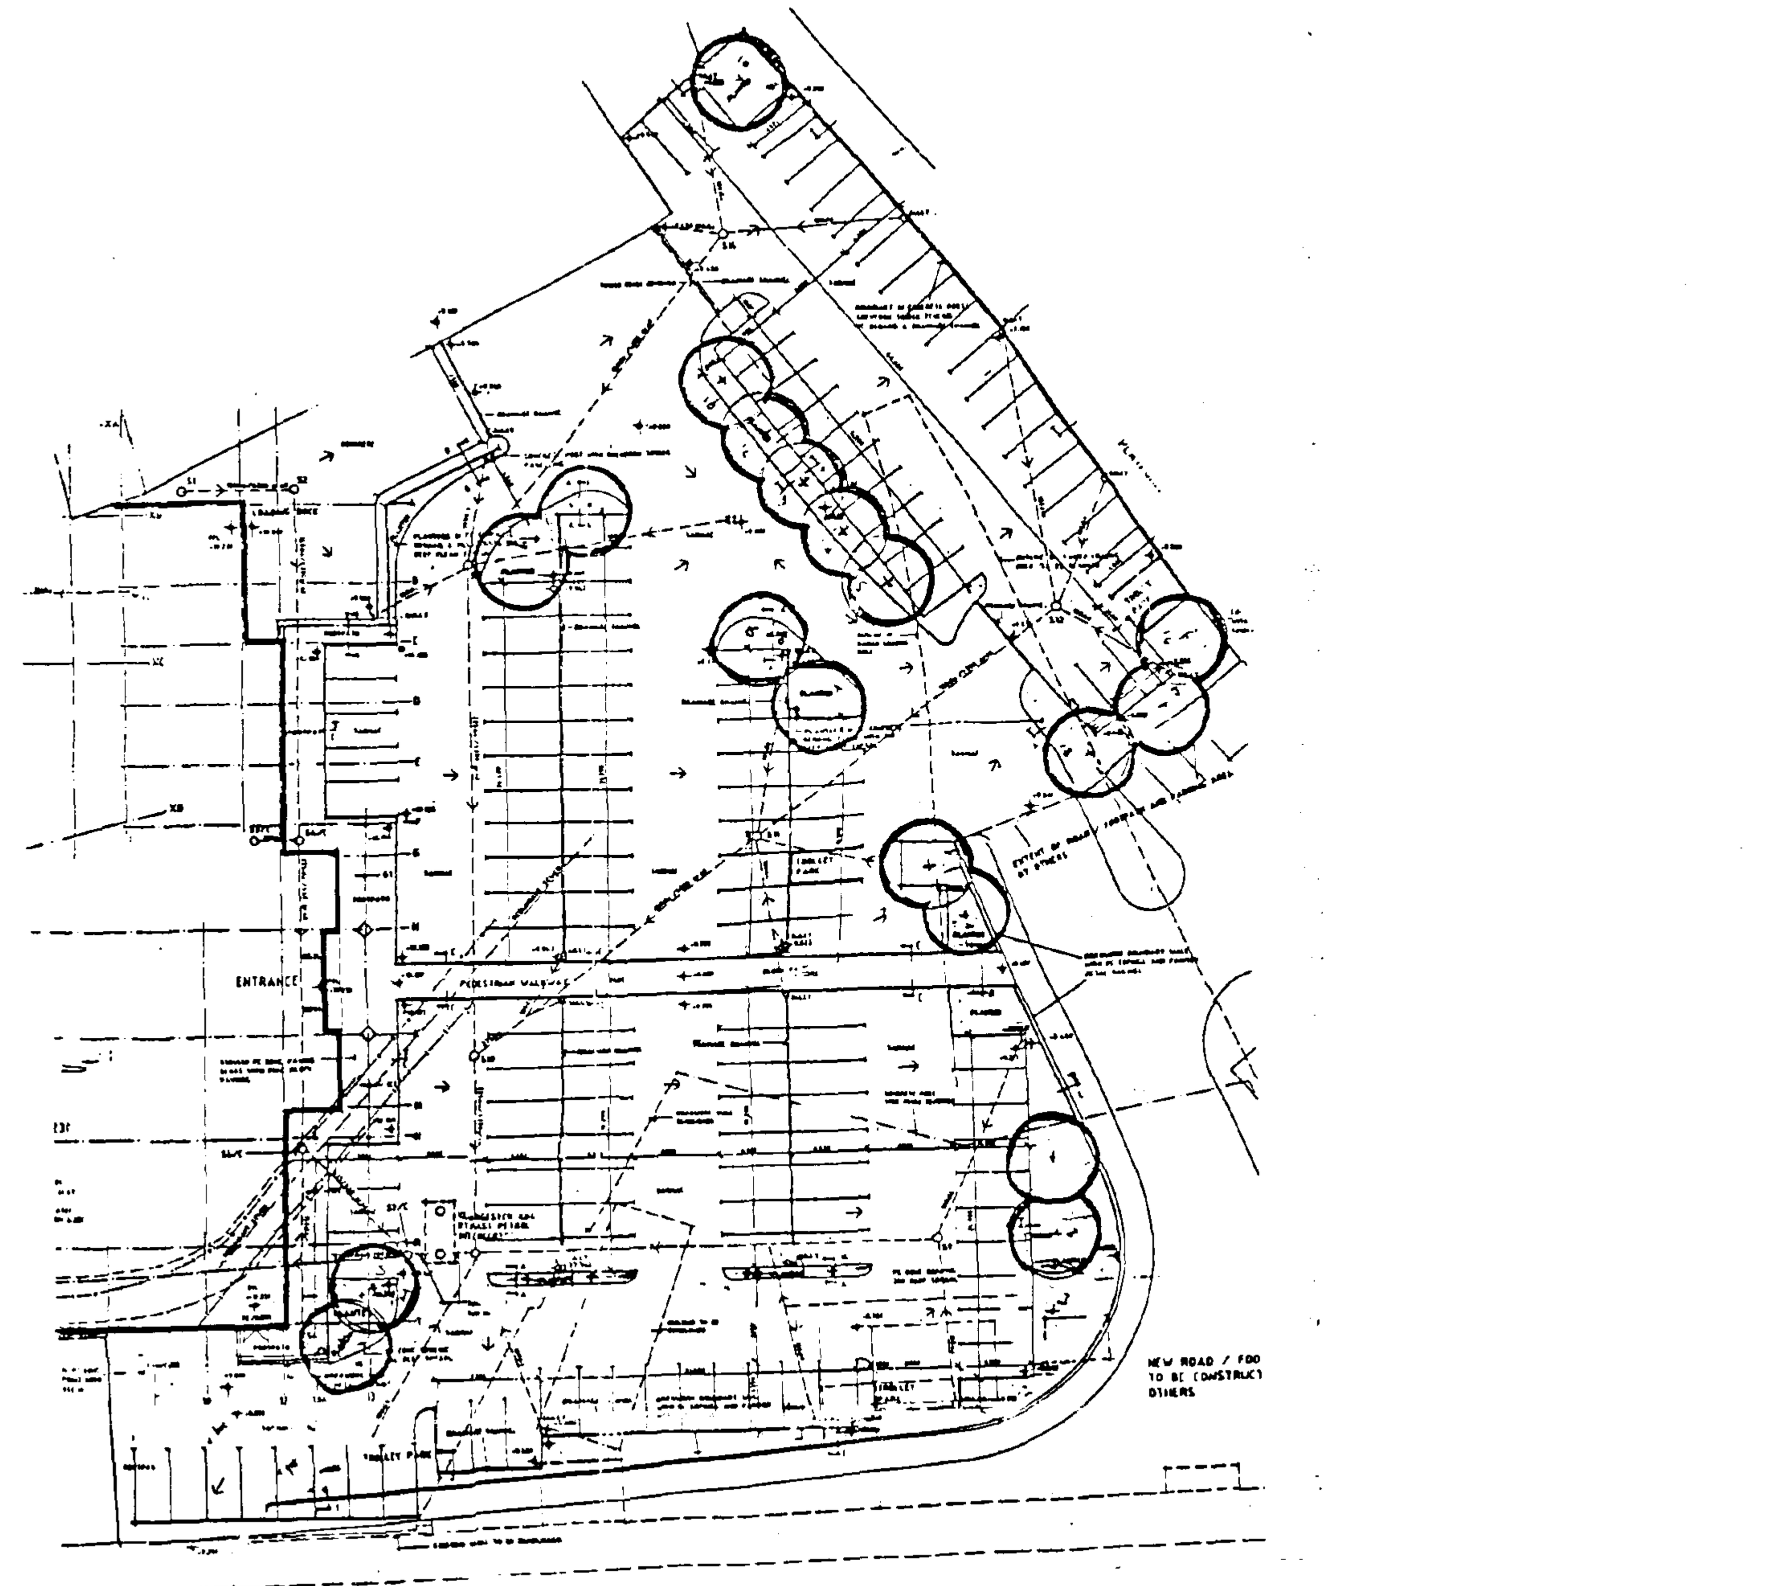

1:500 APPROX CAR PARK LAYOUT

GENERAL SUGGESTED SPECIFICATIONS.

- All plants / trees specified should be true to name
- All newly planted plants should be watered, soaking the ground except during freezing or water logged conditions.
- All plants should be mulched with a 50mm layer of shredded bark over all bedded areas.
- 'Growtree' or 'Roots' tree planting compost should be used for all trees to manufacturers specificationand the tree to be planted in a mixture of 3/4 topsoil and1/4 of this type of compost. These are both proprietary tree composts
- Root dip - All bare root plants should be root dipped in 'Algmare Root dip' or 'Broadleaf Root Dip' - Both proprietary root dips.
- Prior to cultivation, If weeds are present the ground shall be sprayed out with an approved herbicide applied in accordance to the manufacturers instructions.
- In freezing conditions plants should not be planted.Frozen soil should not come into contact with plants. Trees may be planted provided the rootball is protected from frost. Straw should be layed in the bottom of planting pits
- Within this scheme the general use of tree irrigation pipes installed in-situ with the planting of the trees is to be recommended. These might take the form of RR3 'Root Ram tree Waterer' system available from greenleaf horticulture, 8 Lancaster Road, St. Leonards-On-Sea, East Sussex, TN38 9LU. Tel: 01424 854534.
- Planting of trees and shrubs should be in accordance with BS 4428: 1989 and amendment No.1 1991
- If topsoil is to be imported BS 3882 should be consulted for guidance.

SUGGESTED SPECIES FOR PLANTING

Ref.	SHRUBS UP TO 300mm HIGH	HEIGHT	PLANT SIZE		PLANT SPACING
	Cotoneaster dammeri	50 - 150mm	25/30cm	2L	1200
	C. ... microphyllus	50 - 150mm	25/30cm	2L	1200
	Gaultheria procumbens	75 - 150mm	15/20cm	1.5L	300
	Hebe pinguifolia 'Pagei'	230-380mm	-	-	450
	Hedra helix	230-300mm	60/80cm	2L	1000
1	Hedra helix 'Goldheart'	230-300mm	60/80cm	3L	1000
	Juniperus horizontalis	255-380mm	-	-	600
	Pachysandra terminalis	150-230mm	25/30cm	2L	300
	Prunus laurocerasus 'Otto Luyken'	250-350mm	-	-	600
2	Vinca minor	230-380mm	-	-	300

Ref.	SHRUBS 300 - 1000mm HIGH	HEIGHT	PLANT SIZE		PLANT SPACING
	Cotoneaster conspicuus 'Decorus'	600-900mm	30/45cm	2L	1200
3	Erica x darleyensis	450-600mm	-	-	300
4	Euonymus fortunei radicans 'Silver Queen'	300-500mm	20/30cm	2L	600
5	E. ... 'Emerald Gaiety'	300-500mm	20/30mm	2L	600
6	Euphorbia amygdaloides robbiae	450-600mm	-	-	450
7	Genista tinctoria 'Royal Gold'	450-600	-	-	450
8	Hebe rakaiensis	450-900mm	20/30cm	2L	600
9	Juniperus sabina tamariscifolia	450-600mm	-	-	450
	Lavandula spica 'Hidcote'	300-450mm	20/30cm	CG	300
	Lonicera pileata	600-900mm	25/30cm	1.5L	450
	Senecio greyii	600-1000	-	-	450
10	Spiraea x bumalda 'Anthony Waterer'	600-1000mm	-	-	450
	Viburnum davidii	600-900mm	25/30cm	3L	600
11	Vinca major 'Variegata'	450-600mm	20/30cm	1.5L	450

Ref.	SHRUBS 1000 - 1500mm HIGH	HEIGHT	PLANT SIZE		PLANT SPACING
12	Berberis thunbergii 'Atropurpurea'	1200-2000mm	-	-	900
	Berberis verruculosa	900-1500mm	30/45cm	3L	900
	Cotoneaster amoenus	1000-1500mm	-	-	750
	Escallonia 'Apple Blossom'	1200-1800mm	-	-	600
	Hebe brachysiphon (Specimen)	1500-1800mm	20/30cm	2L	350
	Hypericum patulum 'Hidcote'	1200-1800mm	-	-	600
	Kerria japonica	1200-1800mm	-	-	450
	Potentilla fruticosa 'Jackmans Variety'	1200-1500mm	-	-	600
	Ruta graveolens 'Jackmans Blue'	900-1200mm	20/30cm	CG	300
	Salvia officinalis 'Purpurascens'	750-900mm	20/30	2L	450
	Senecio greyii	750-1500mm	-	-	450
	Skimmia japonica 'Foremanii'	900-1500mm	-	-	450

DECIDIOUS TREES UP TO ~ 10-15M HIGH		HEIGHT/ SPREAD	PLANTING SIZE (ST - Standard)
Acer campestre	Field Maple	12M x 9M	ST / 8 - 10cm
Acer griseum	Paper Bark Maple	15M x 9M	ST / 8 - 10cm
Alnus cordata	Italian Alder	15M x 9M	ST / 8 - 10cm
Alnus glutinosa 'Imperialis'	Common Alder	12M x 8M	ST / 8 - 10cm
Betula pendula 'Dalecarlica'	Swedish Birch	15M x 8M	ST / 8 - 10cm
Betula pendula 'Tristis'	Silver Birch	15M x 8M	ST / 8 - 10cm
Carpinus betulus 'Fastigiata'	Common Hornbeam	15M x 8M	ST / 8 - 10cm
Prunus padus	Bird Cherry	15M x 9M	ST / 8 - 10cm
Sorbus aria	Whitebeam	15M x 11M	ST / 8 - 10cm
Sorbus aucuparia	Mountain Ash	15M X 10M	ST / 8 - 10cm

SOUTH HOLLAND HOUSING & PLANNING
19 SEP 1995
Ref. 0933/95
DETERMINED

BRIAN E WRIGHT ARCHITECTS
Hamlet House
7 Oak Hill
Washingborough
Lincoln
LN4 1BA
Tel. 01522 793526
Fax: 01522 794814

PROJECT
RETAIL DEVELOPMENT
WINSOVER ROAD
SPALDING

CLIENT
LINCOLN COOPERATIVE SOCIETY

DRAWING
LANDSCAPE PROPOSAL

DATE
14/09/95

SCALE
1:200 1:500

DRAWING NO
505/A1/138

DO NOT SCALE FROM THIS DRAWING. ALL DIMS AND SETTING OUT TO BE VERIFIED ON SITE AND ANY DISCREPANCIES REPORTED TO ARCHITECT BEFORE WORK COMMENCES.