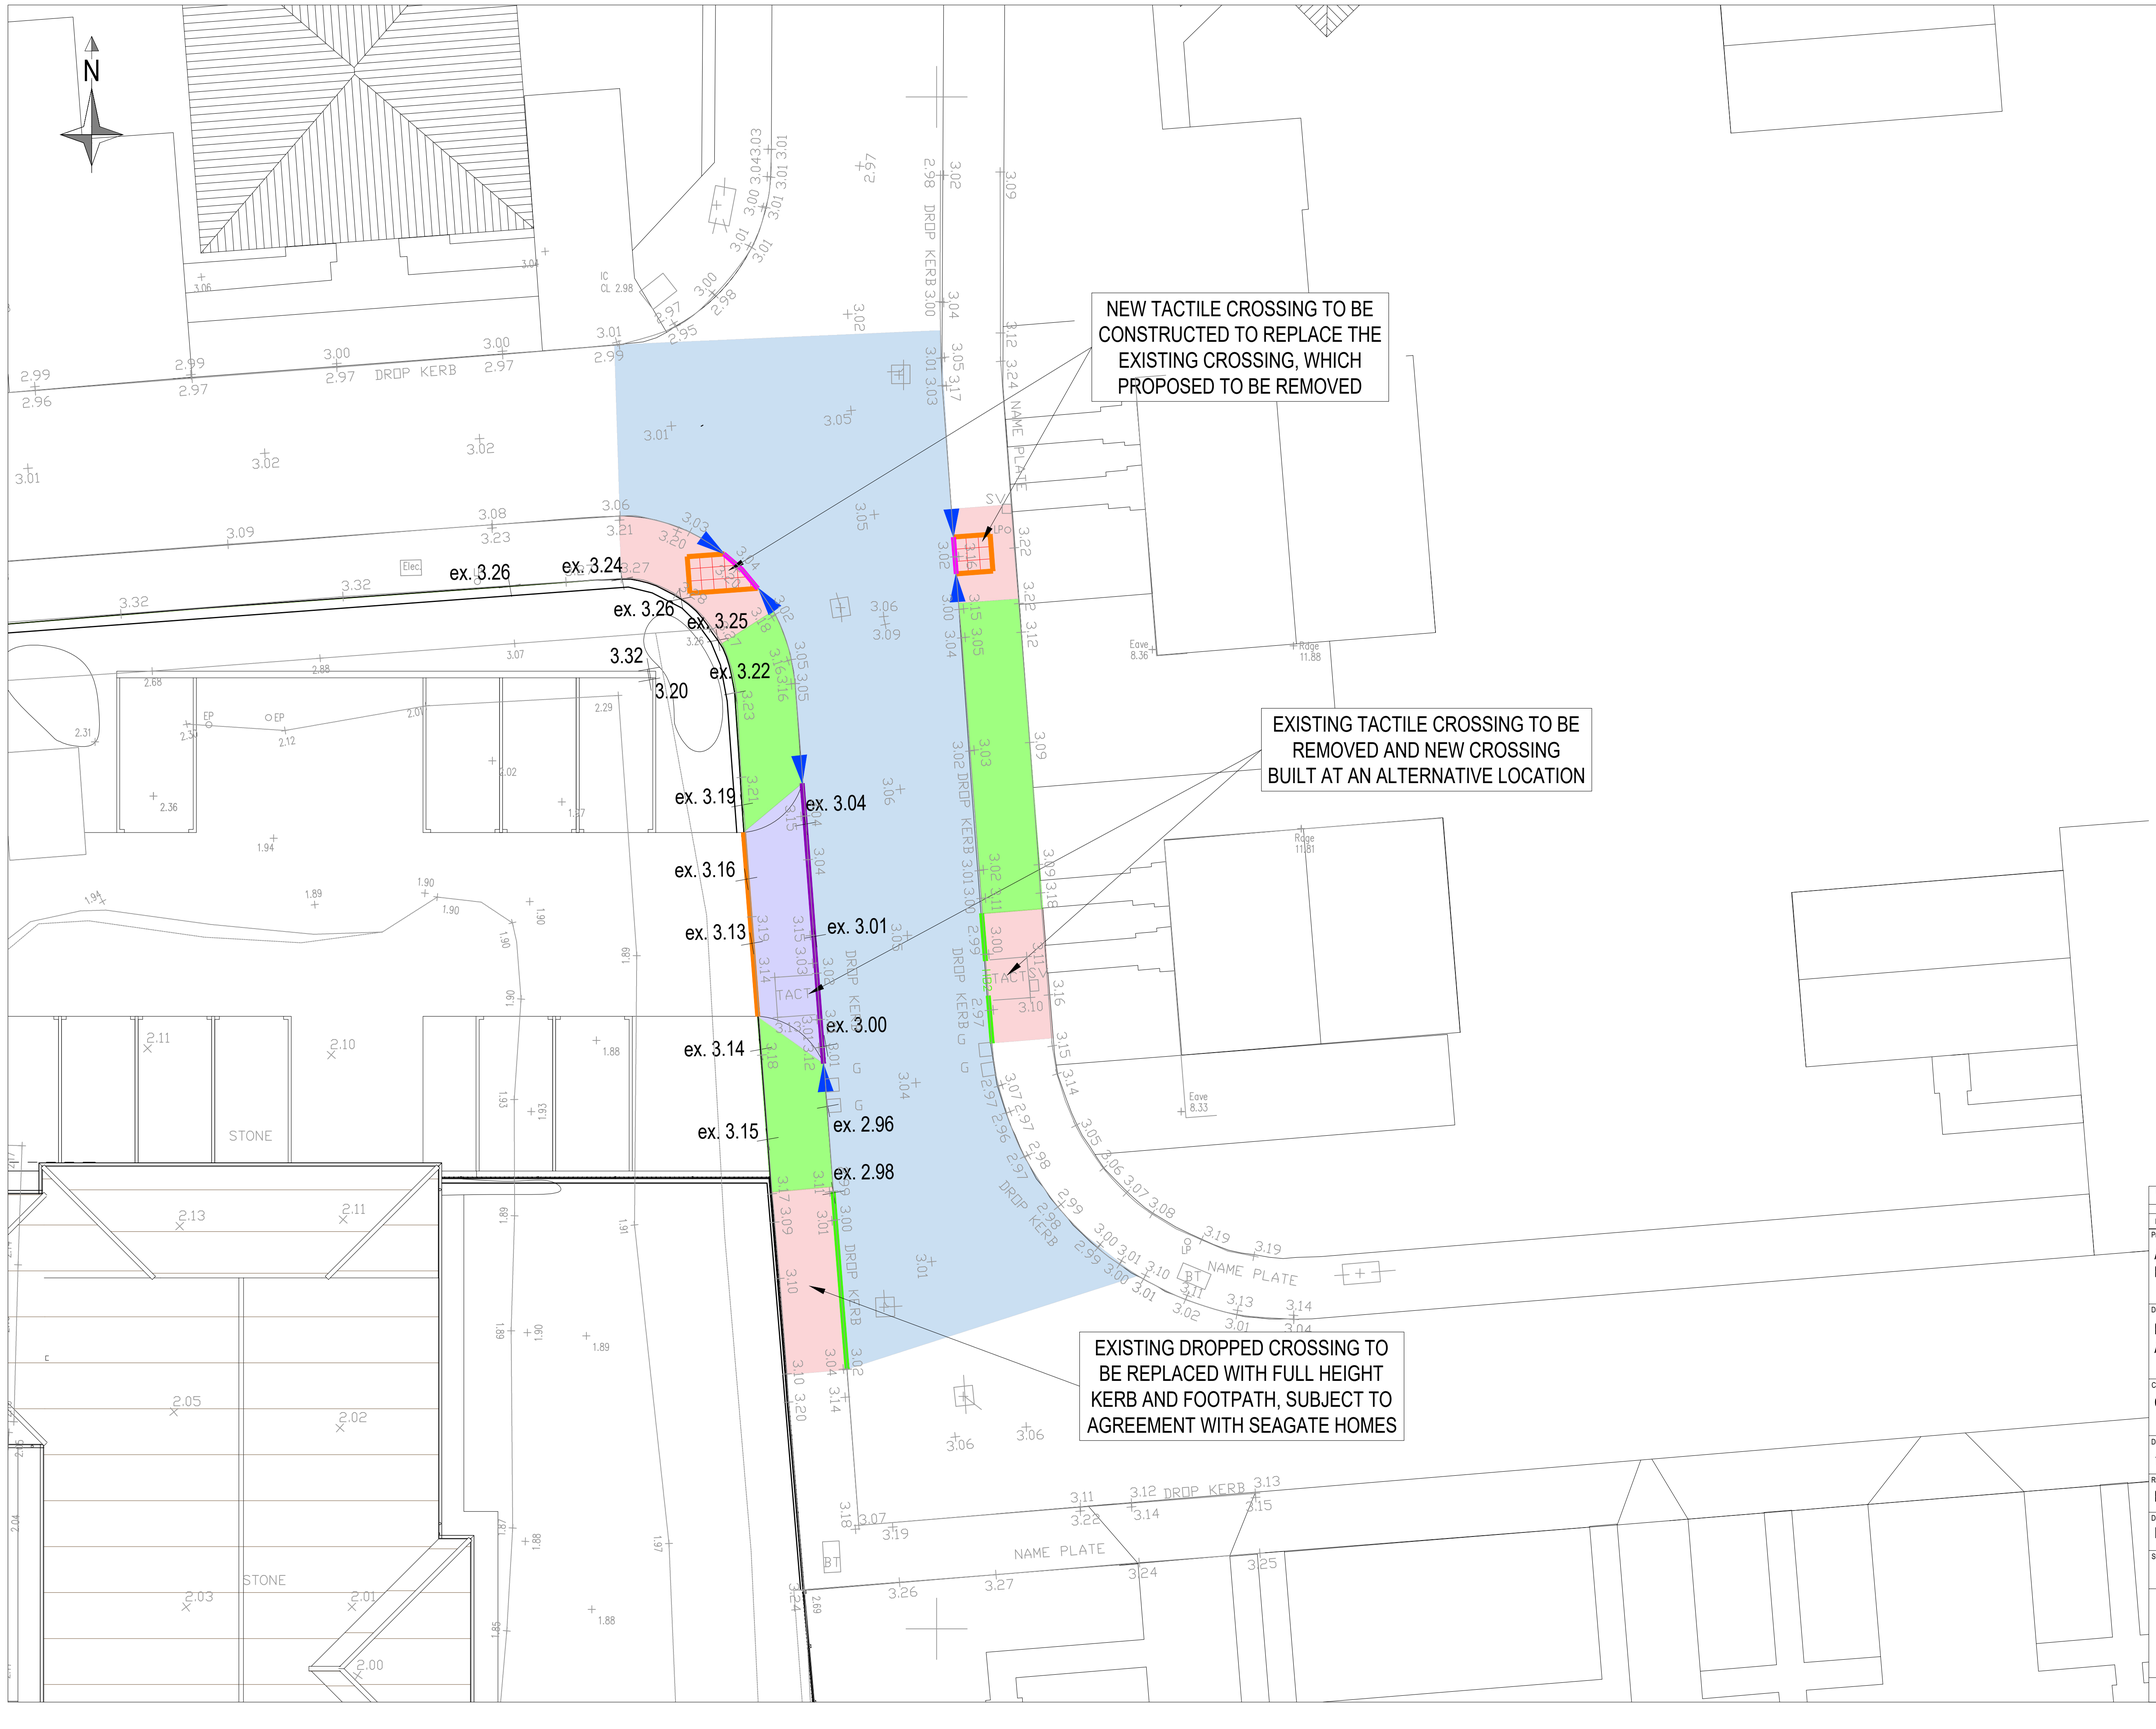


NOTES:

1. DO NOT SCALE FROM THIS DRAWING.
2. IF THIS DRAWING HAS BEEN RECEIVED ELECTRONICALLY, IT IS THE RECIPIENTS RESPONSIBILITY TO PRINT THE DOCUMENT TO THE CORRECT SCALE.
3. ALL DIMENSIONS ARE IN METRES UNLESS OTHERWISE STATED.
4. THIS DRAWING SHOULD BE READ IN CONJUNCTION WITH ALL RELEVANT ENGINEER AND SPECIALIST DRAWINGS AND SPECIFICATIONS.
5. EXACT EXTENT OF WORKS INDICATIVE ONLY. TO BE AGREED WITH SEAGATE HOMES.

KEY

- 2.95 PROPOSED LEVEL
- ex. 3.42 EXISTING LEVEL
- PROPOSED HB2 KERB (125mm UPSTAND)
- PROPOSED BN KERB (0-6mm UPSTAND)
- PROPOSED BN KERB (25mm UPSTAND)
- PROPOSED EDGING KERB
- PROPOSED DROPPED KERB
- NEW FOOTPATH CONSTRUCTION
- FOOTPATH RESURFACING
- CARRIAGEWAY RESURFACING
- NEW VEHICLE CROSSOVER CONSTRUCTION

REV:	AMENDMENTS:	DRN:	CHK:	DATE:
P02	UPDATED EXTENT OF RESURFACING TO ALLOW FOR NEW SEWER CONNECTIONS	LK	ID	24.09.2025
P01	FIRST ISSUE	ID	NP	10.06.2025

Project:
ASHWOOD CARE HOME, SPALDING
EXTENSION AND REFURBISHMENT

Drawing title:
PRELIMINARY ACCESS DESIGN
AT SEAGATE HOMES DEVELOPMENT

Client:
COUNTRY COURT CARE

Drawing number:
101879-DCE-XX-XX-DR-C-7010

Revision:	Project Reference:	Scale:
P02	101879	1:100 @ A1
Drawn by:	Checked by:	Date:
ID	AM	22.05.2025

Status:
FOR INFORMATION / APPROVAL

Dice
+44 (0) 1159 528 752
info@diceconsult.co.uk
diceconsult.co.uk
Design
Infrastructure
Consulting
Engineering

ORDNANCE SURVEY © CROWN COPYRIGHT 2015. ALL RIGHTS RESERVED.

File Location: G:\Shared drives\Dice - Jobs (101800-101899)\101879 Ashwood Care Home, Spalding\Delivery\Civil Engineer - DICE\3D Drawings\Current DWG\Detail Design (6000-6999)\101879-DCE-XX-XX-DR-C-7010 Proposed Access Arrangement_rev.pwf
Printed:24.09.2025