
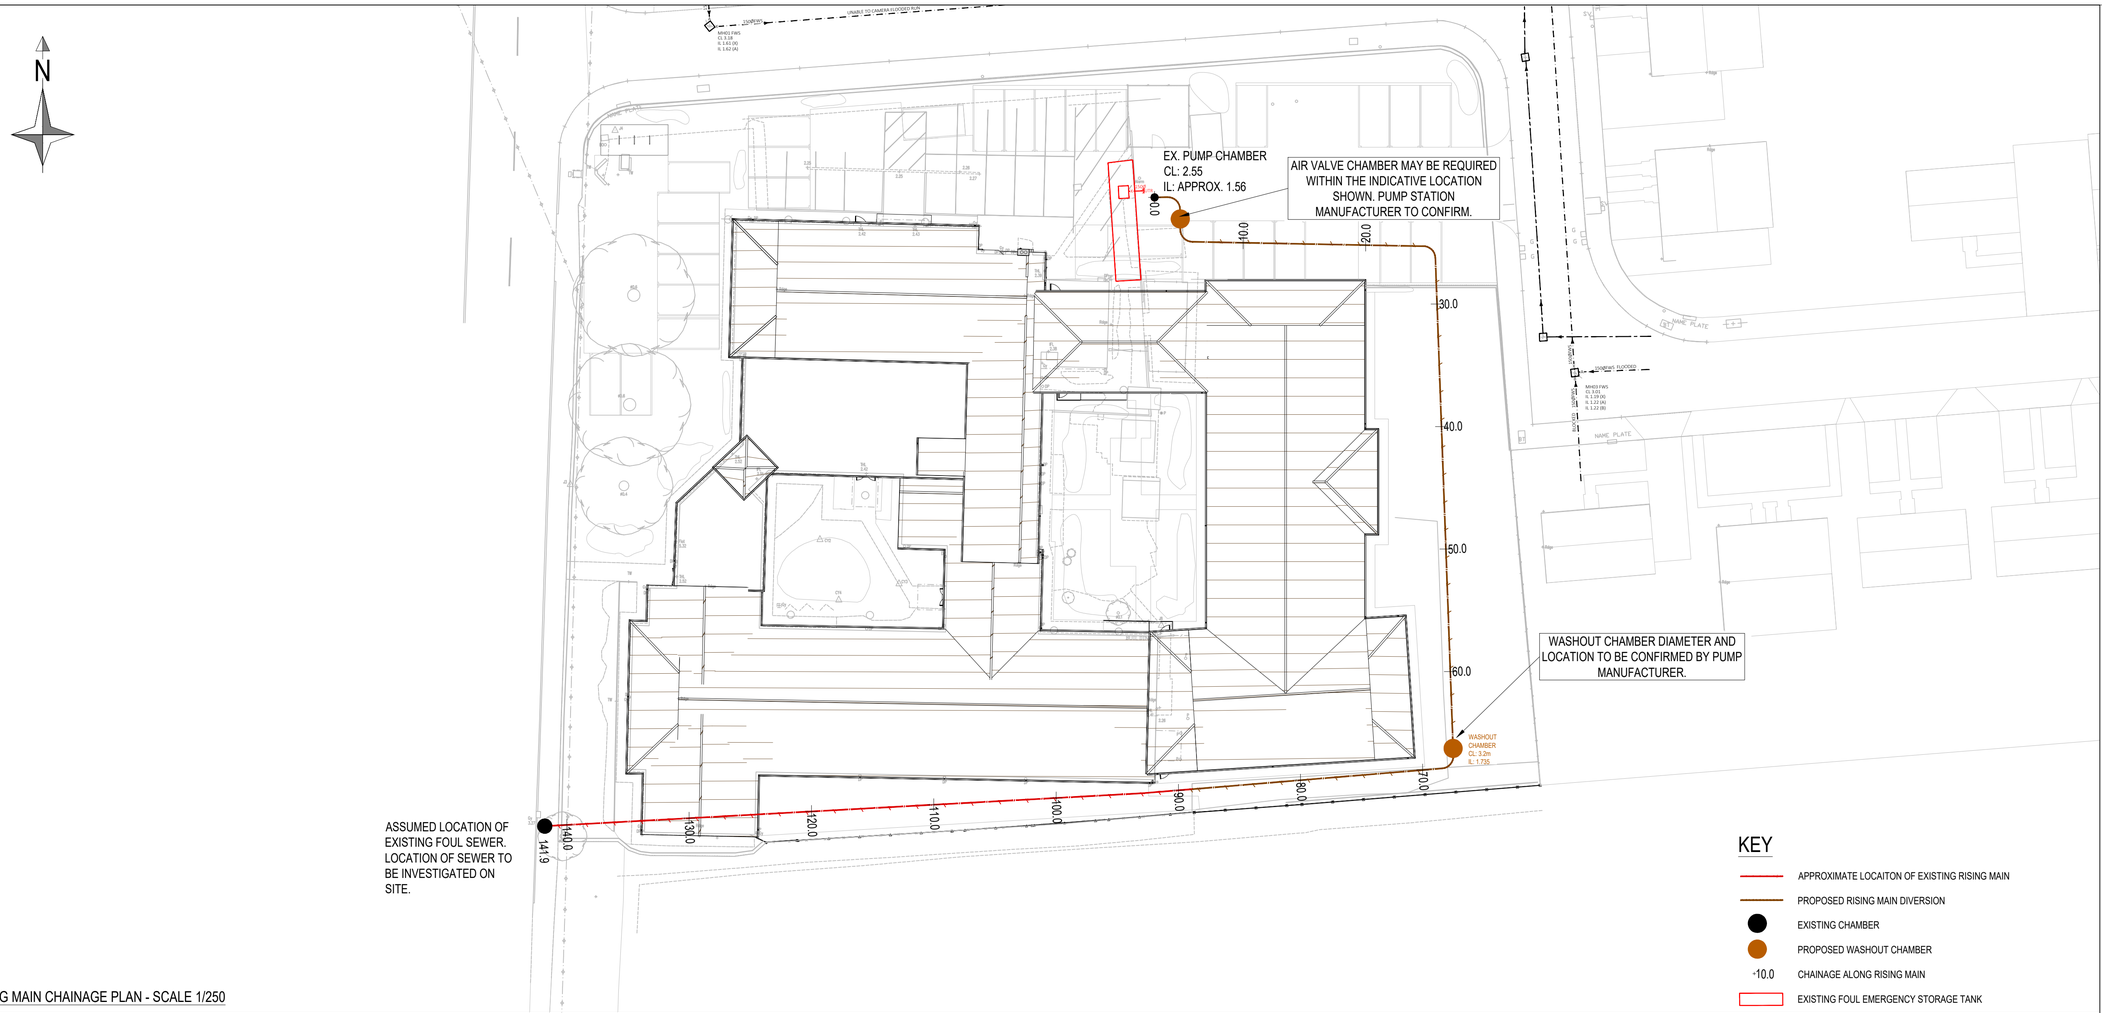


RISING MAIN CHAINAGE PLAN - SCALE 1/250

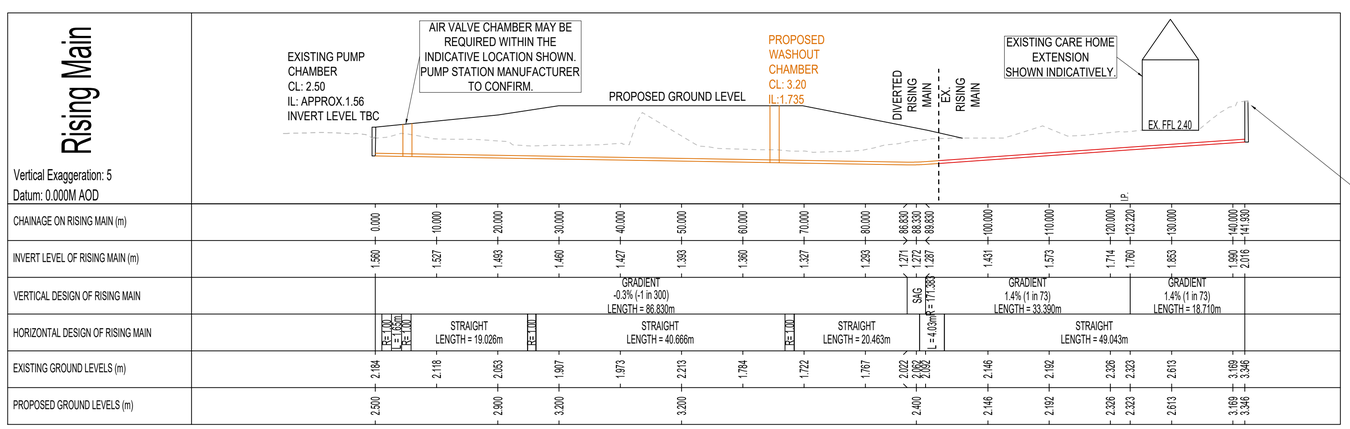

RISING MAIN LONG SECTION - SCALE 1/100V 1/500H

NOTES:

1. DO NOT SCALE FROM THIS DRAWING.
2. IF THIS DRAWING HAS BEEN RECEIVED ELECTRONICALLY, IT IS THE RECIPIENTS RESPONSIBILITY TO PRINT THE DOCUMENT TO THE CORRECT SCALE.
3. ALL DIMENSIONS ARE IN METRES UNLESS OTHERWISE STATED.
4. THIS DRAWING SHOULD BE READ IN CONJUNCTION WITH ALL RELEVANT ENGINEER AND SPECIALIST DRAWINGS AND SPECIFICATIONS.
5. RISING MAIN VERTICAL ALIGNMENT IS SUBJECT TO SURVEY OF THE EXISTING PUMPING STATION CHAMBER TO DETERMINE THE OUTLET LEVEL FOR THE RISING MAIN. IF THE OUTLET LEVEL DIFFERS FROM THE ASSUMED OUTLET LEVEL, THE VERTICAL ALIGNMENT WILL NEED TO BE REDESIGNED AND ADDITIONAL AIR VALVE / WASH OUT CHAMBERS MAY BE REQUIRED AT HIGH AND LOW POINTS.
6. DIVERTED RISING MAIN TO HAVE CONCRETE PROTECTION WHERE THERE IS LESS THAN 1.2m DEPTH TO COVER IN VEHICULAR LOADED AREAS OR 0.9m IN NON-VEHICULAR LOADED AREAS.
7. INVERT LEVEL OF RISING MAIN AT POINT OF CONNECTION WITH NEW TO BE CONFIRMED VIA ADDITIONAL SURVEY PRIOR TO COMMENCEMENT OF CONSTRUCION WORKS. ENGINEER TO BE NOTIFIED IMMEDIATELY SHOULD THE LEVELS OF THE EXISTING RISING MAIN VARY FROM THE LEVELS SHOWN.

REV:	AMENDMENTS:	DRN:	CHK:	DATE:
P01	FIRST ISSUE	LK	ID	24.09.2025

Project:
ASHWOOD CARE HOME, SPALDING
EXTENSION AND REFURBISHMENT

Drawing title:
RISING MAIN DIVERSION LONG SECTION

Client:
COUNTRY COURT CARE

Drawing number:
101879-DCE-XX-XX-DR-C-8502

Revision:	Project Reference:	Scale:
P01	101879	AS SHOWN @ A1
Drawn by:	Checked by:	Date:
LK	ID	24.09.2025

Status:
FOR INFORMATION / APPROVAL

Dice
+44 (0) 1159 528 752
info@doeconsult.co.uk
doeconsult.co.uk
Design
Infrastructure
Consulting
Engineering

ORDNANCE SURVEY © CROWN COPYRIGHT 2015. ALL RIGHTS RESERVED.

File Location: G:\Shared drive\Dice - Jobs (101800-101899)\101879 Ashwood Care Home, Spalding\Delivery\Civil Engineer - DCE\02 Drawings\Current DWG\Detail Design (8000-89999)\101879-DCE-XX-XX-DR-C-8502 Rising Main Diversion Longsection.dwg
Printed:24.09.2025