
CONVERTION AT WELLAND ROAD BY PEARSON & ALUZZI
BULDING CONTROL REF 667/99.

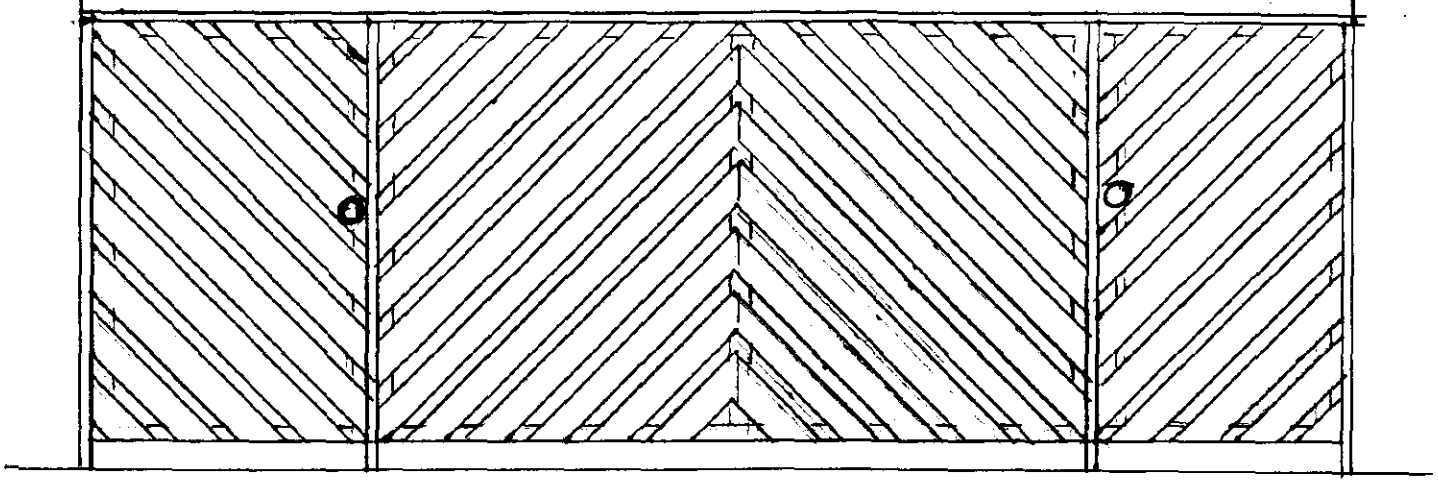

SKETCH SHOWING SECURITY FENCING TO REAR COURTYARDS FORMED IN 100mm CHEVRON BOARDING AT A HEIGHT OF 1·8M WITH ENTRANCE GATES AT EACH END.

THE CAR PARK AND COURTYARD LIGHTING CONSISTS OF A HALOGEN LIGHT ILLUMINATING THE CAR PARK ON A SENSOR CONTROLLED BY PROPERTY No 13. AND WALL LANTERNS ILLUMINATING THE COURTYARD (4 IN ALL) ON SENSORS CONTROLLED BY No's 5. 7. 9. 11 INDIVIDUALLY.

SOUTH HOLLAND DC
HOUSING & PLANNING
26 JUL 2000
Ref: 0935/00

18-7-2000.

DETERMINED
PLAN