

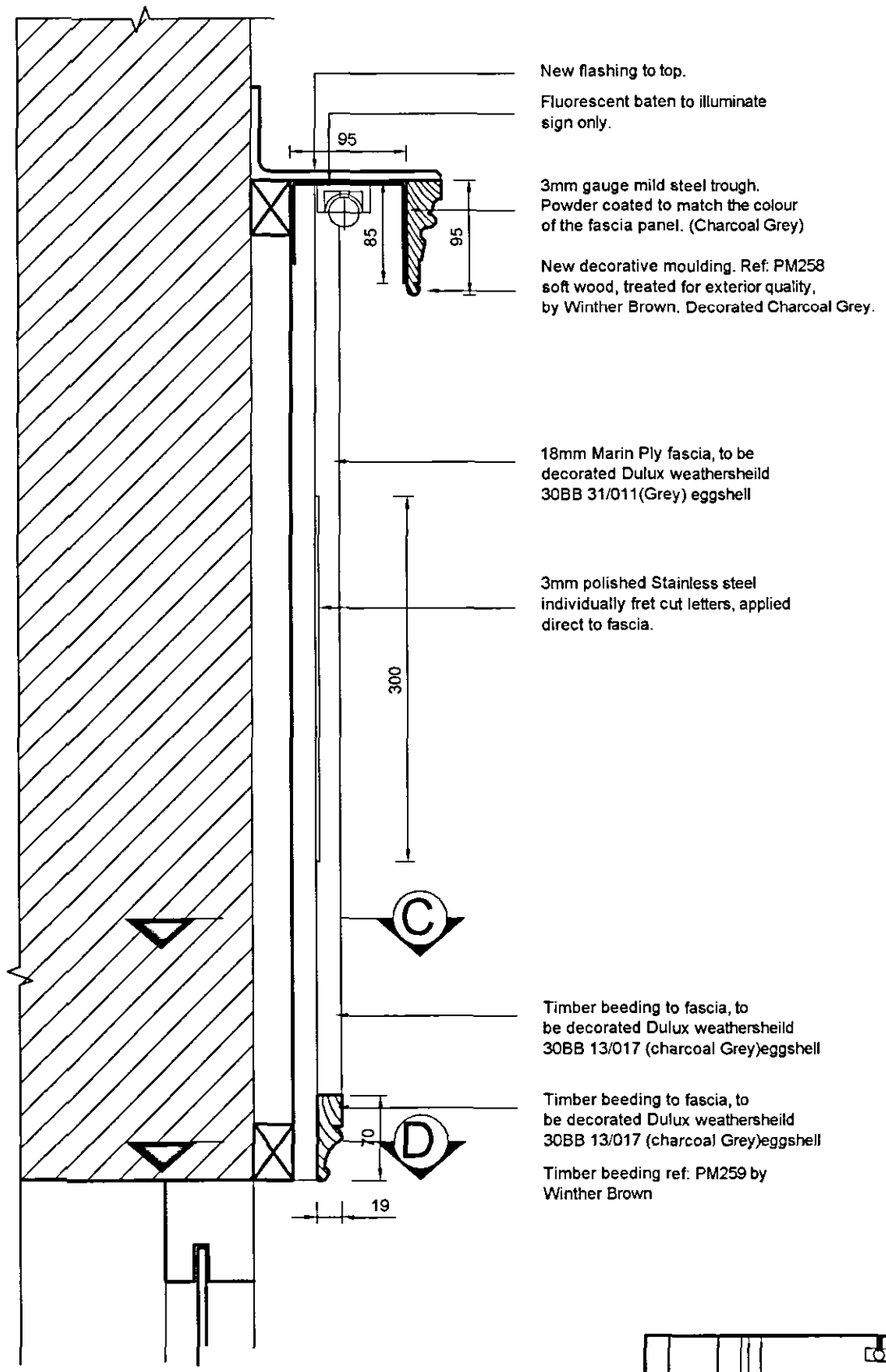



Section through proposed new fascia

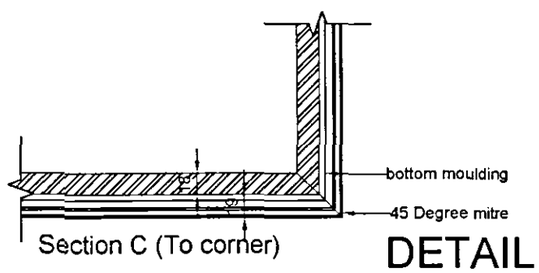


Section C (To corner)

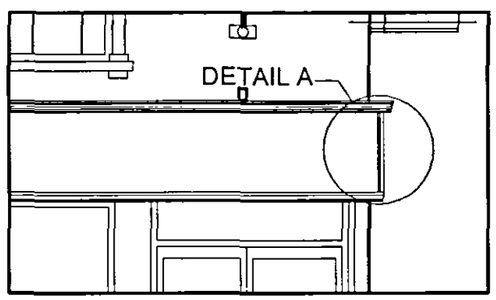

DETAIL A Scale 1:5

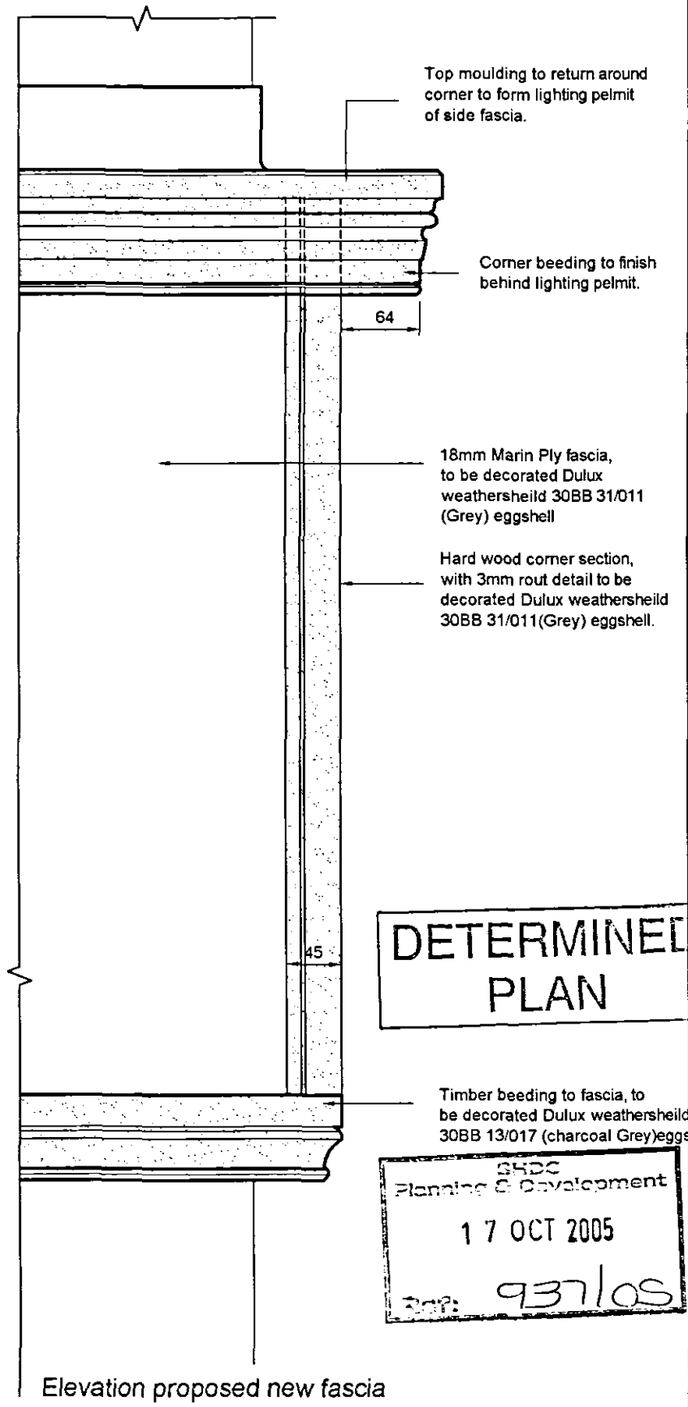

Elevation proposed new fascia

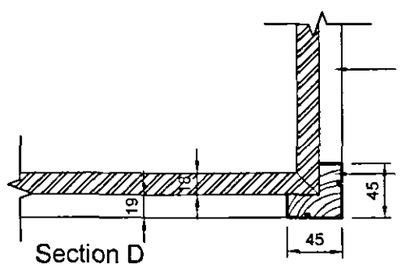

Section D

DETERMINED PLAN

SHDC Planning & Development 17 OCT 2005 Ref: 937/05

The contractor is to check all dimensions on site and report any error or omissions to Jamieson Smith Associates.
This drawing is not to be scaled.

Revision	Amendments	Date	By

Disclaimer: Any discrepancies on or between all drawings issued must be drawn to the attention of the Designer for clarification.
The contractor is to check all dimensions on site and report any error or omissions to Jamieson Smith Associates.
This drawing is not to be scaled, use only written or calculated dimensions.
This drawing is design intent only and is not for use in manufacturing or construction.

JSA
Jamieson Smith Associates

Retail and Commercial Design
Interior Contracting Services
13 Devon Square, Newton Abbot, Devon TQ12 2HN
Tel: (01626) 336083 Fax: (01626) 336103
enquiries@jamieson-smith.co.uk

Client: HILLS OF SPALDING

Project: 18-19 Broad Street
Spalding
Lincs.
PE11 1TB

Description: *Proposed External Elevations (A,B)*

Scale 1:5 Date 12/10/05

Drawing by S.C Drawing size A3

Drawing No. 1050-GF012 - DETAIL A Rev.

Copyright ©
This Drawing and information displayed is the confidential property of Jamieson Smith Associates and shall not be copied or used for any purpose without the written permission of an agent of the company.