

ELEVATION A



window cills & window surround to be decorated Dulux Weathershield 10YY 50/102 (eggshell).

Existing rendered facade to be decorated ref: Dulux 90YR 83/018 smooth masnry paint.

Remove existing signage and make good masonry.

Concealed light source built into new fascia.

existing timber fascia to be cut back and removed. New timber fascia with decorative mouldings to edge, to be increased in size. External grade timber fascia to be decorated Dulux weathershield 30BB 13/017 eggshell. See detail A

New timber corner beeding to fascia.


new individual cut letters fixed to fascia. (3000mm high to main signage), 3mm thick Stainless steel applied direct to fascia.

new automatic entrance doors. Low energy swing doors. To be supplied and installed by Dorma UK Ltd. Doors to conform with BS7036. Specification to be supplied by Dorma. Existing timber frame to be decorated Dulux weathershield 30BB 13/017 eggshell.

existing timber shop front to be decorated ref: Dulux weathershield 30BB 13/017 eggshell. (charcoal grey)


existing timber frame/shop front to be decorated ref: Dulux weathershield 30BB 13/017 eggshell. (charcoal grey)

existing tiled stallriser to be re-painted BS Black

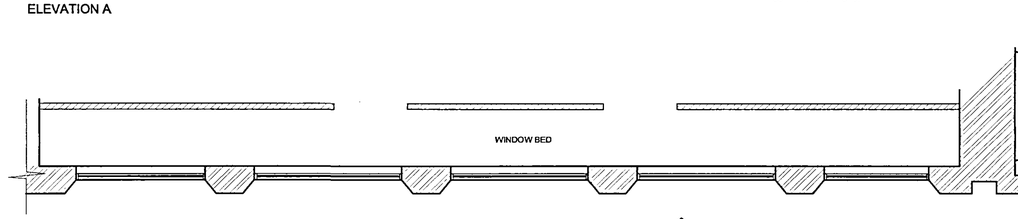

existing circularcolumn to be decorated ref: Dulux weathersheild 30BB 31/011 eggshell. (light grey)

PLAN

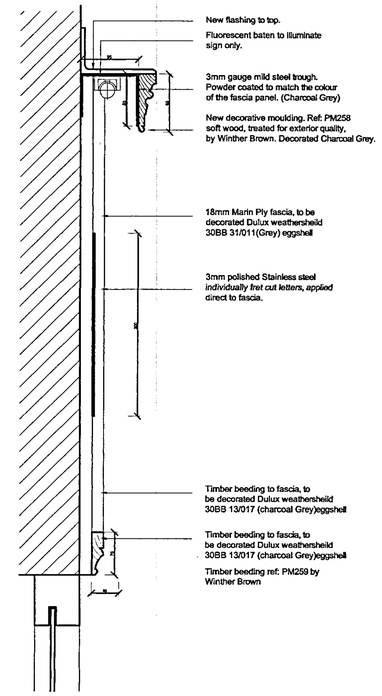

New flashing to top.

Fluorescent baten to illuminate sign only.

3mm gauge mild steel trough. Powder coated to match the colour of the fascia panel. (Charcoal Grey)

New decorative moulding. Ref: PM258 soft wood, treated for exterior quality, by Winther Brown. Decorated Charcoal Grey.

18mm Marin Ply fascia, to be decorated Dulux weathershield 30BB 31/011(Grey) eggshell


3mm polished Stainless steel individually fret cut letters, applied direct to fascia.

Timber beeding to fascia, to be decorated Dulux weathershield 30BB 13/017 (charcoal Grey)eggshell

Timber beeding to fascia, to be decorated Dulux weathershield 30BB 13/017 (charcoal Grey)eggshell

Timber beeding ref: PM259 by Winther Brown

DETAIL A Scale 1:5

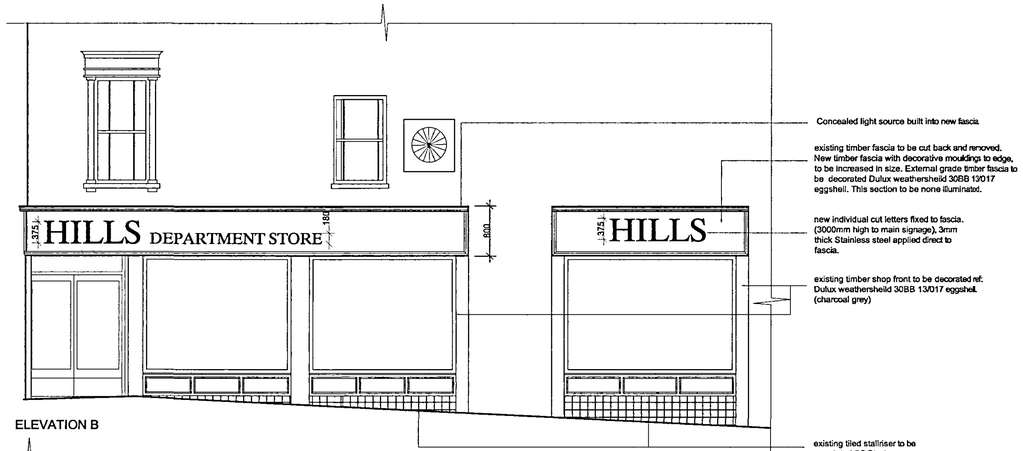

Concealed light source built into new fascia.

existing timber fascia to be cut back and removed. New timber fascia with decorative mouldings to edge, to be increased in size. External grade timber fascia to be decorated Dulux weathershield 30BB 13/017 eggshell. This section to be none illuminated.


new individual cut letters fixed to fascia. (3000mm high to main signage), 3mm thick Stainless steel applied direct to fascia.

existing timber shop front to be decorated ref: Dulux weathershield 30BB 13/017 eggshell. (charcoal grey)

existing tiled stallriser to be re-painted BS Black

ELEVATION B

PLAN

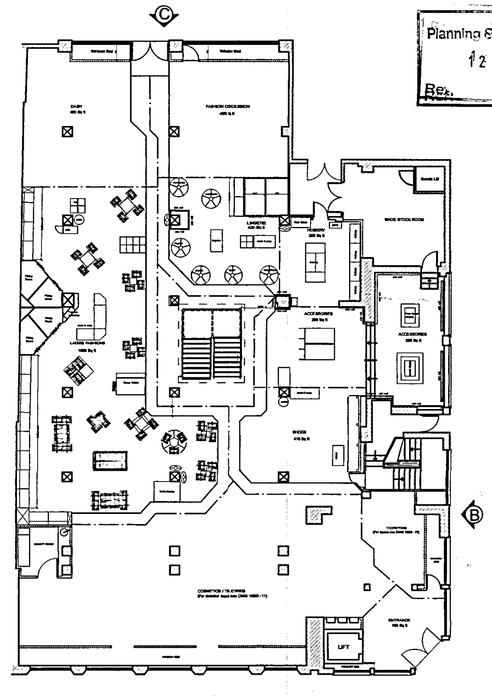

PLAN (not to scale)

SHDC
Planning & Development
12 OCT 2005
Rec.

DETERMINED PLAN

The contractor is to check all dimensions on site and report any error or omissions to Jamieson Smith Associates.
This drawing is not to be scaled.

Revision	Amendments	Date	By
A	Fascia and signage amended.	26.09.05	
B	Fascia and signage amended. Decorative moulding added.	03.10.05	
C	Fascia and signage amended. Framing added.	11.10.05	

Jamieson Smith Associates

Retail and Commercial Design
Interior Contracting Services
13 Devon Square, Newton Abbot, Devon TQ12 2HN
Tel: (01626) 336083 Fax: (01626) 336103
enquiries@jamieson-smith.co.uk

Client: *HILLS OF SPALDING*

Project: 18-19 Broad Street
Spalding
Lincs.
PE11 1TB

Description: Proposed External Elevations (A,B)

Scale 1:50 Date 06/06/05

Drawing by S.C Drawing size A1

Drawing No. 1050-GF012 Rev. C

Copyright ©
This Drawing and information displayed is the confidential property of Jamieson Smith Associates and shall not be copied or used for any purpose without the written permission of an agent of the company.