




ELEVATION A

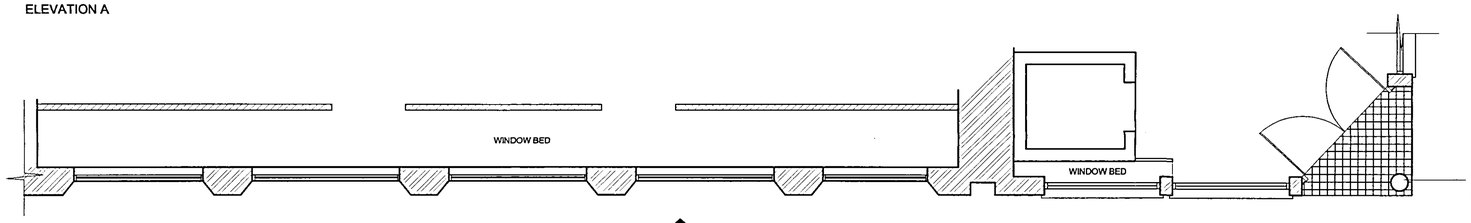

PLAN

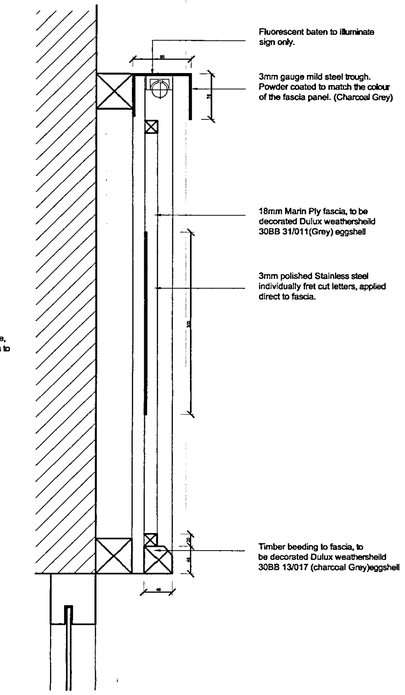


DETAIL A Scale 1:5

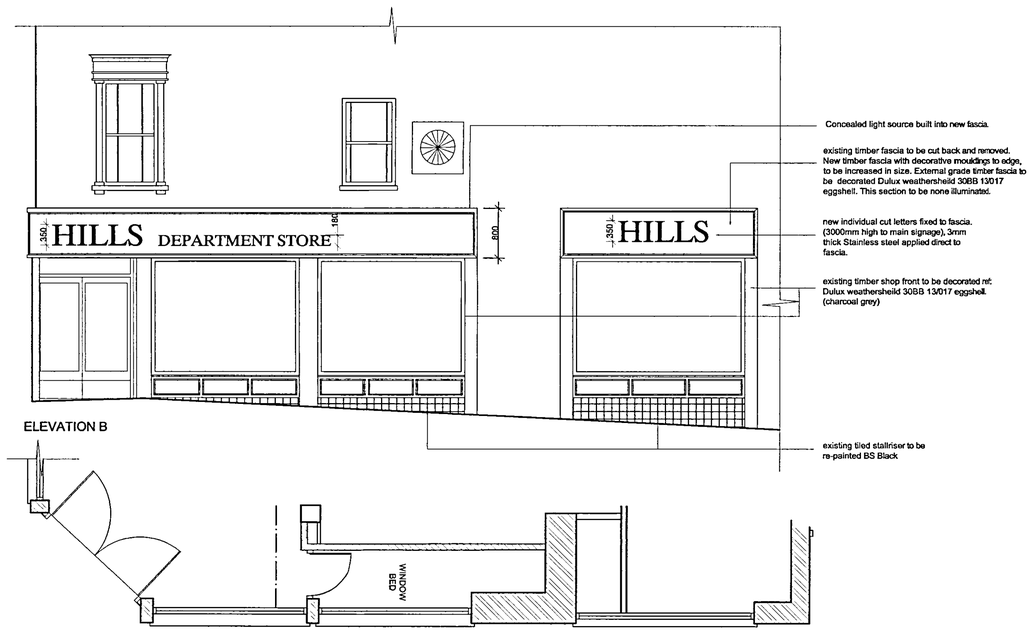

ELEVATION B

PLAN

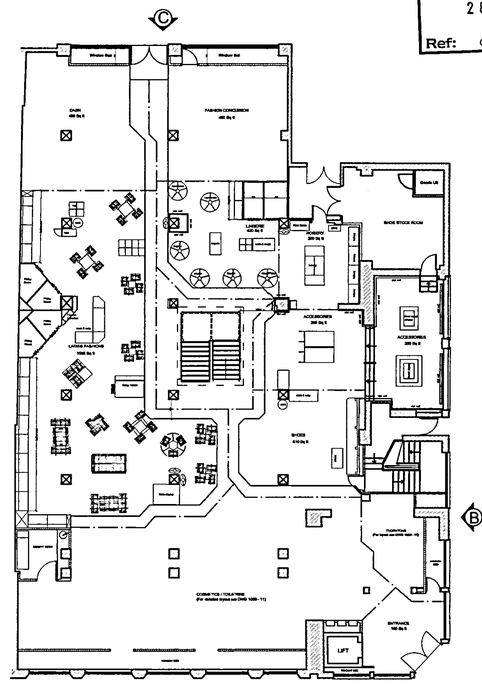

PLAN (not to scale)

SHDC
Planning & Development
2 8 SEP 2005
Ref: 0937/05

AMENDED PLAN
Ref: A1

SUPERSEDED

The contractor is to check all dimensions on site and report any error or omissions to Jamieson Smith Associates.
This drawing is not to be scaled.

Revision	Amendments	Date	By
A	Fascia and signage amended.	26.09.05	

Jamieson Smith Associates
Retail and Commercial Design
Interior Contracting Services
13 Devon Square, Newton Abbot, Devon TQ12 2HN
Tel. (01626) 330063 Fax: (01626) 336103
enquiries@jamieson-smith.co.uk

Client: HILLS OF SPALDING

Project: 18-19 Broad Street
Spalding
Lincs.
PE11 1TB

Description: Proposed External Elevations (A,B)

Scale 1:50 Date 06/06/05
Drawing by S.C Drawing size A1
Drawing No. 1050-GF012 Rev. A

Copyright ©
This Drawing and information displayed is the confidential property of Jamieson Smith Associates and shall not be copied or used for any purpose without the written permission of an agent of the company.