

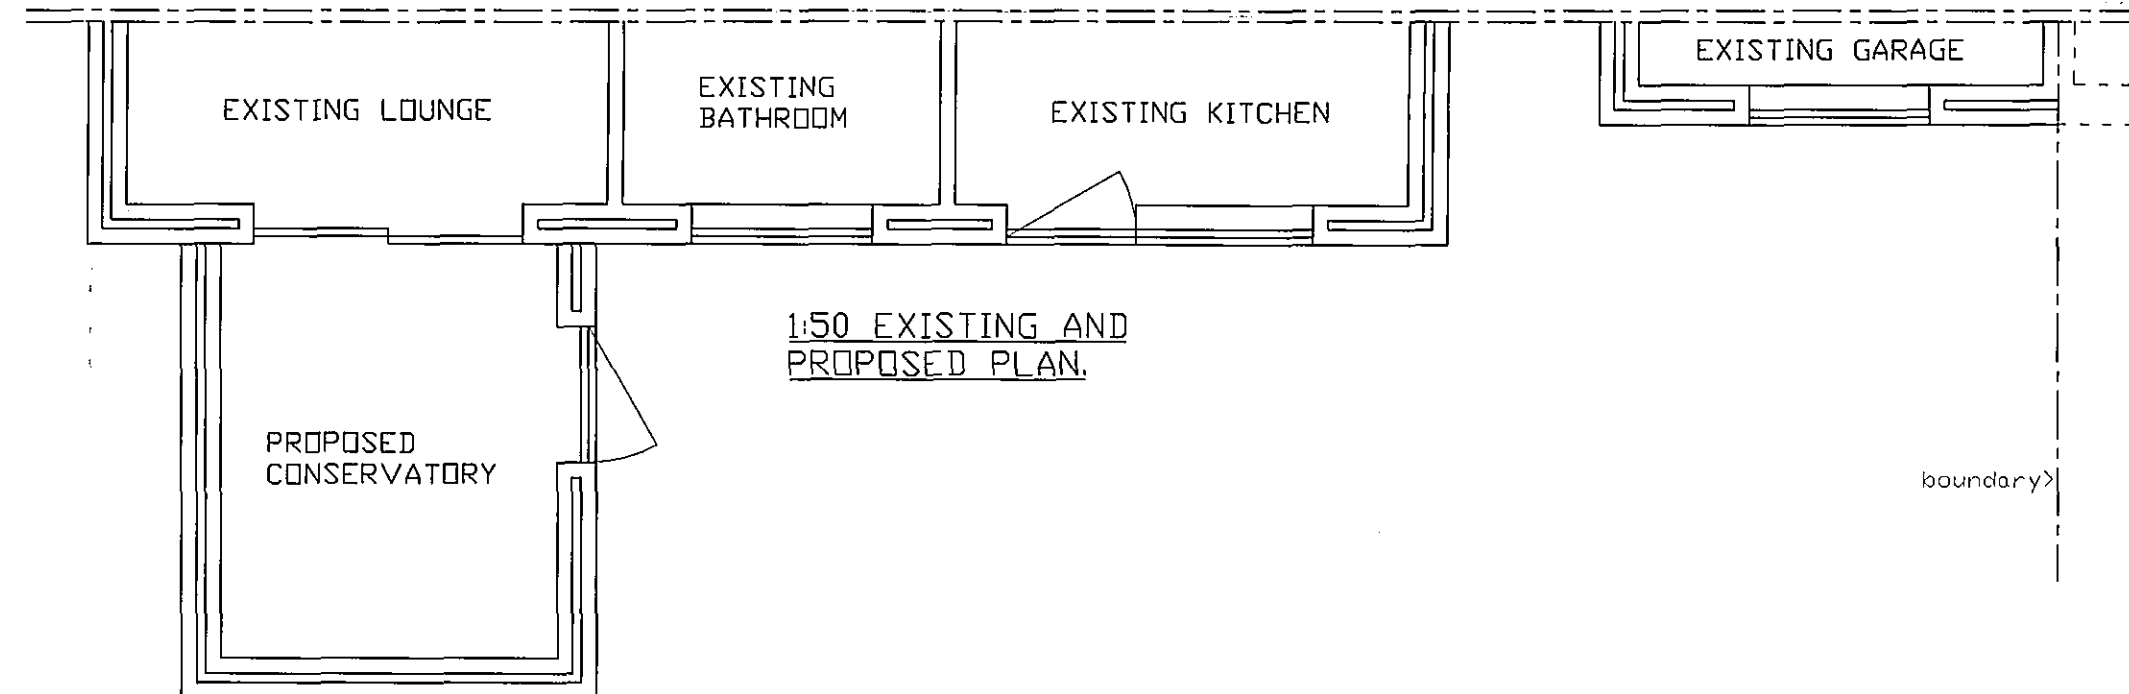


1:100 EXISTING AND PROPOSED ELEVATIONS.

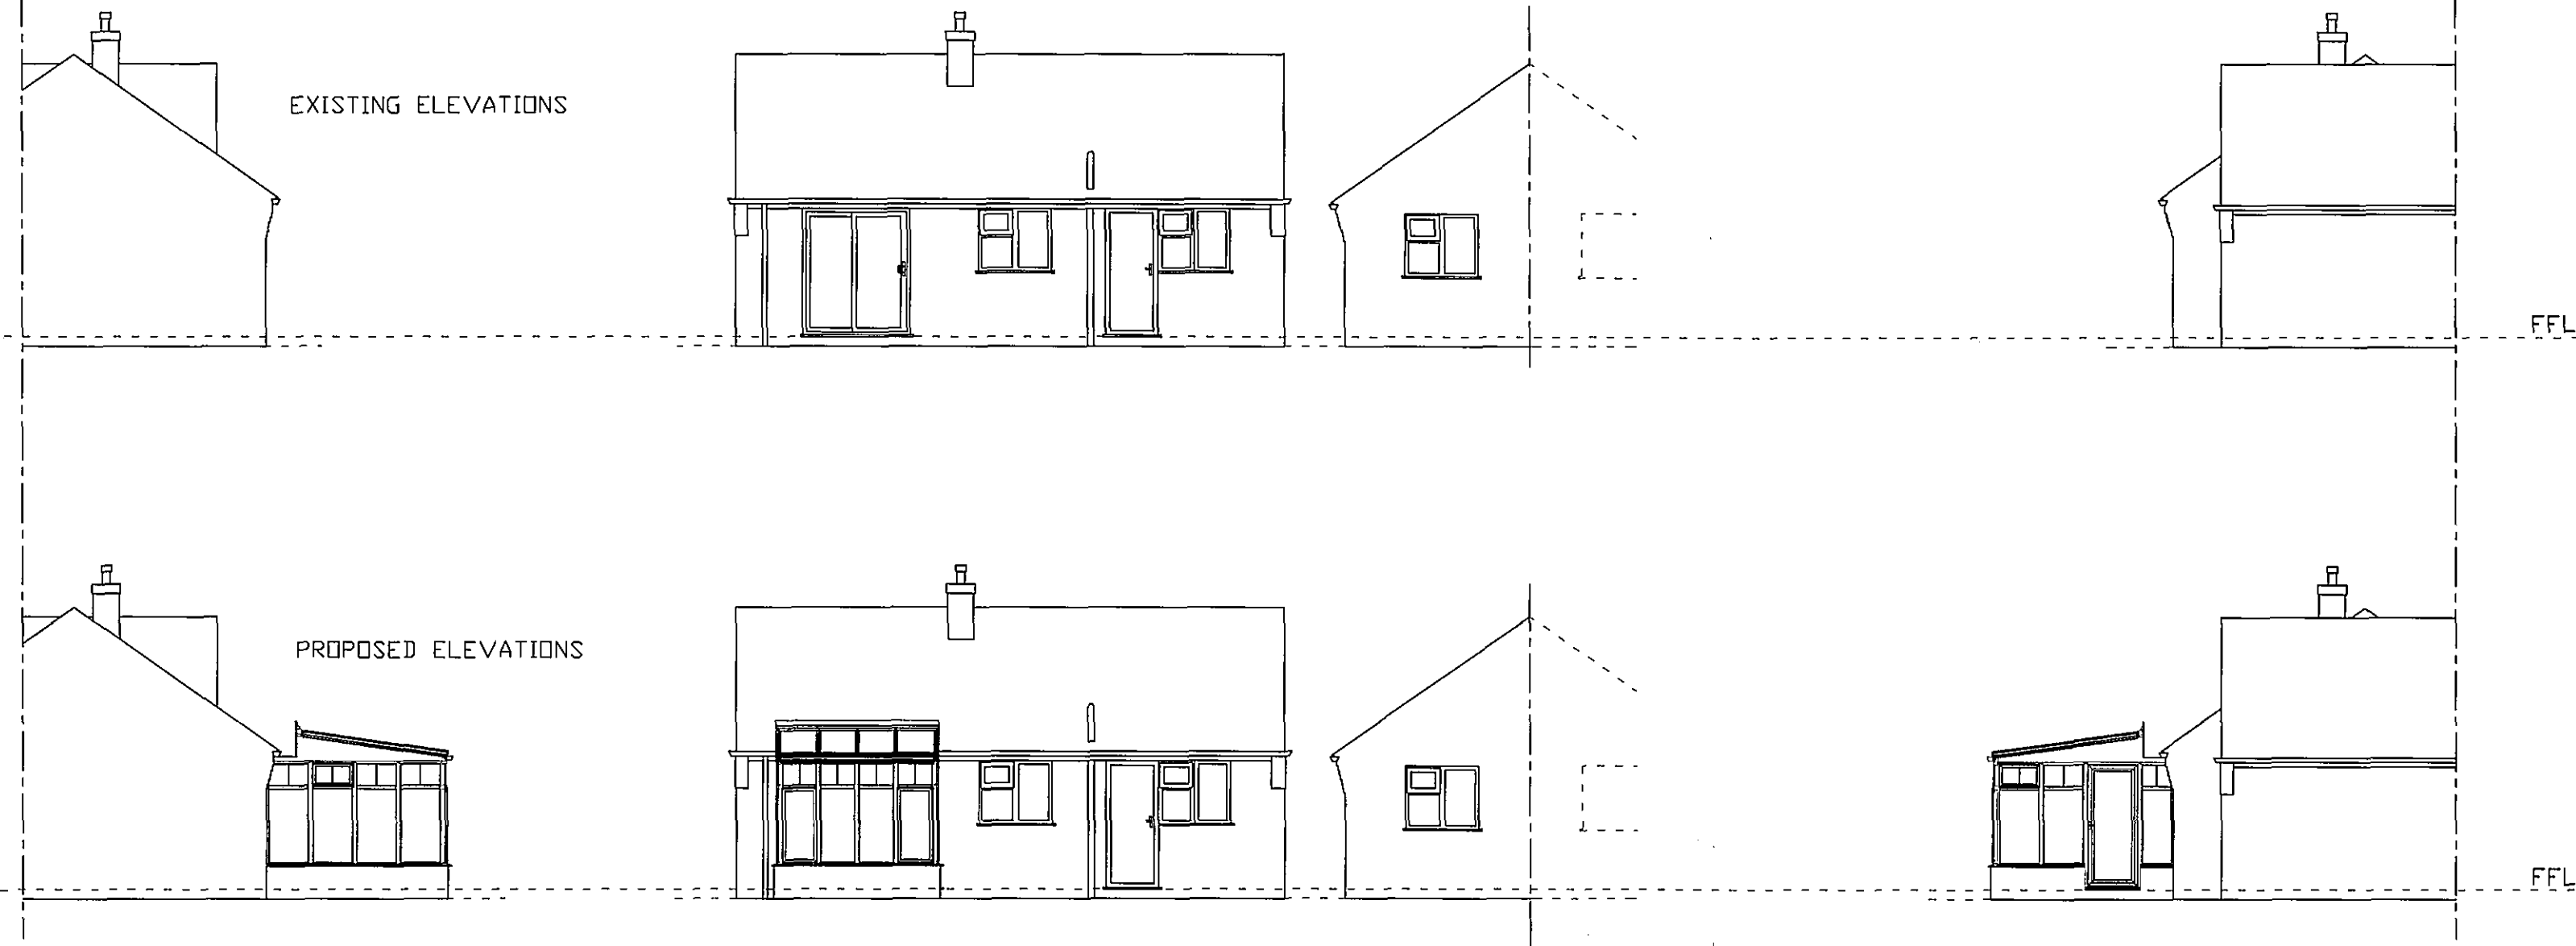

1:50 PROPOSED ELEVATIONS


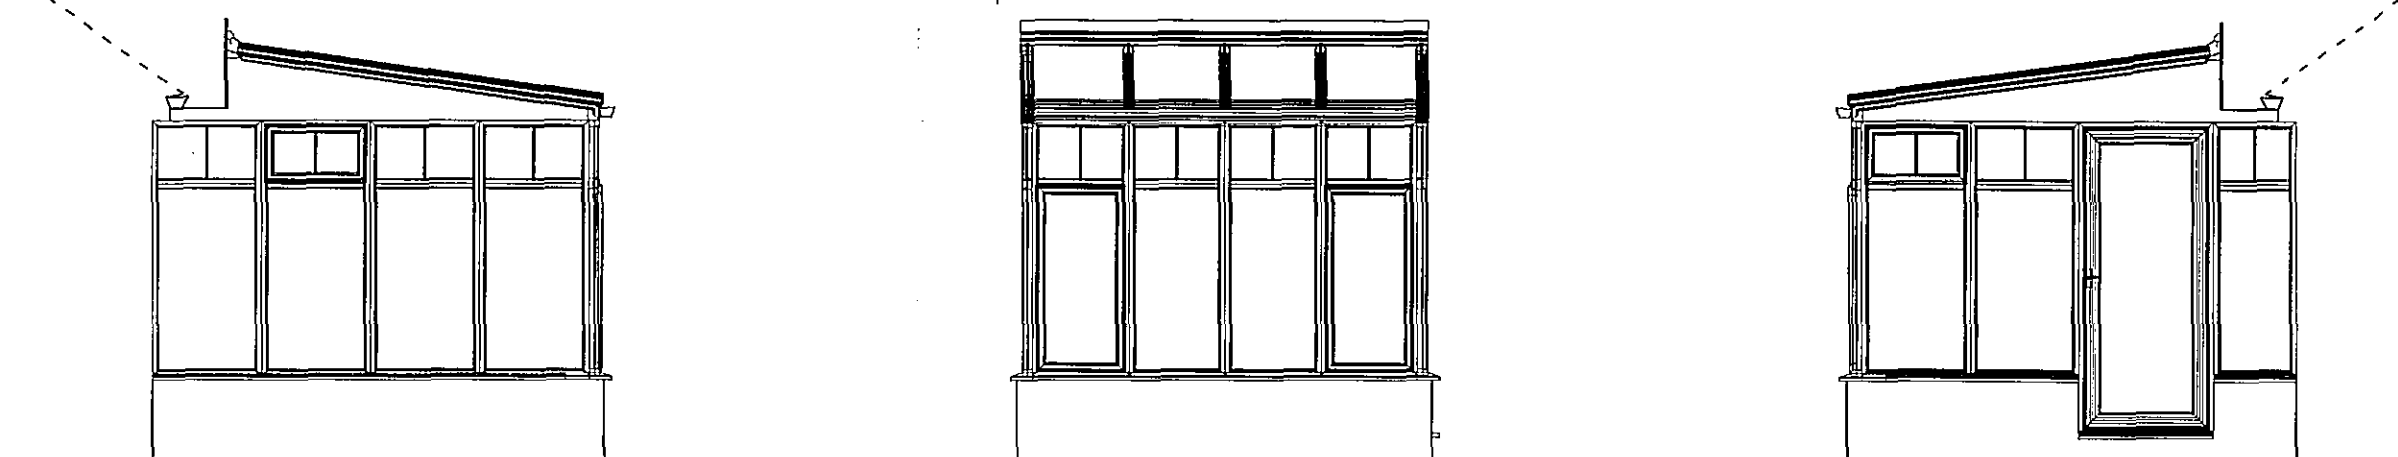


**DETERMINED
PLAN**

SHDC
Planning & Development
26 AUG 2008
Ref: 0937/08

NOTES
PROPOSED CONSERVATORY FOR MRS AND GAIL MIDDLETON
WHITE UPVC FRAMES WITH CLEAR DOUBLE GLAZING ,
TOUGH TO PART N.
WHITE UPVC CLAD ALUMINIUM ROOF WITH BRONZE OPAL
POLYCARBONATE ROOF GLAZING.
RED MOCK HAND MADE CLAYBRICKS.
RAIN WATER INTO EXISTING HOUSE RWP TO EXISTING
PROVISION (SEWER SYSTEM OR SOAKAWAY).

1:1250 BASED ON THE ORDNANCE SURVEY © 2008
20 0 20 40 60 80 100 Metres

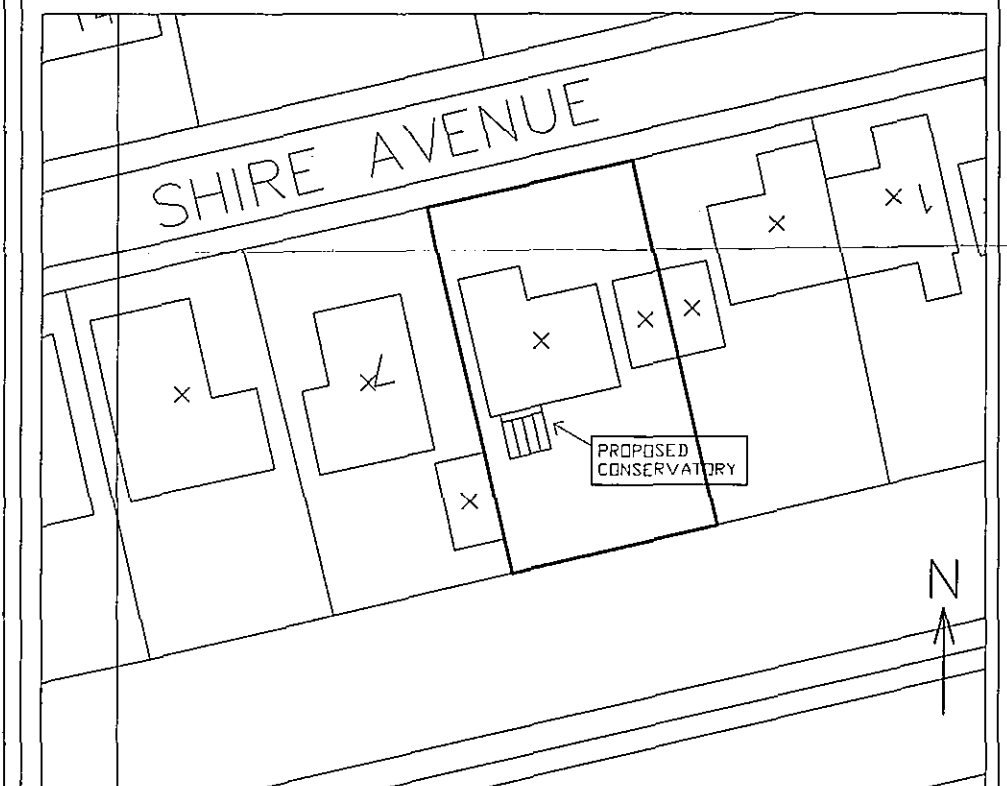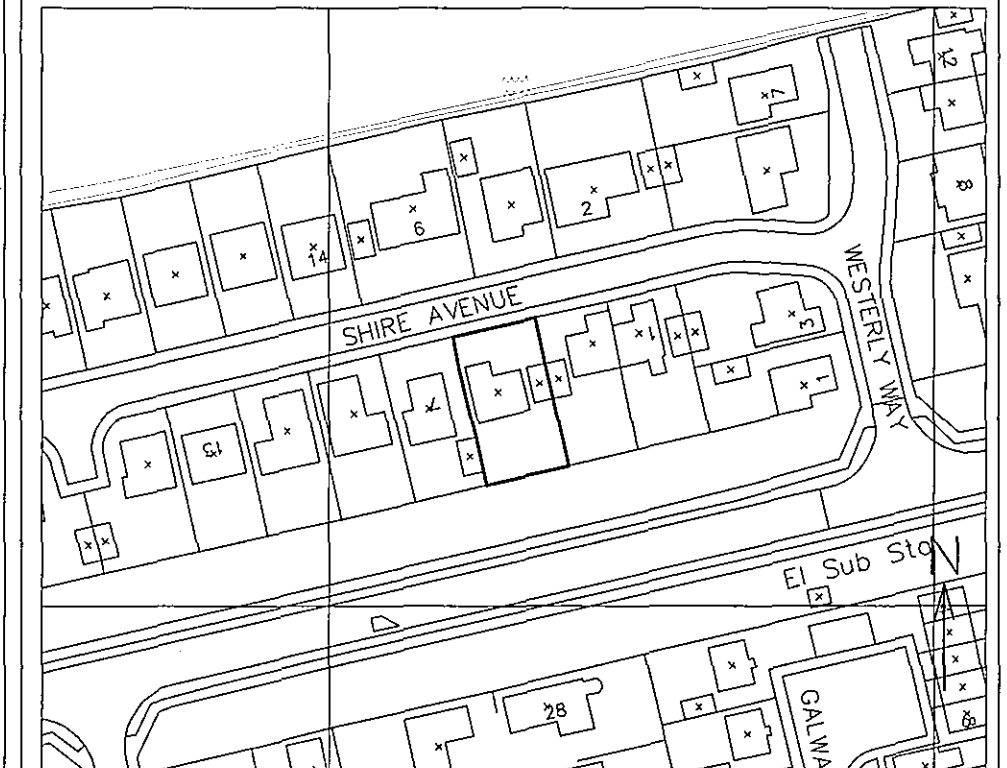


1:500 20 10 5 0 10 20 Metres

ADDRESS
5 SHIRE AVENUE
SPALDING
LINCOLNSHIRE
PE11 3FN

DRAWING NUMBER / REV. MI1-08-A1

DRAWING SCALES 1:100, 1:50

DATE 21-08-08 **DRAWN BY** R BLEASDALE

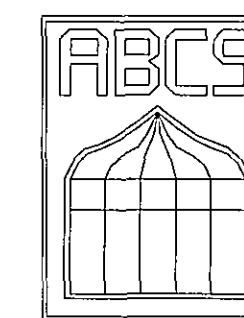

ABC SURVEYING
THE LODGE
11 CARSON ROAD
GAINSBOROUGH
LINCOLNSHIRE
DN21 2RE

TEL. 07950 255747
FAX. 01427 679374

www.abcsurveying.co.uk