



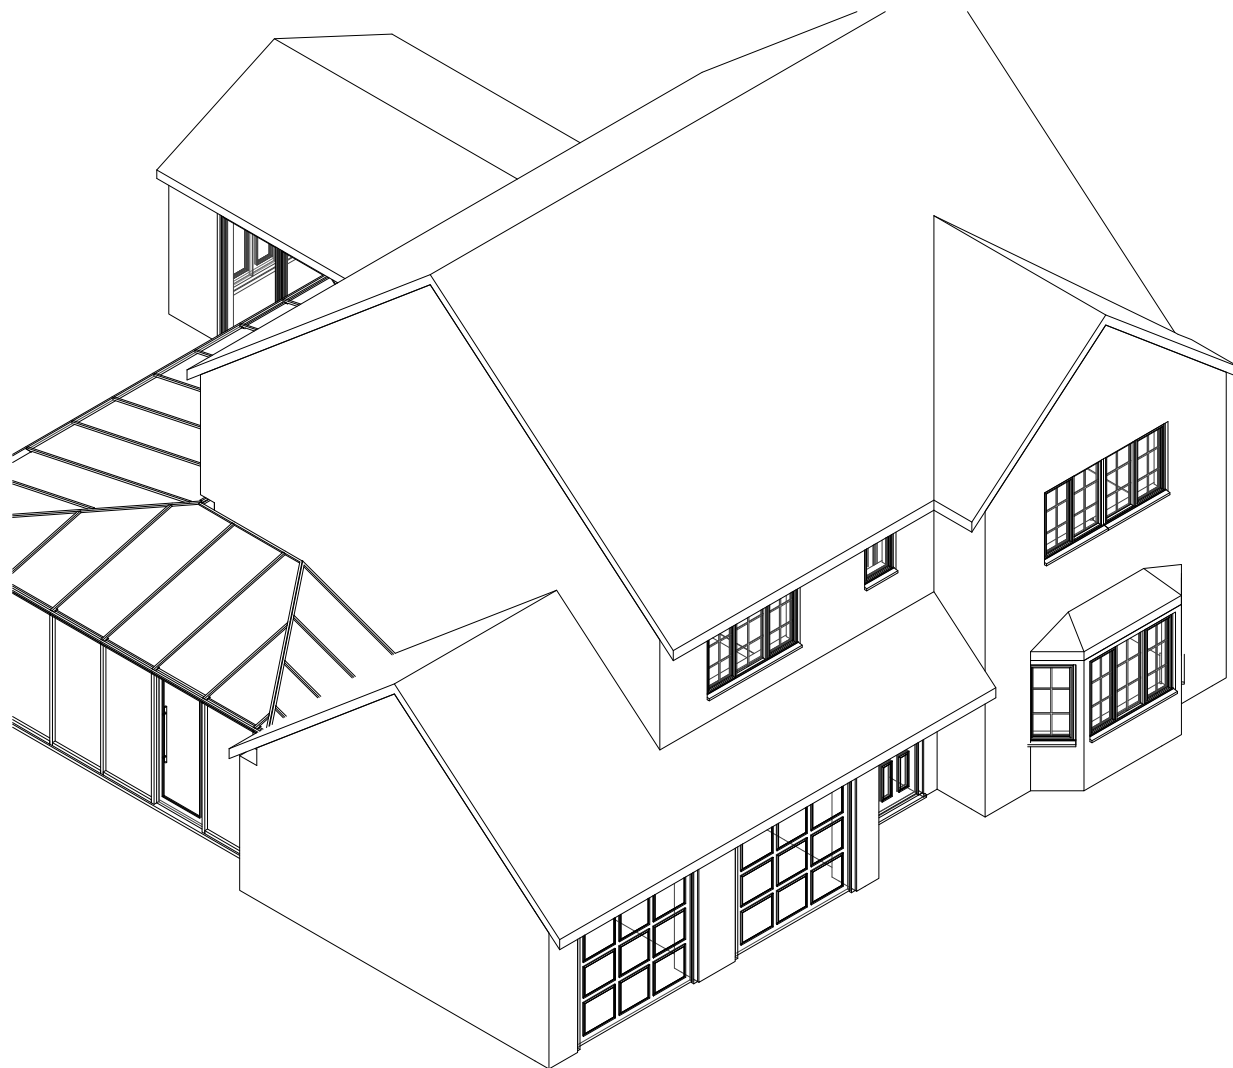

1 3D View - (Existing)_1

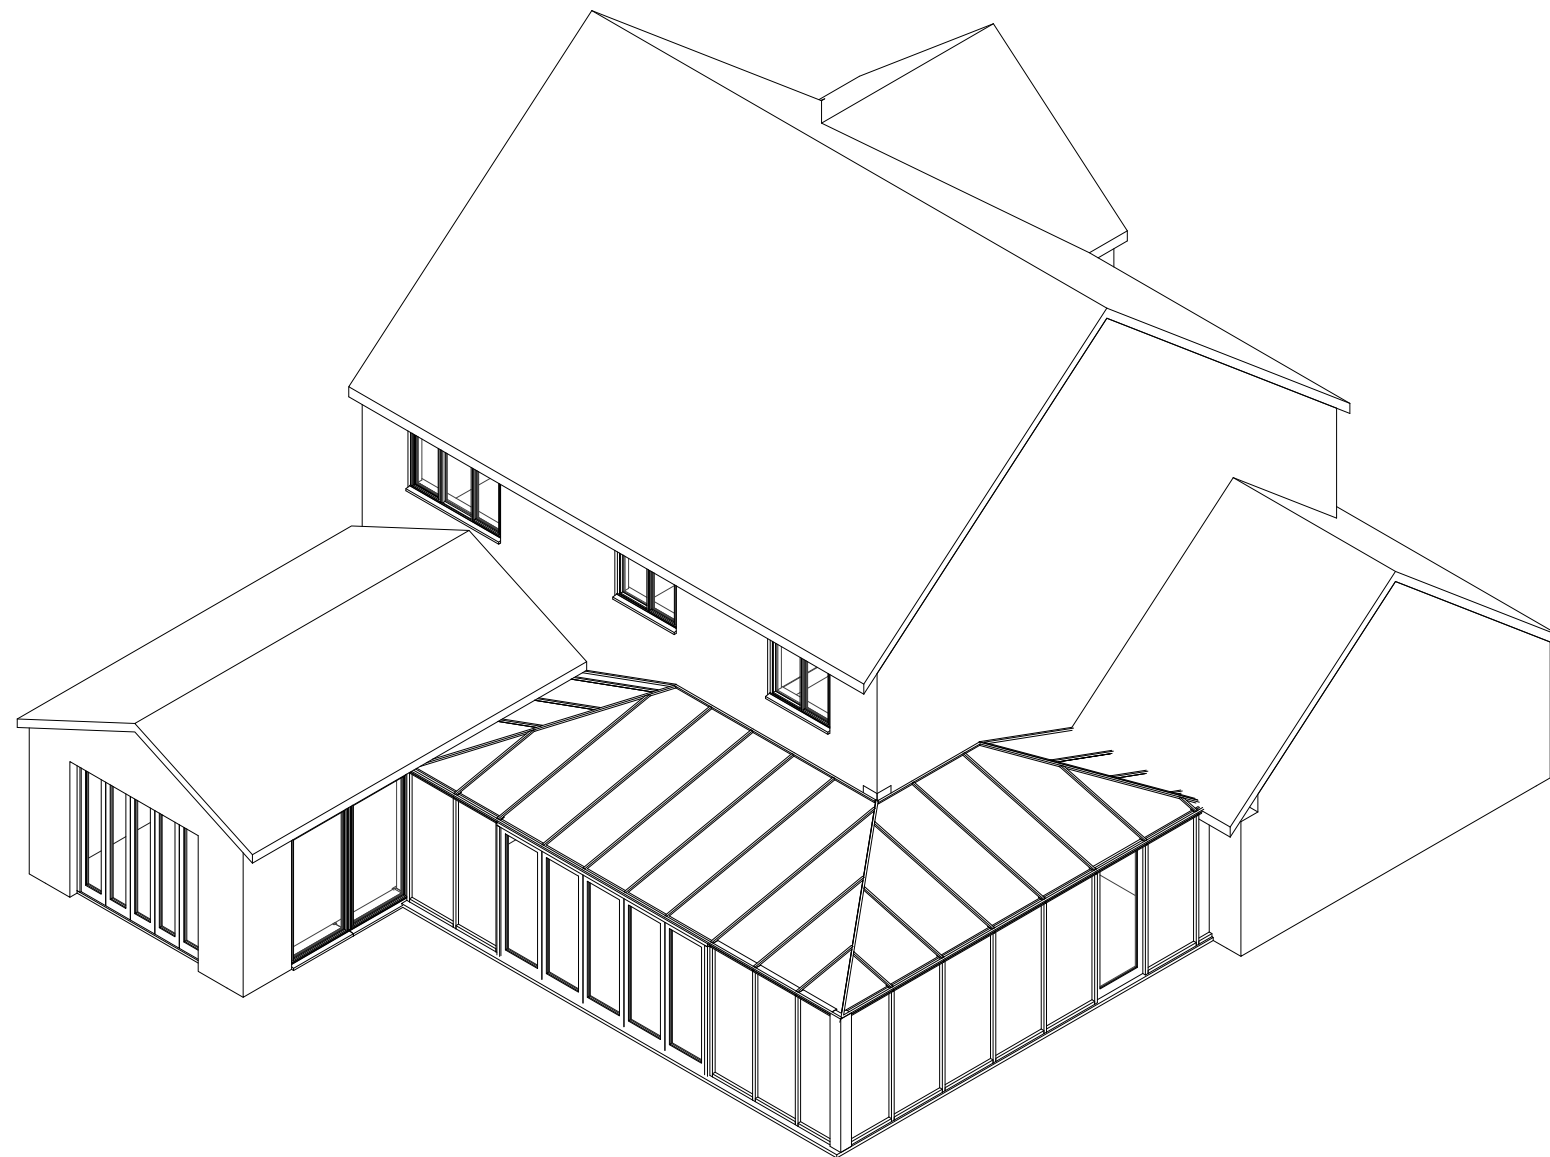

2 3D View - (Existing)_2

Rev.	Description	Date
A	Scheme revised and details added	12/09/2019



CLIENT	Miss M Clucas 2 Angelica Drive Spalding	PROJECT	Date	Project number	Scale (@ A3)	
ADDRESS		Accessibility Adaptations		DFG/19/1090		
		SHEET	Drawn by	DRAWING NUMBER		REV
		Existing 3D View	SG	03		A