


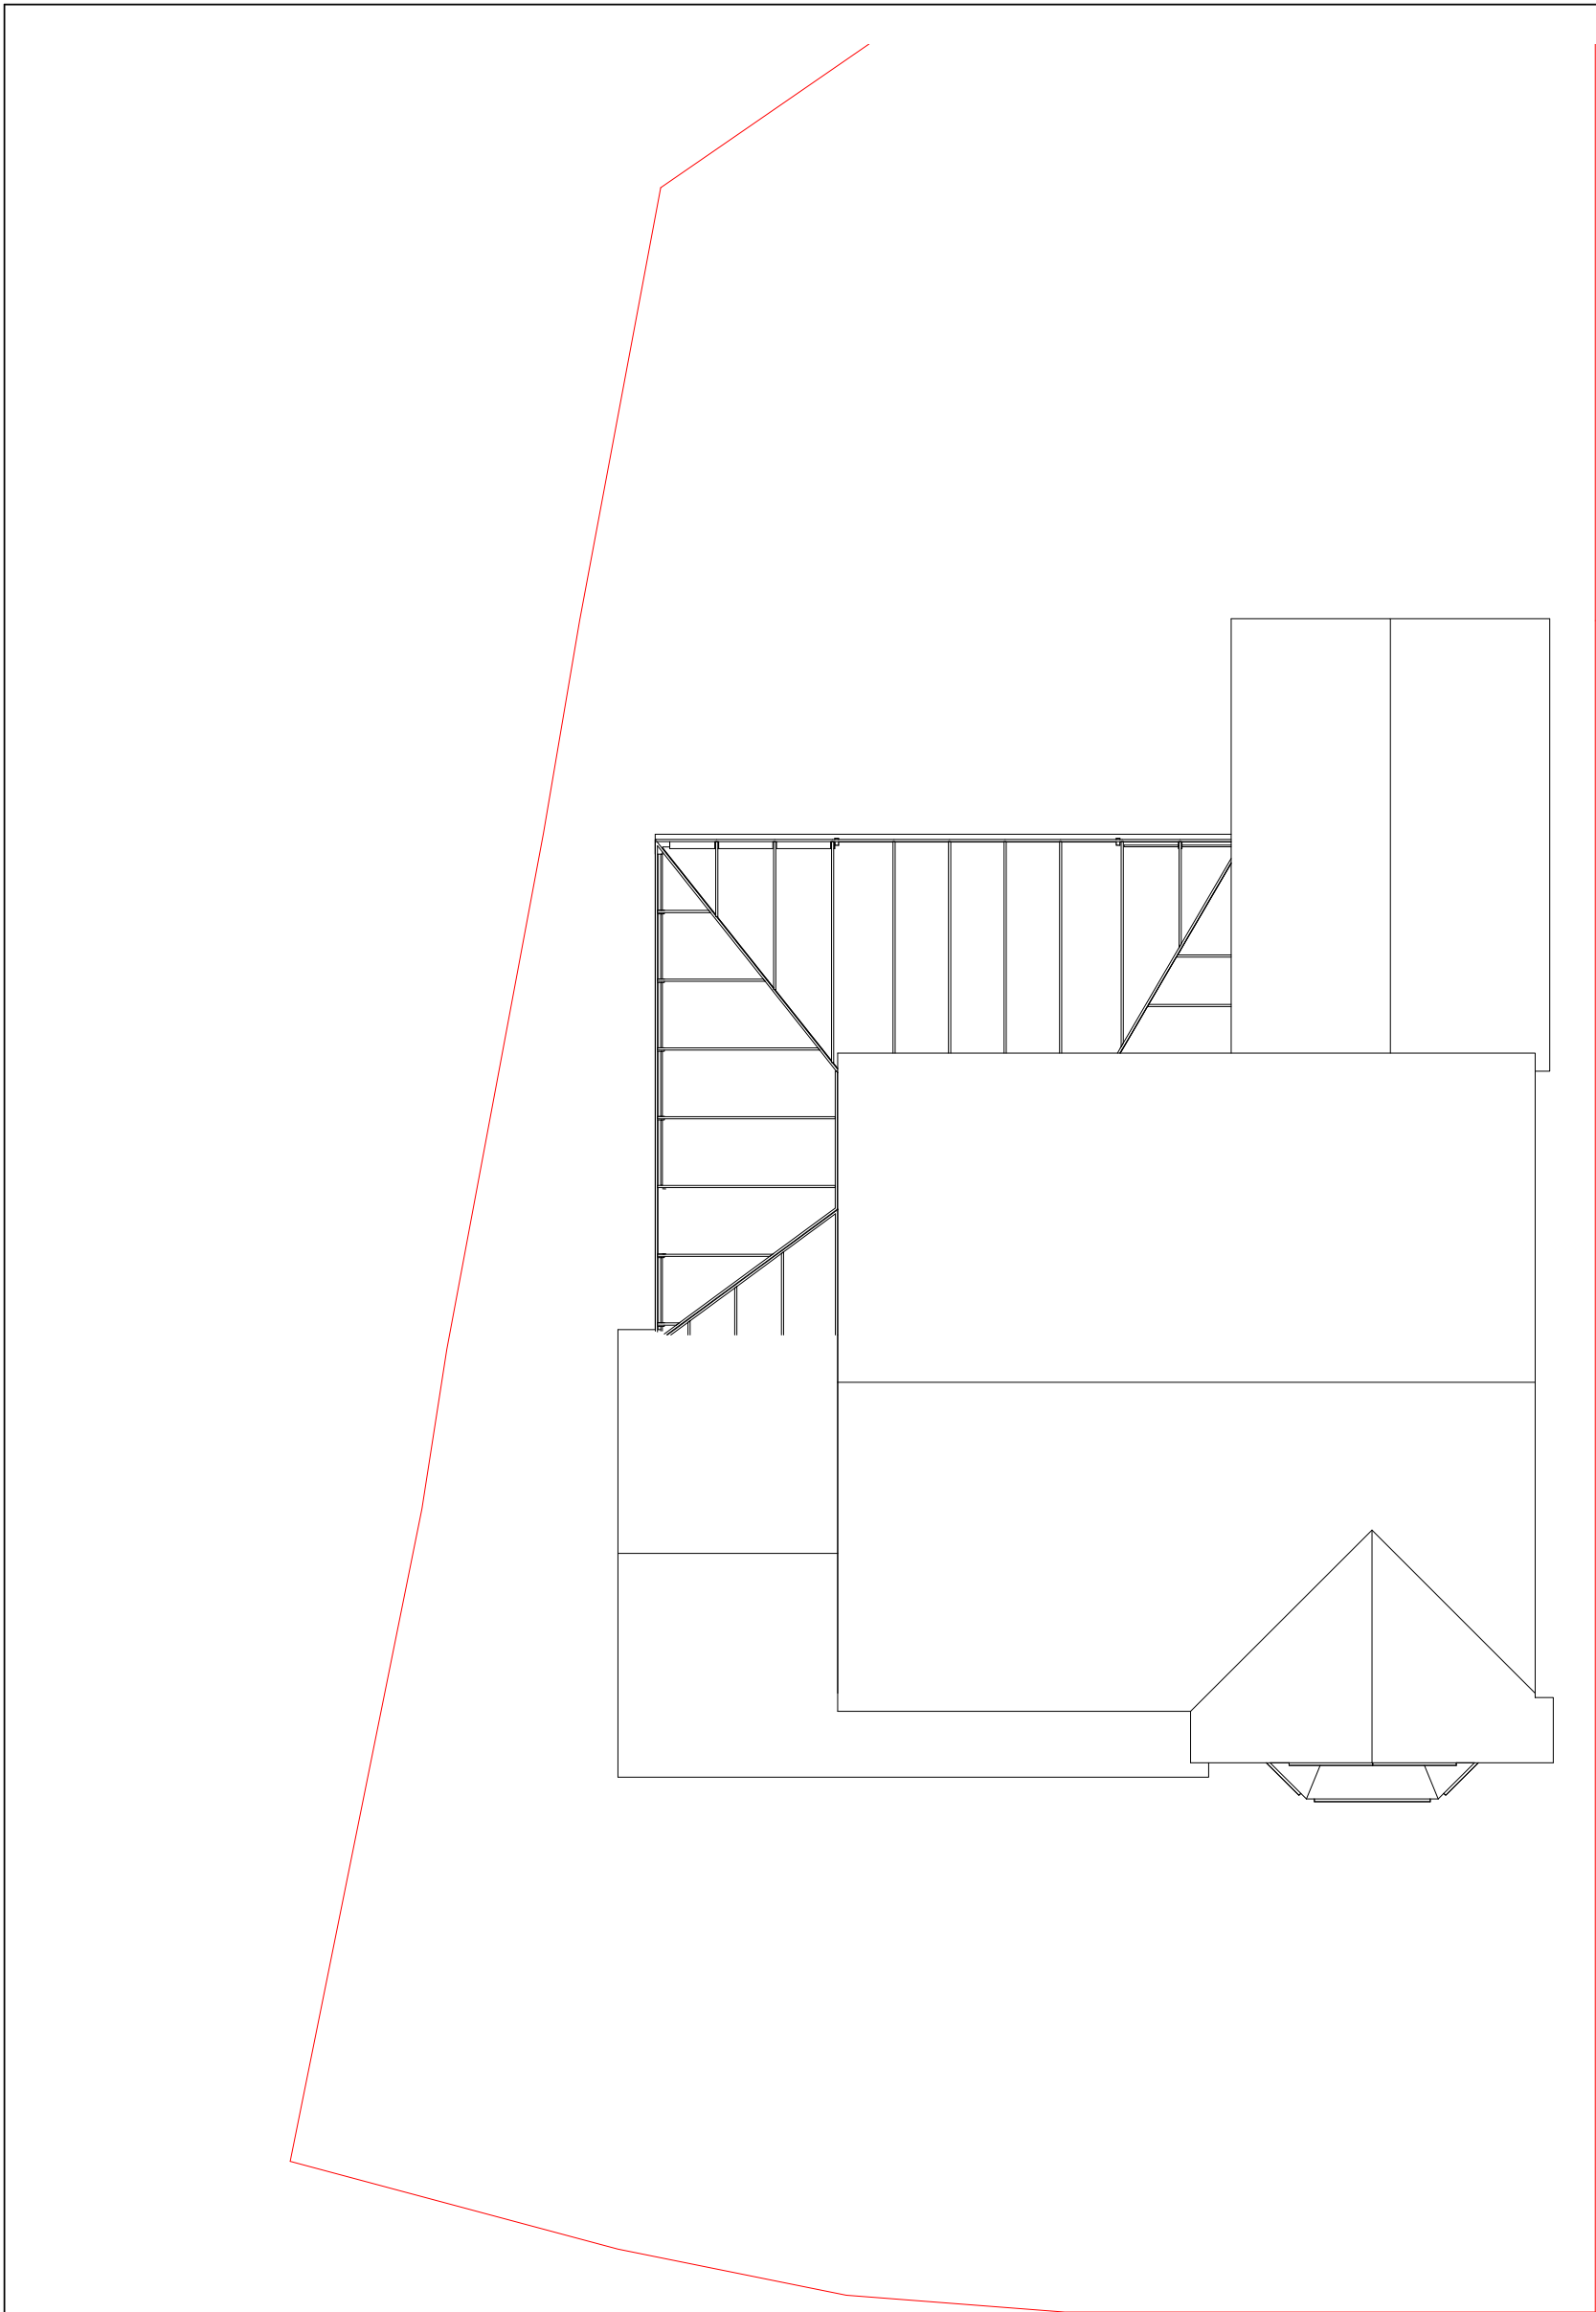

1

Block Plan - (Existing)

1 : 100



Rev.	Description	Date

CLIENT ADDRESS	Miss M Clucas 2 Angelica Drive Spalding	PROJECT Accessibility Adaptations	Date	Project number DFG/19/1090	Scale (@ A3) 1 : 100	
		SHEET Existing Block Plan	Drawn by SG	DRAWING NUMBER 05		REV