


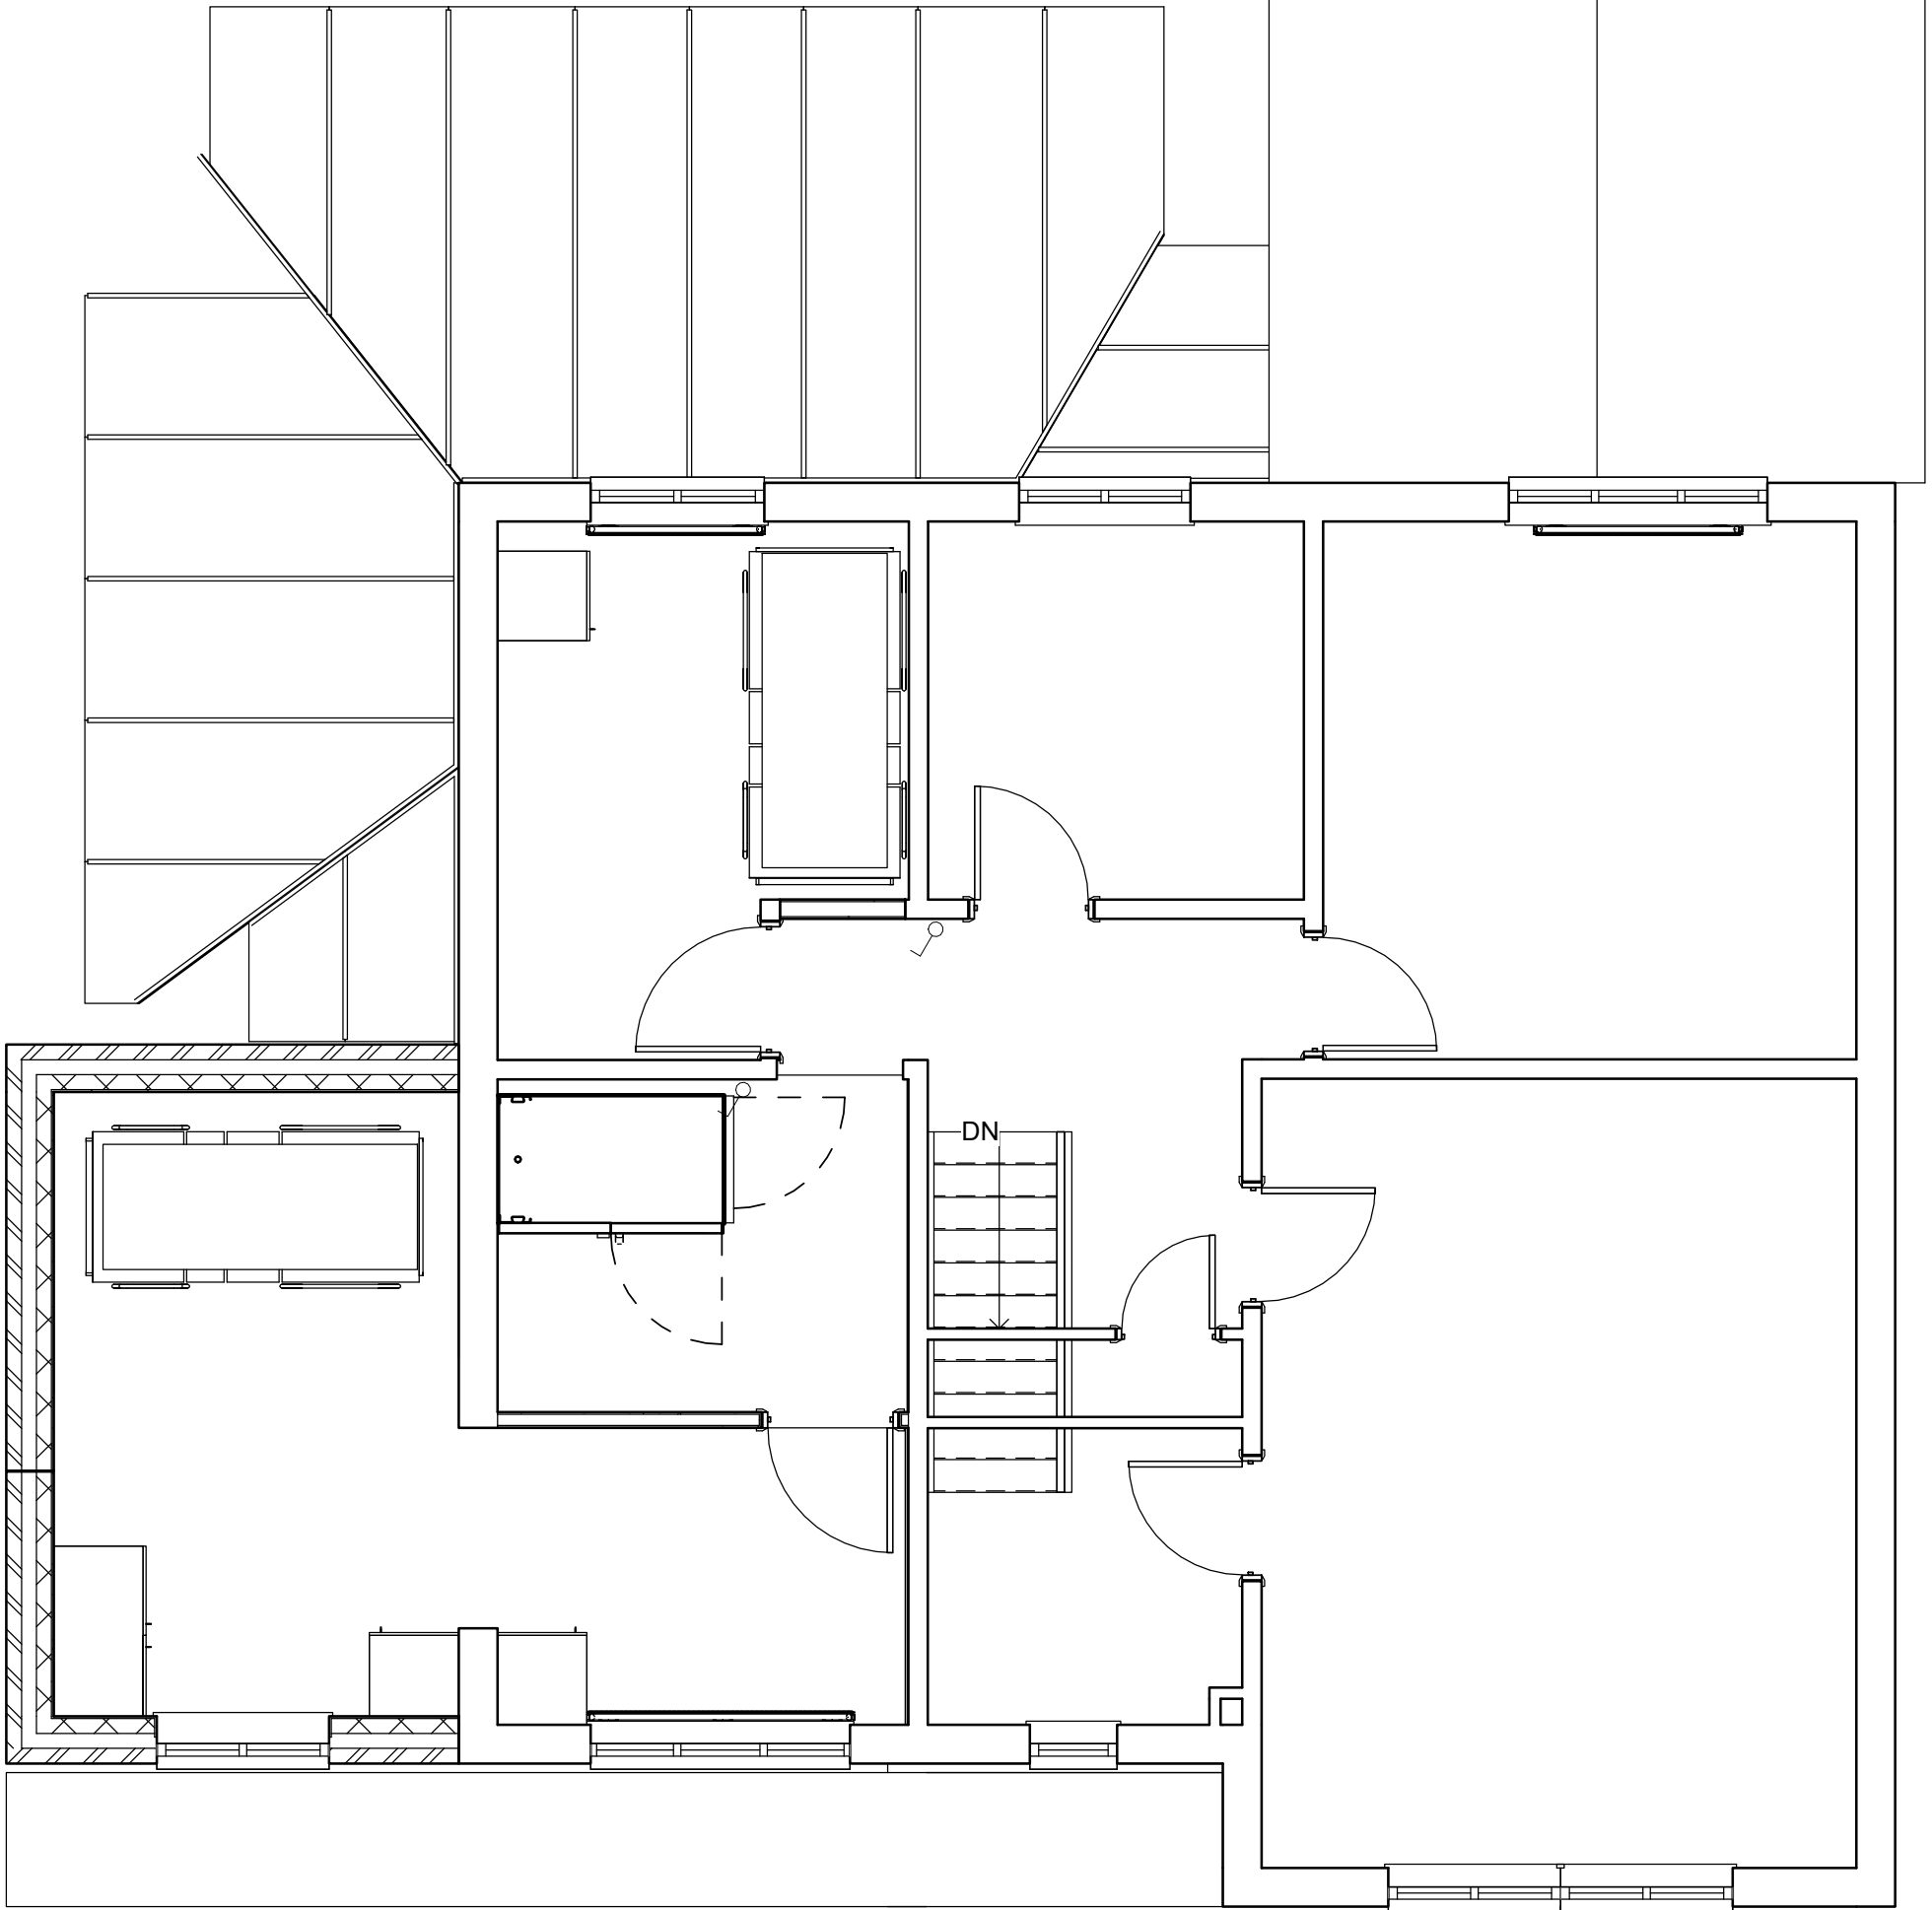

1

First Floor - (Proposed)

1 : 50



Rev.	Description	Date
A	Scheme revised and details added	12/09/2019

CLIENT ADDRESS	Miss M Clucas 2 Angelica Drive Spalding	PROJECT Accessibility Adaptations	Date	Project number DFG/19/1090	Scale (@ A3) 1 : 50	
		SHEET Proposed First	Drawn by SG	DRAWING NUMBER 07		REV A