



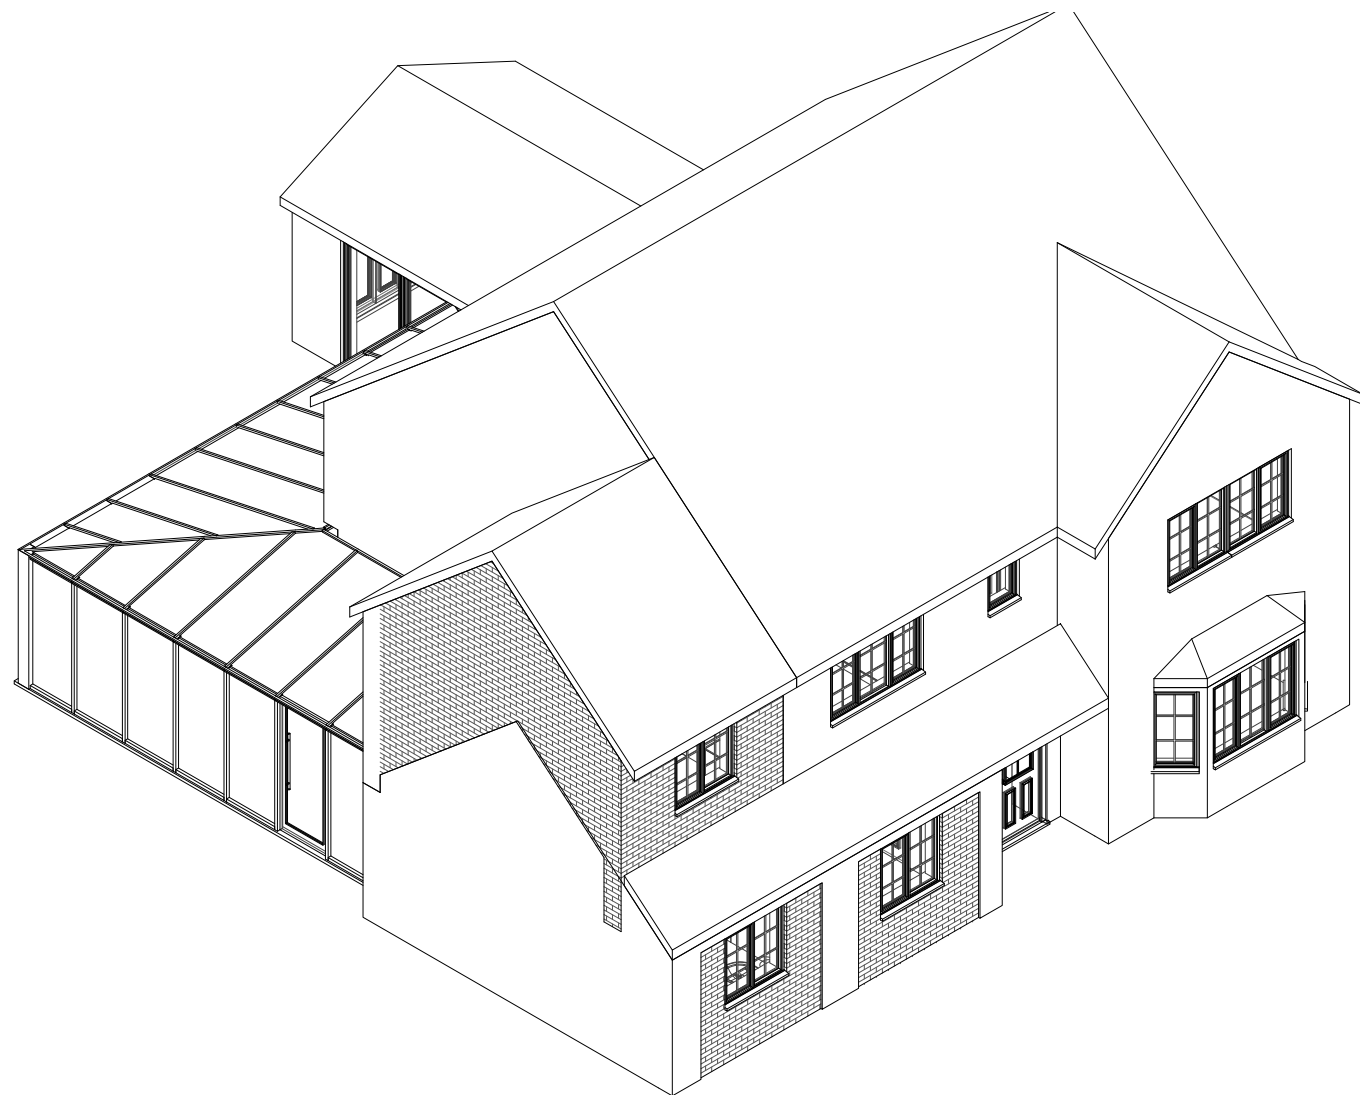

1 3D View - (Proposed)_1

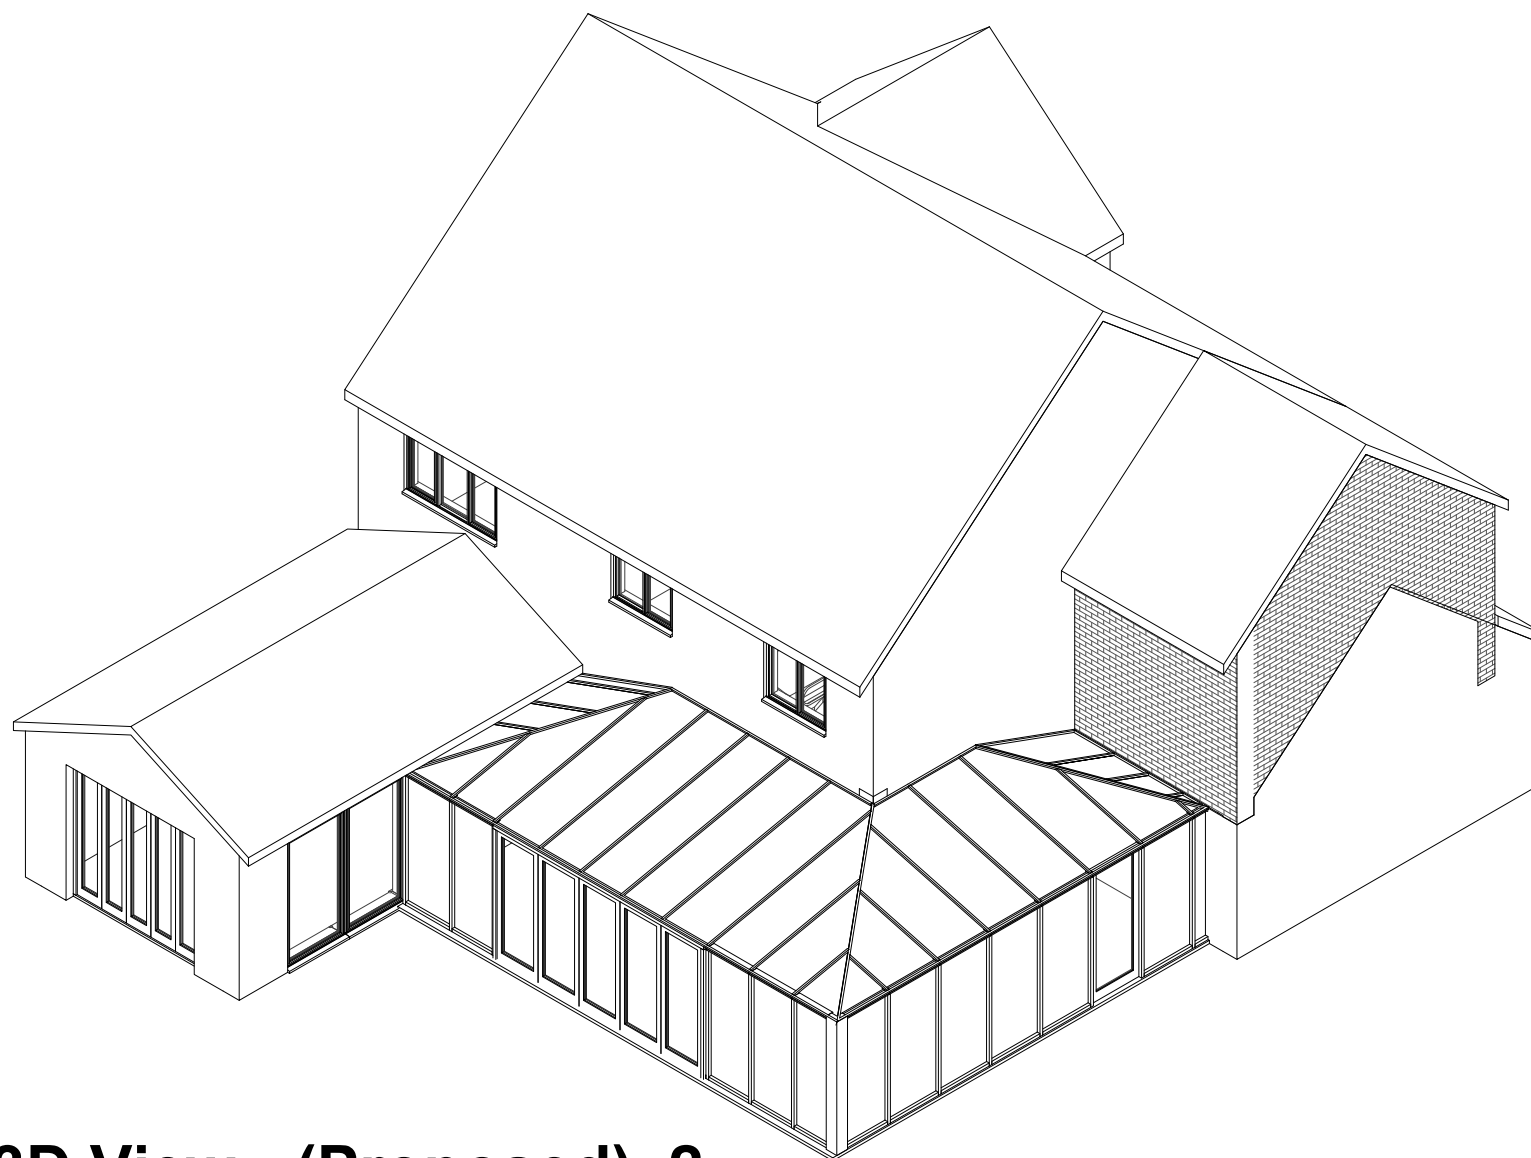

2 3D View - (Proposed)_2

Rev.	Description	Date
A	Scheme revised and details added	12/09/2019



CLIENT ADDRESS	Miss M Clucas 2 Angelica Drive Spalding	PROJECT Accessibility Adaptations	Date	Project number DFG/19/1090	Scale (@ A3)	
		SHEET Proposed 3D View	Drawn by SG	DRAWING NUMBER 08	REV A	