



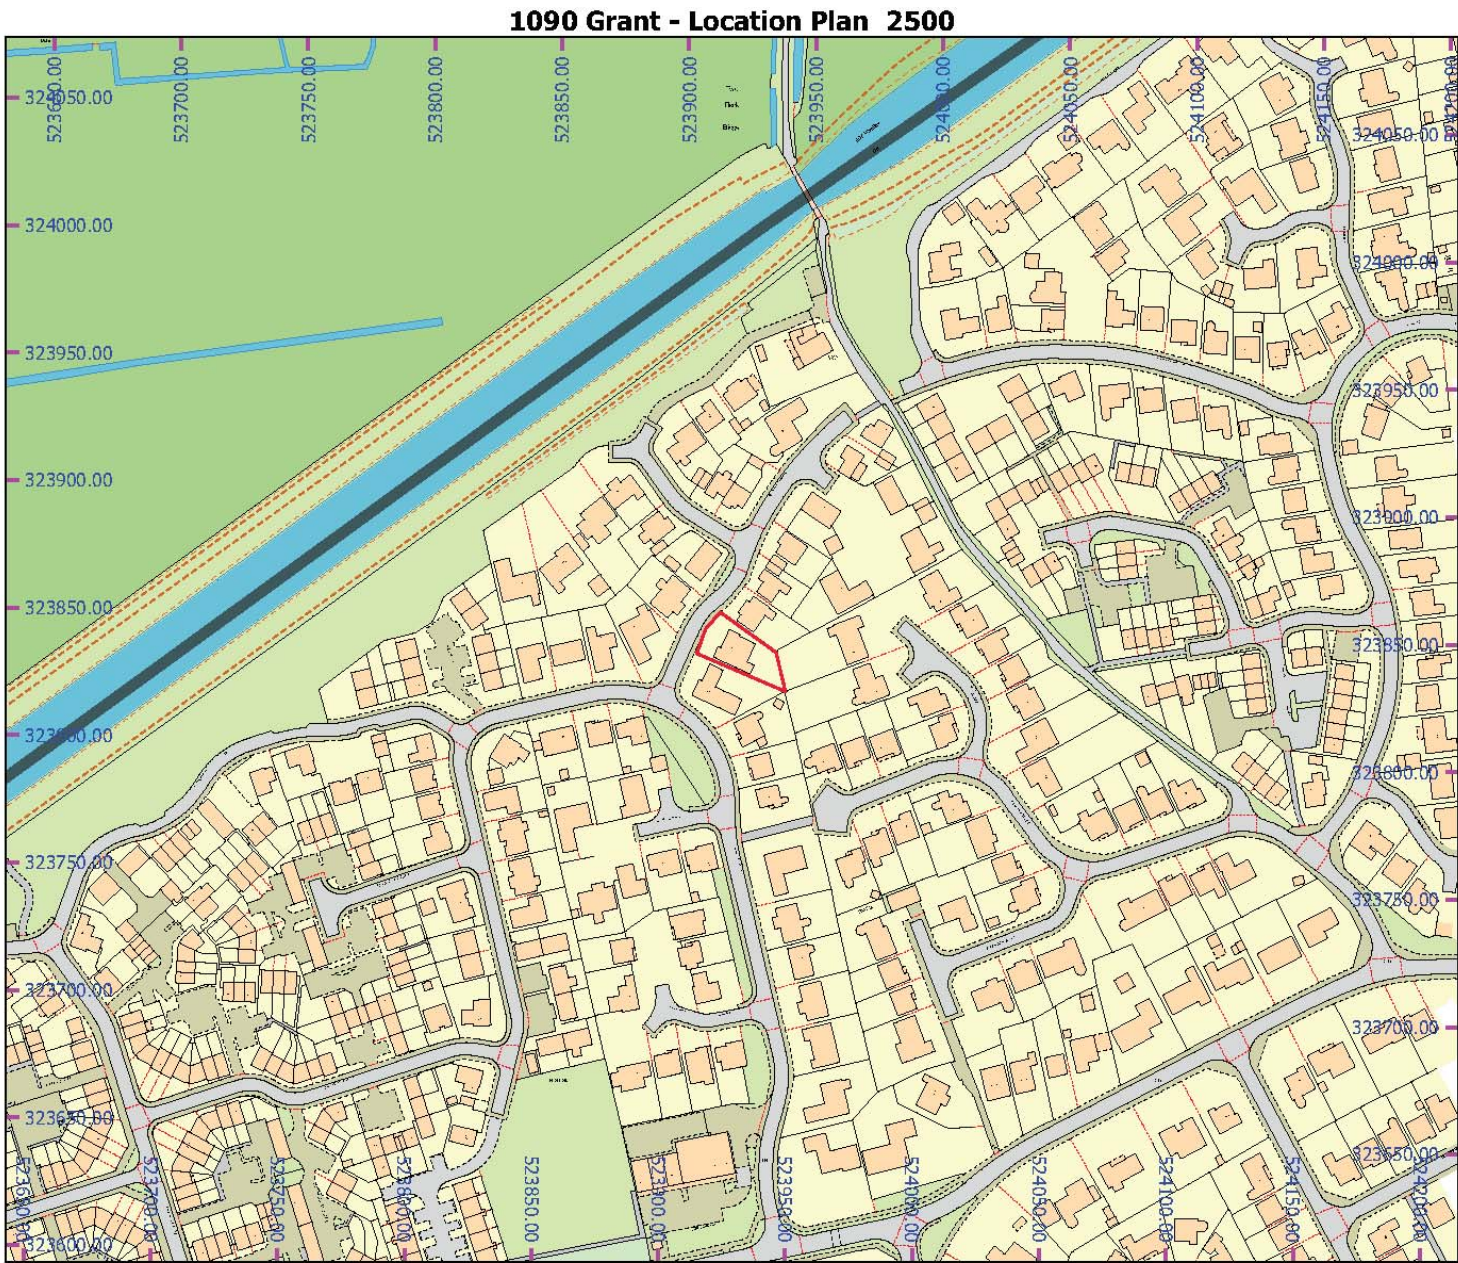

© Crown copyright and database rights 2019 Ordnance Survey 100018351



MAP SCALE 1: 2500
 CREATED DATE: 11/09/2019
 PHOTOGRAPHIC COPY
 LIABLE TO DISTORTION
 IN SCALE

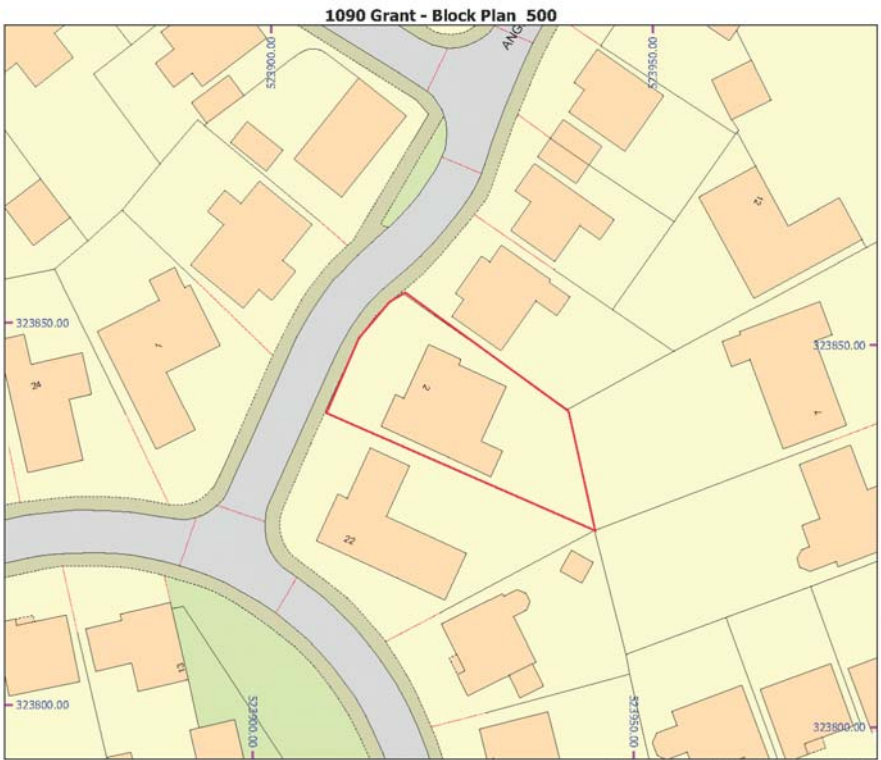

© Crown copyright and database rights 2019 Ordnance Survey 100018351



MAP SCALE 1: 500
 CREATED DATE: 11/09/2019
 PHOTOGRAPHIC COPY
 LIABLE TO DISTORTION
 IN SCALE

Rev.	Description	Date



CLIENT	Miss M Clucas 2 Angelica Drive Spalding	PROJECT	Date	Project number	Scale (@ A3)	
ADDRESS		Accessibility Adaptations		DFG/19/1090		
		SHEET	Drawn by	DRAWING NUMBER		REV
		Site Block Location	SG	11		