



This drawing is for Planning Application purposes only.
Responsibility for Party Wall and Rights to Light lay with the client.


ID	Revision Description	Date	Checked	Reviewed

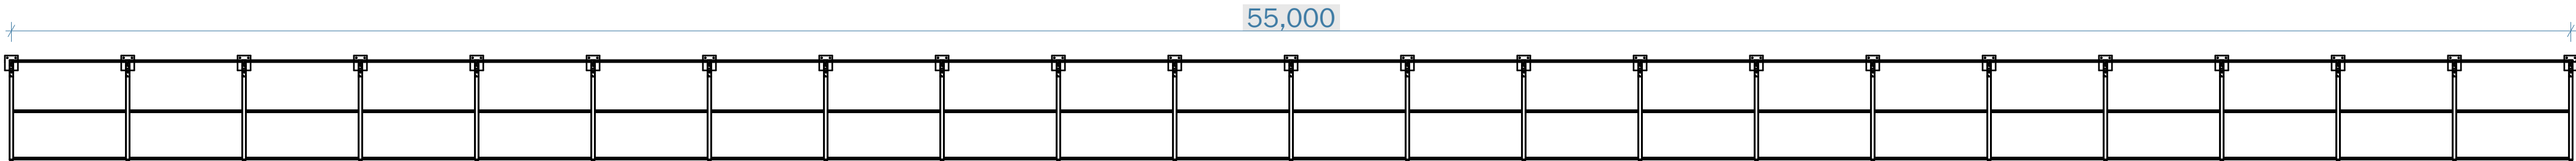


Plan View

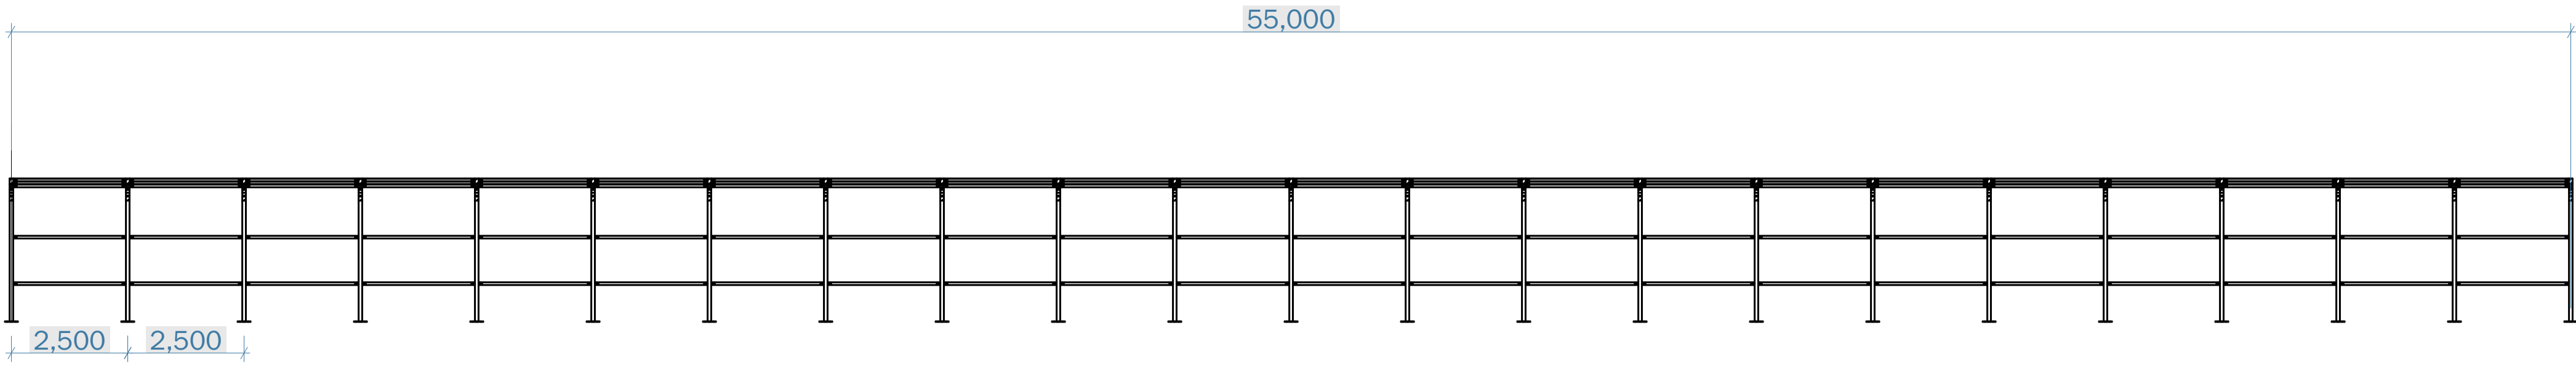

Elevation View

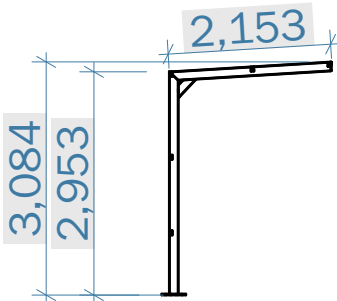

Elevation View

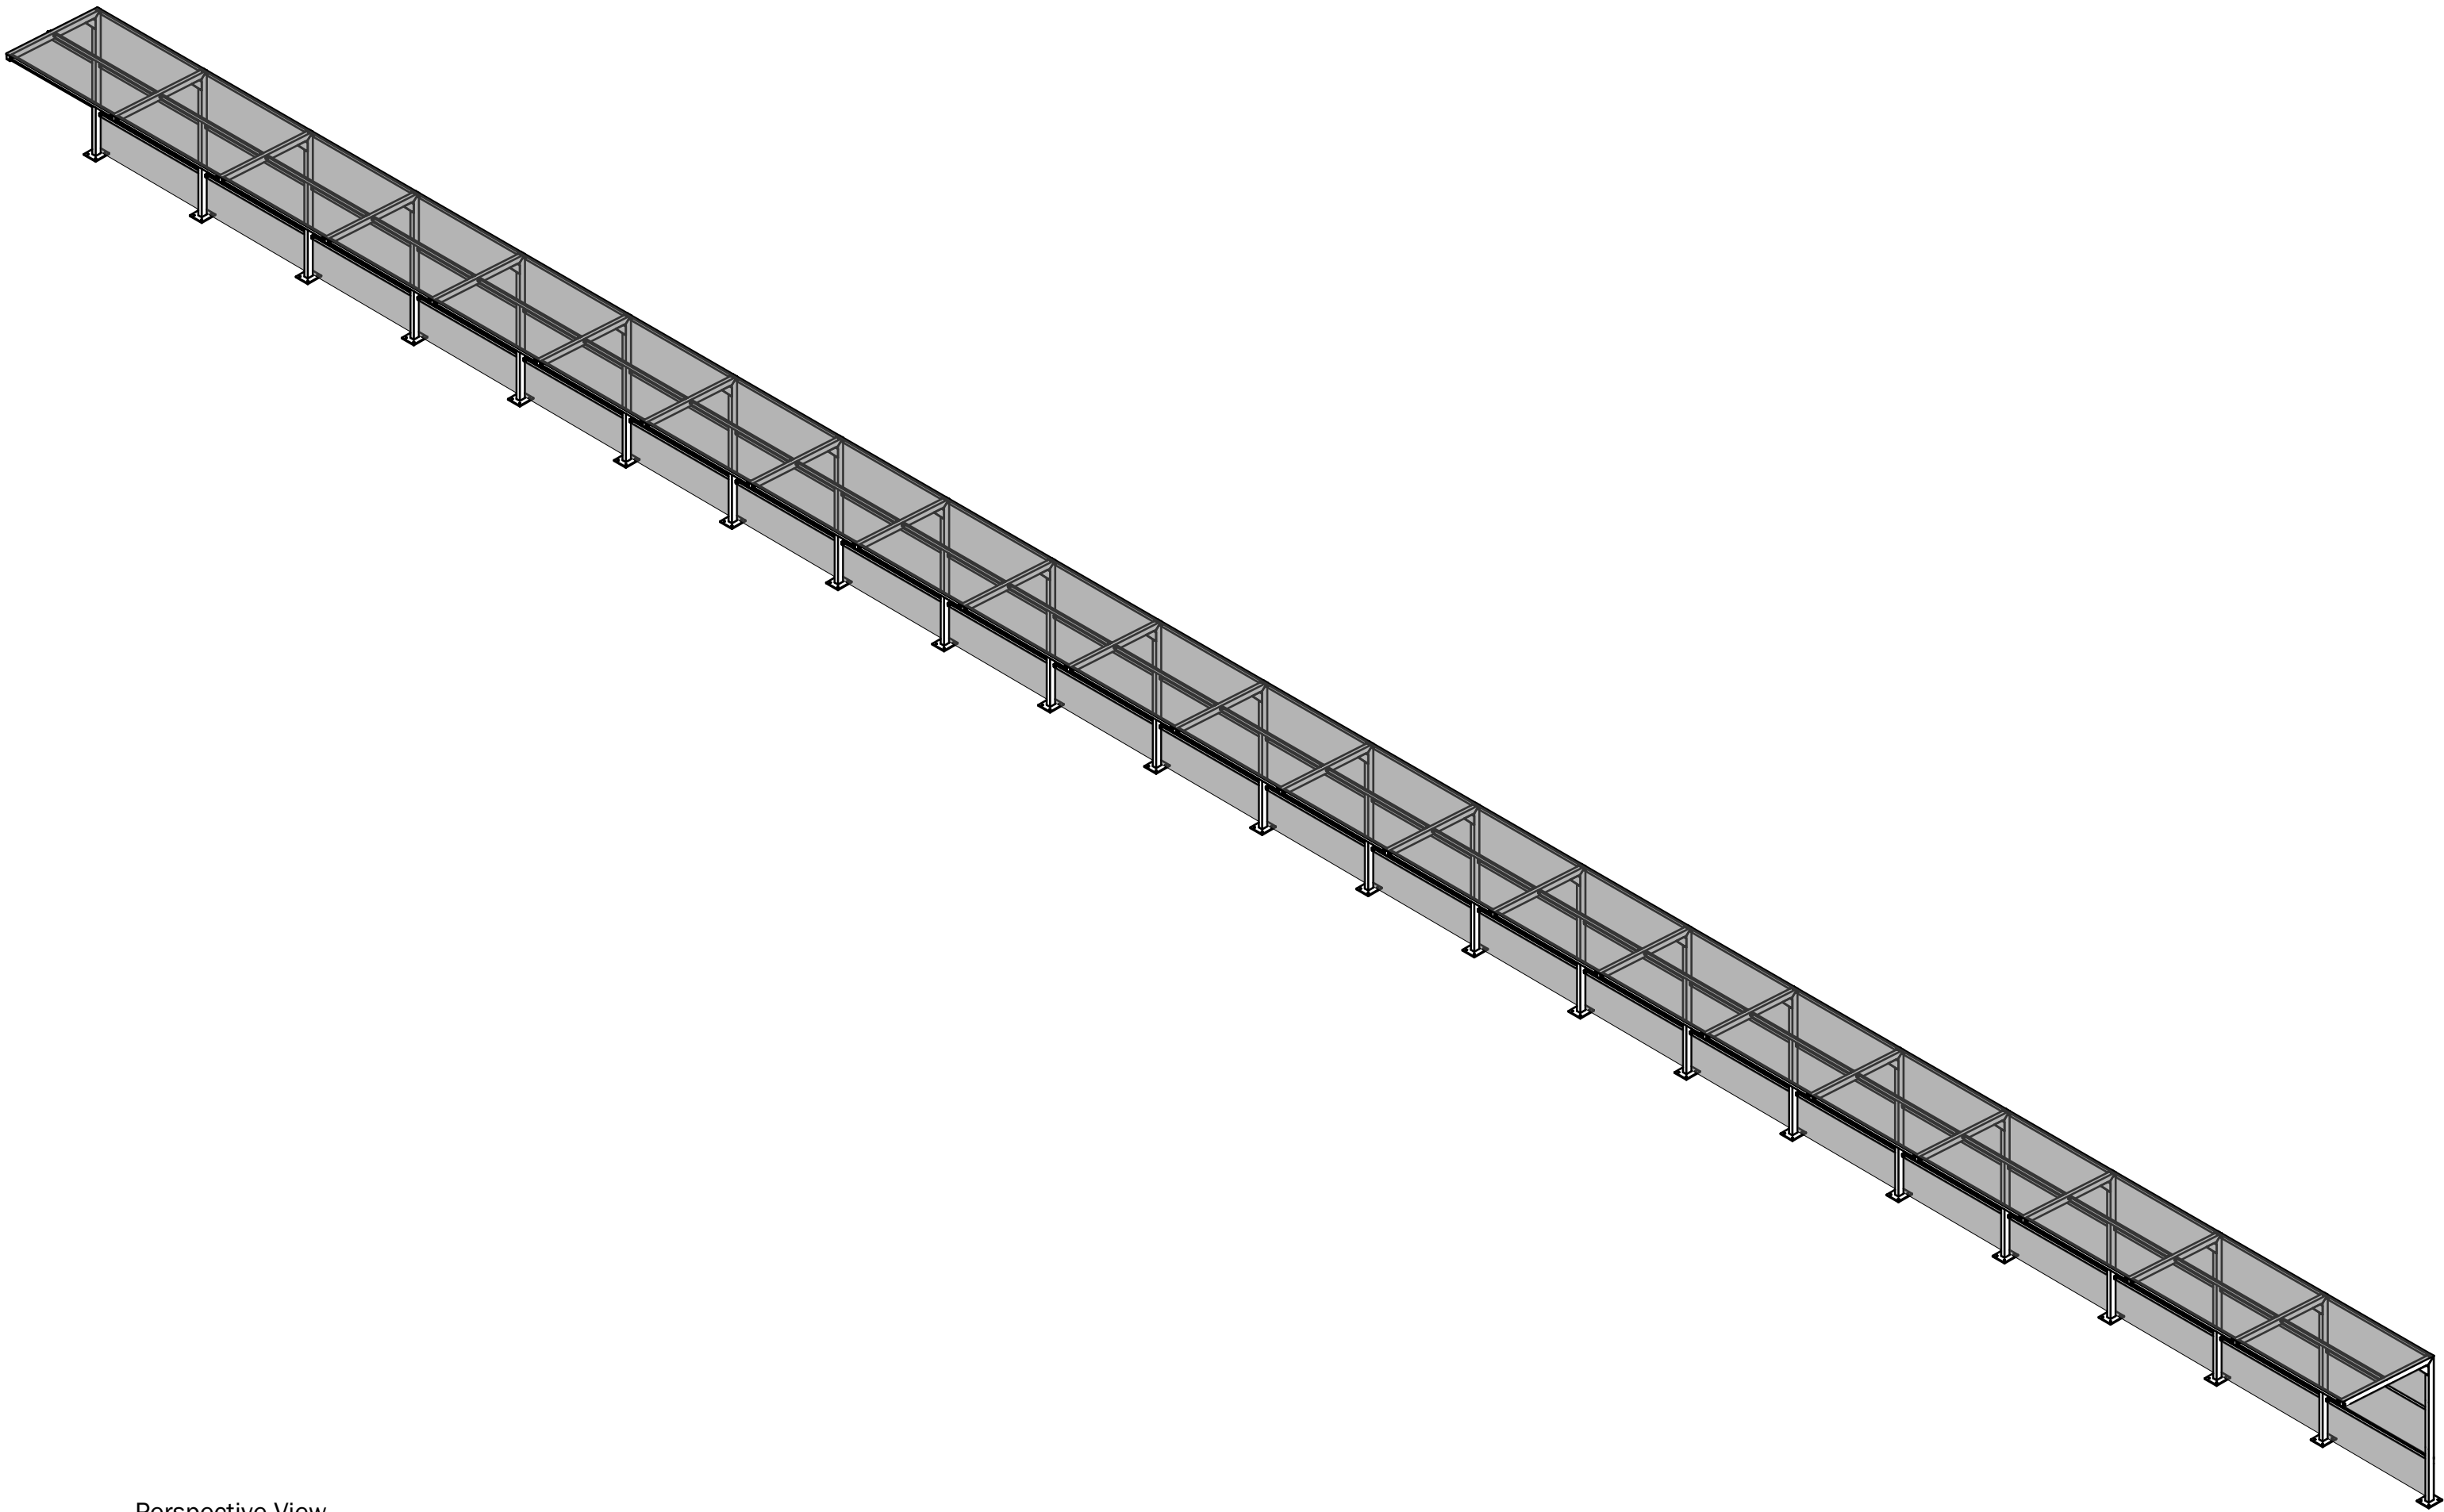

Perspective View

retro stands



Field & Fox
Architecture and Planning

T: 01780 740 008 | M: 07708931576 | admin@fieldandfox.com
www.fieldandfox.com | Ashton, Stamford

CLIENT
CTEK Services

PROJECT
Two new stands & 3G Pitch
Sir Halley Stewart Playing Fields, Spalding

DRAWING TITLE
Spectator Covered Structure

DRAWING STATUS Planning		DRAWING SCALE @ A1 1:100	
DRAWN BY WF	REVIEWED BY WF	DATE OF FIRST ISSUE 23.09.26	
PROJECT NUMBER 1083	WORK STAGE S03	DRAWING NUMBER PL0003	REVISION A