



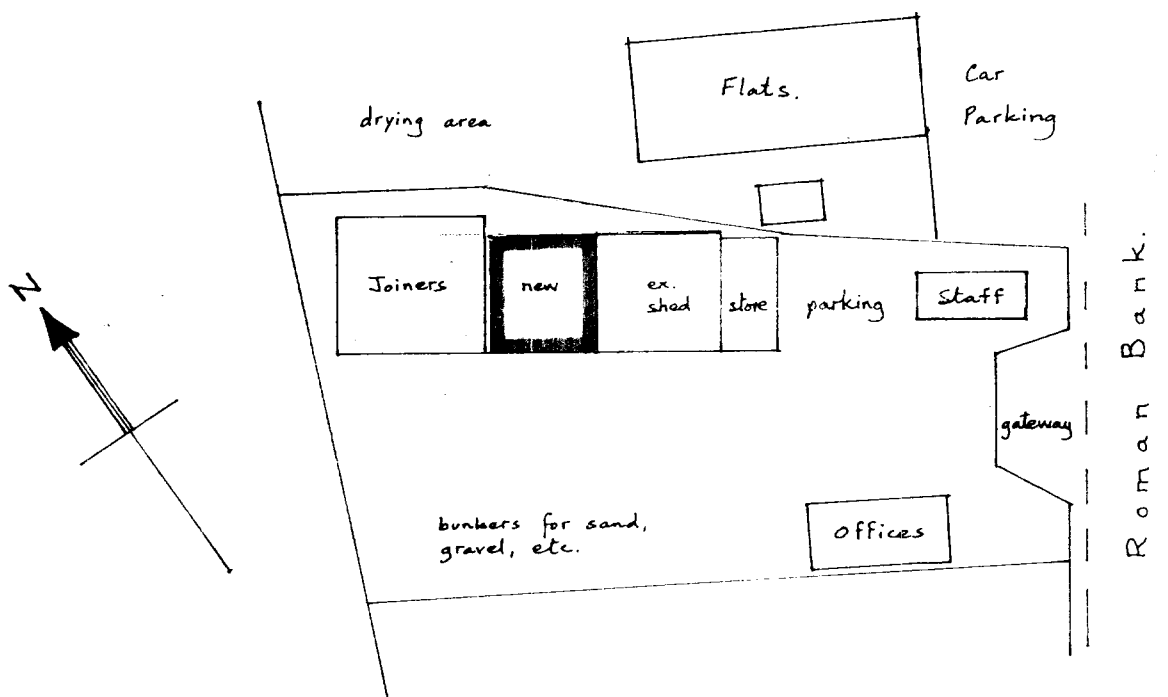

Site Layout

scale 1:500


Coleman Builders
Premises,
26, Roman Bank, SPALDING.

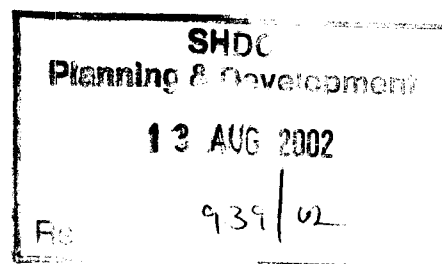

BUILDING DESIGN and PLANS



ALWYN ROFFE,
1, Green Lane,
SPALDING, Lincs. PE11 2YB
tel : 01775 - 723 680

Cross Section
and elevation to new store.

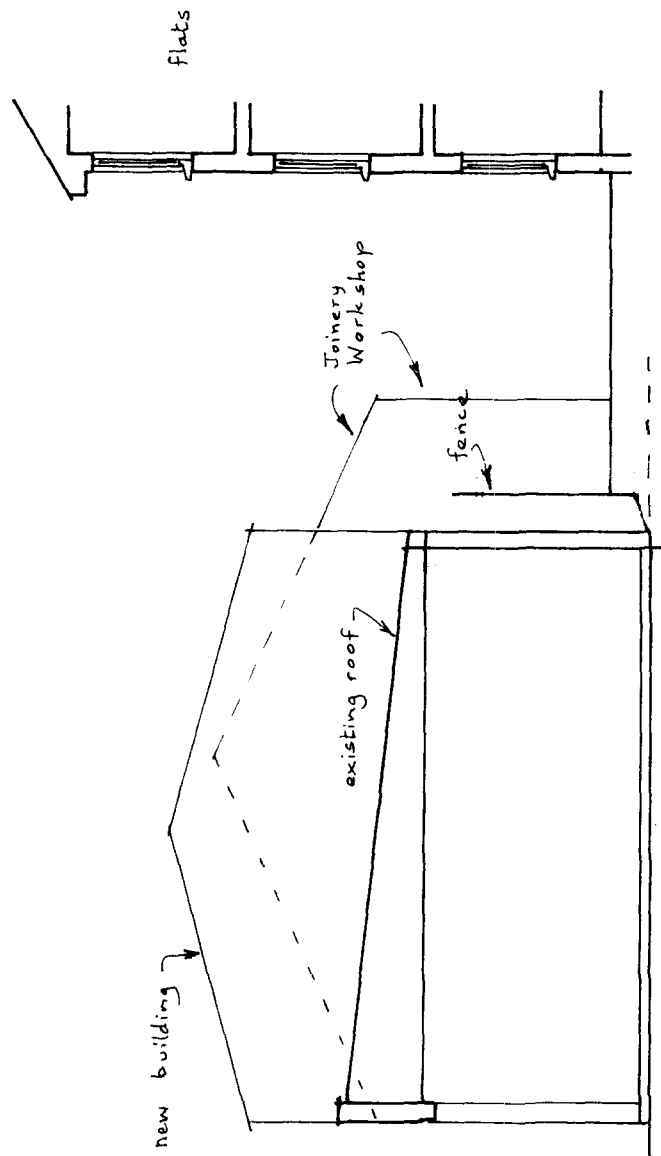


5000
1000000000
1000000000
932/02


Elevation of flats showing relationship
at right angle to flats

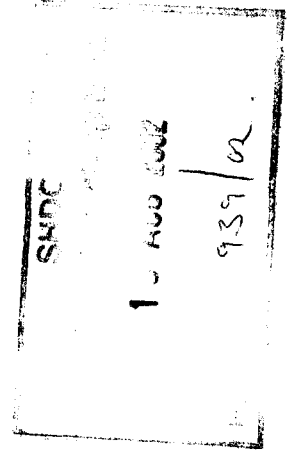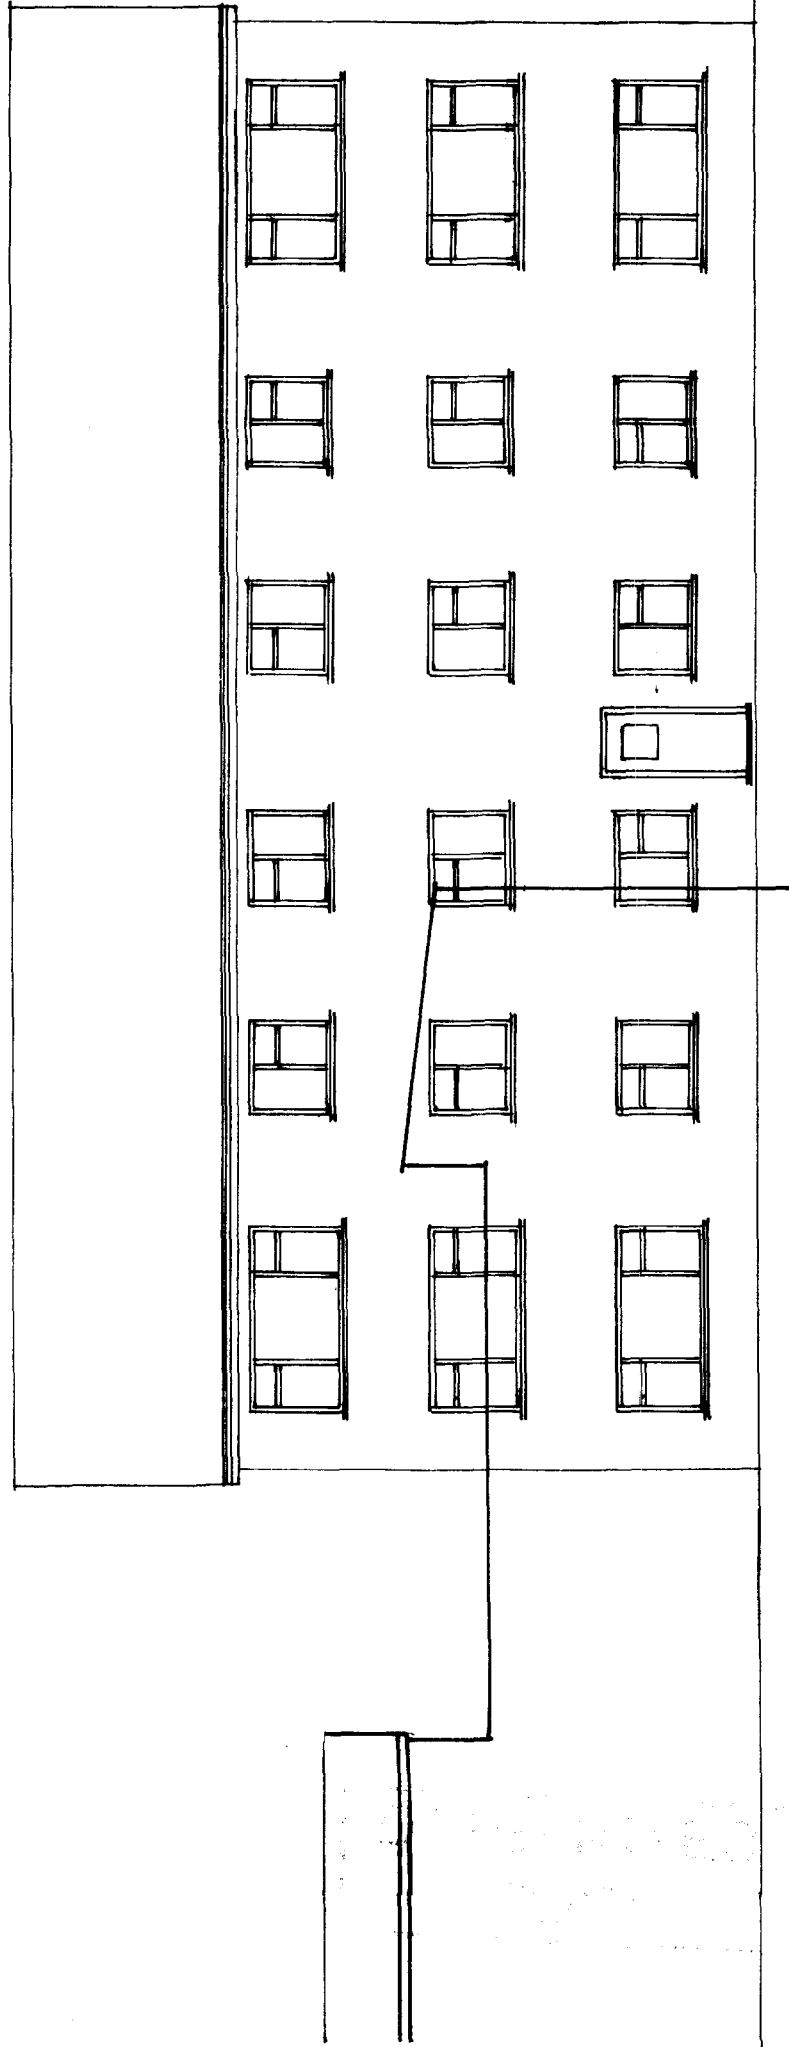


New Store Existing Shed General Store

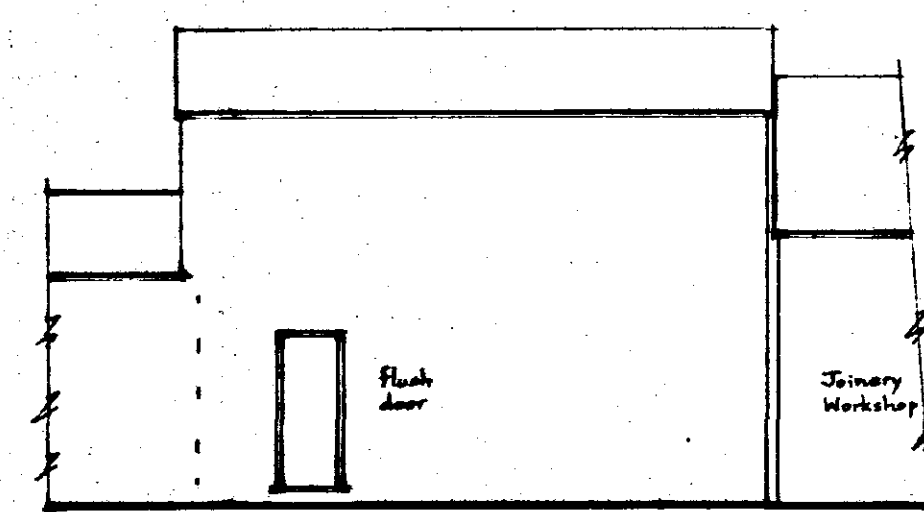


North East

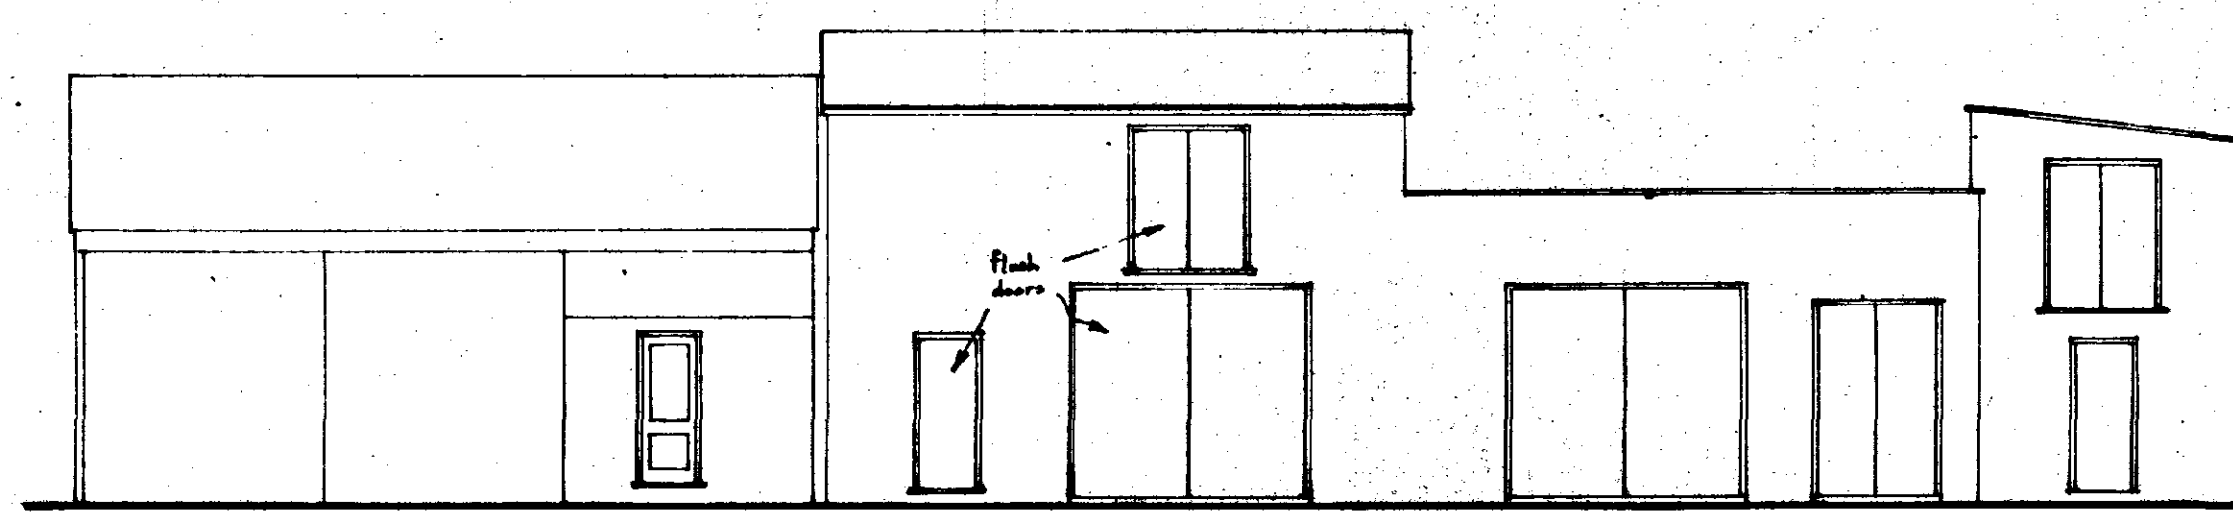



South West

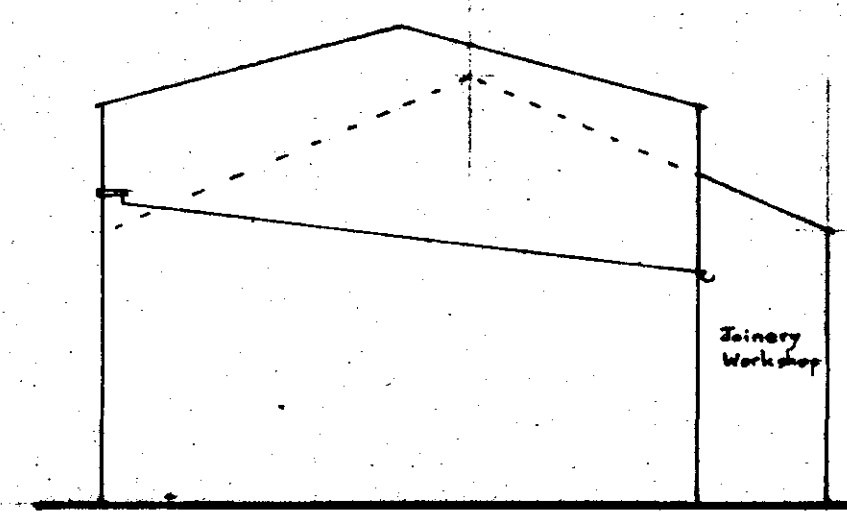


South East

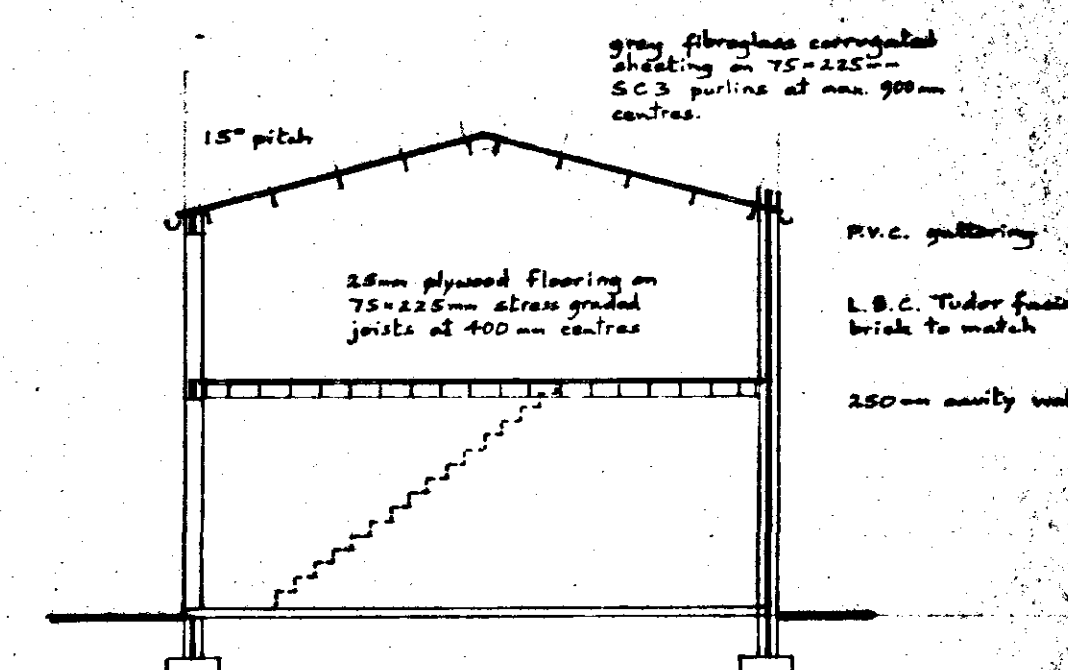

Section

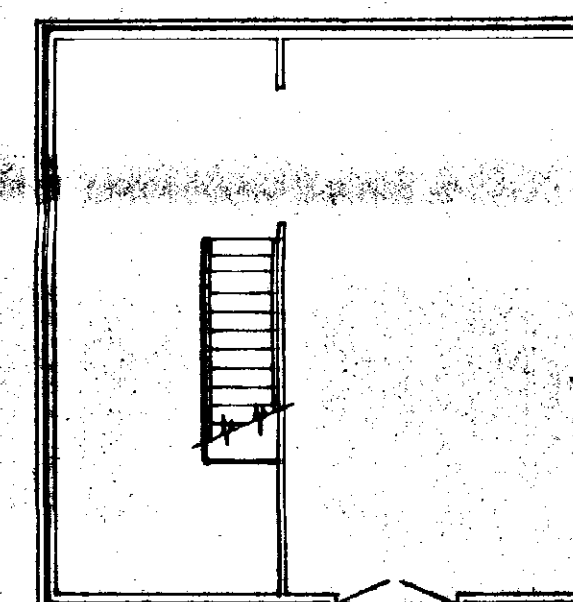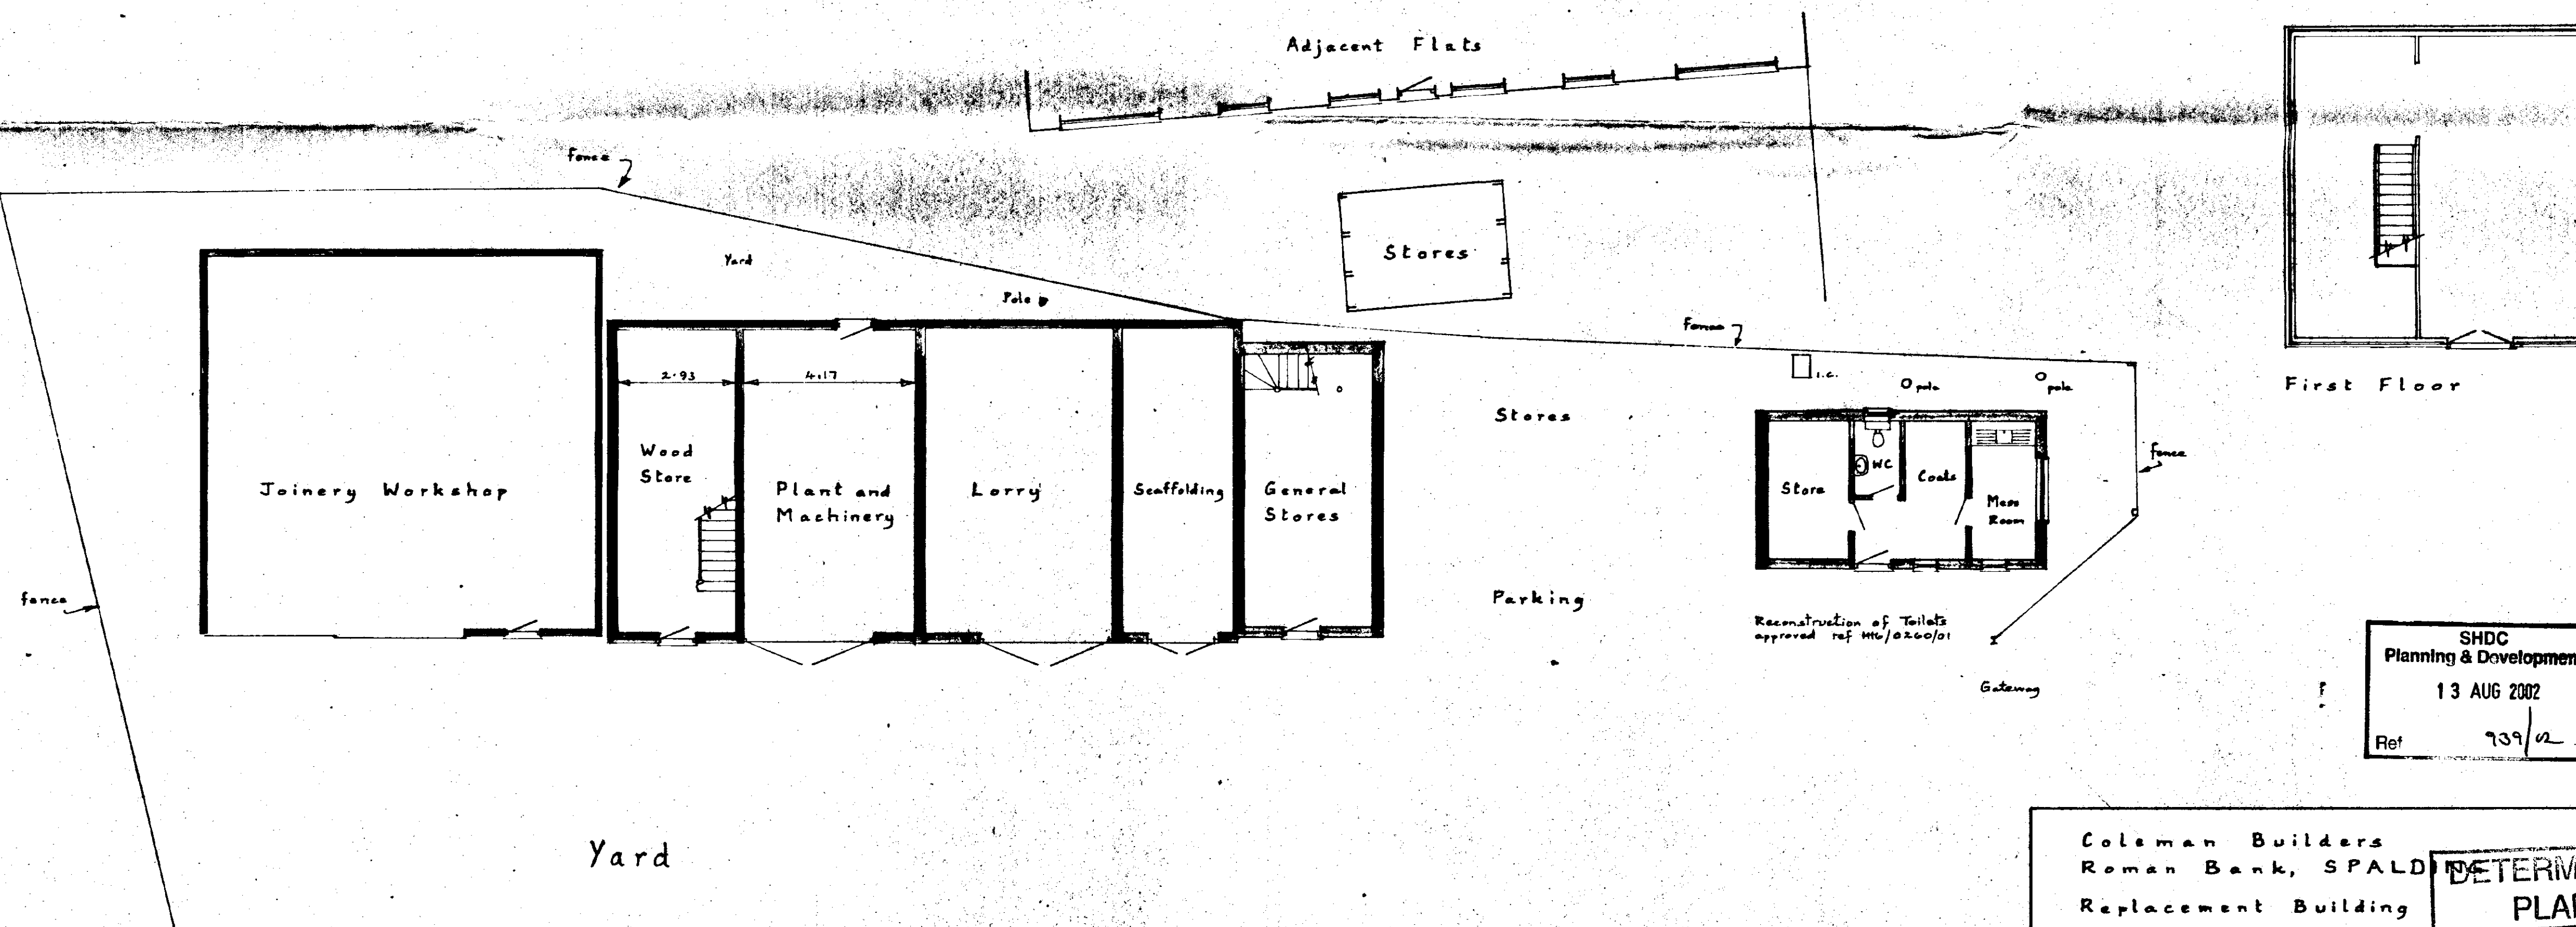

First Floor

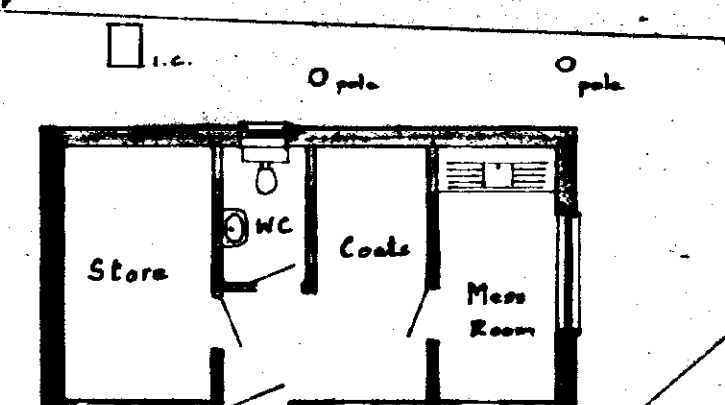

Reconstruction of Toilets approved ref H/0200/01

SHDC
Planning & Development
13 AUG 2002
Ref 739/02

Coleman Builders Roman Bank, SPALDING Replacement Building		DETERMINED PLAN	
Written dimensions to be used in preference to scaled, and all measurements to be verified by checking on site.	Scale 1:100	A. ROFFE BUILDING DESIGN & PLANS 1, Green Lane, SPALDING, Lincs. PE11 2YB Tel: 01775-723 680	
Local Authority Ref. Planning	Drawing No. 220809		
Building Regulations	Date August 2002		