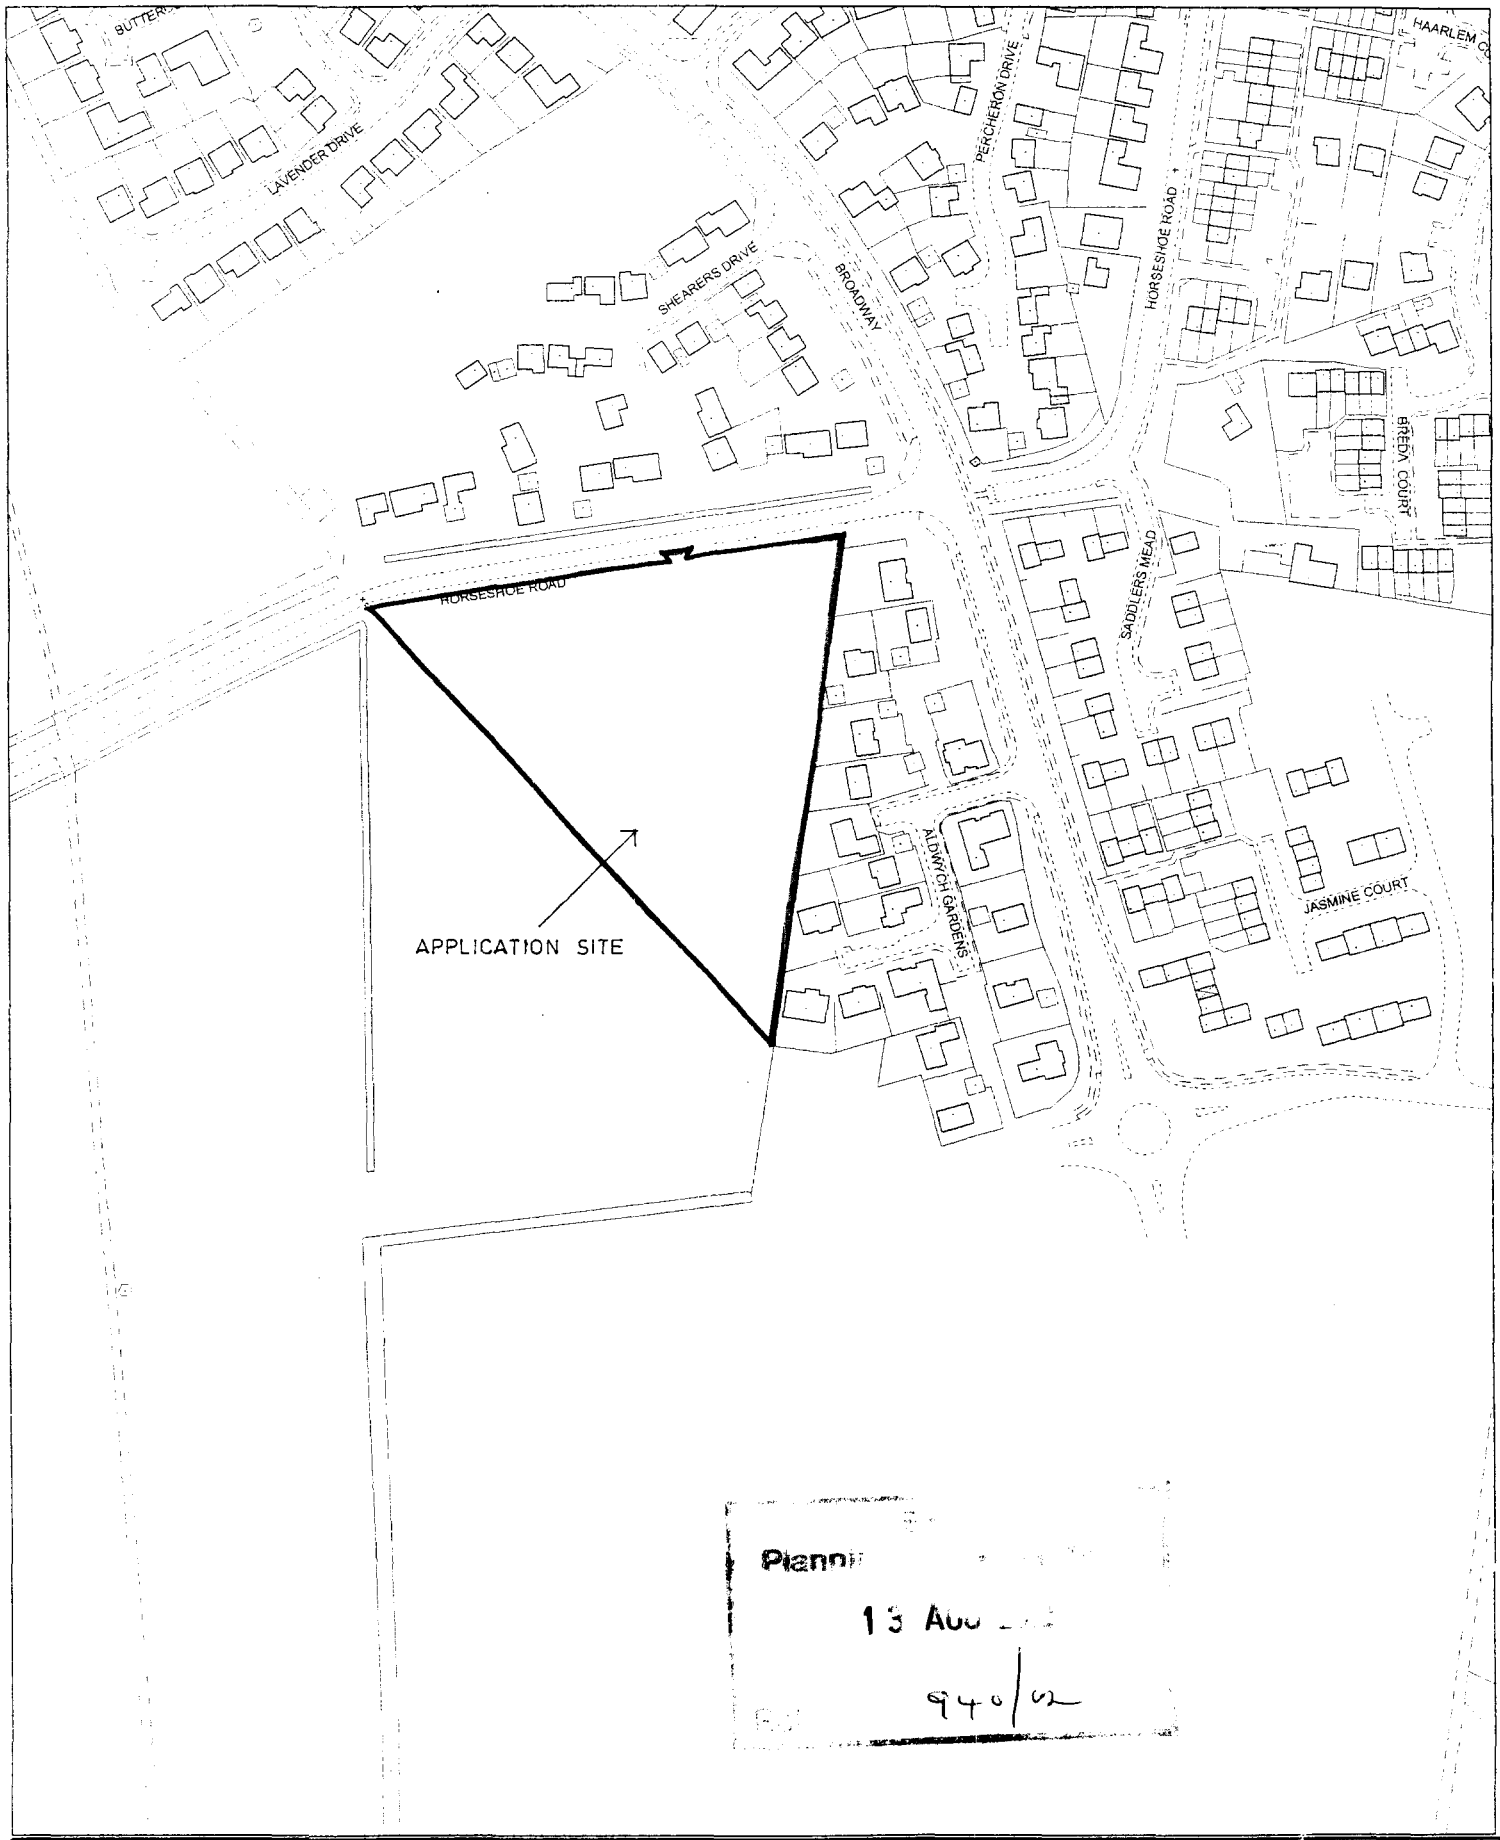

Plann
13 Aug
940/02

SOUTH HOLLAND DISTRICT COUNCIL

Council Offices, Priory Road, Spalding, Lincolnshire PE11 2XE

This copy has been produced specifically for the map return scheme purposes only. No further copies may be made.

Scale: 1:2500

This map is reproduced from Ordnance Survey material with permission of Ordnance Survey on behalf of Her Majesty's Stationery Office (c) Crown copyright. Unauthorised reproduction infringes Crown copyright and may lead to prosecution or civil proceedings. South Holland District Council LA079413 2002

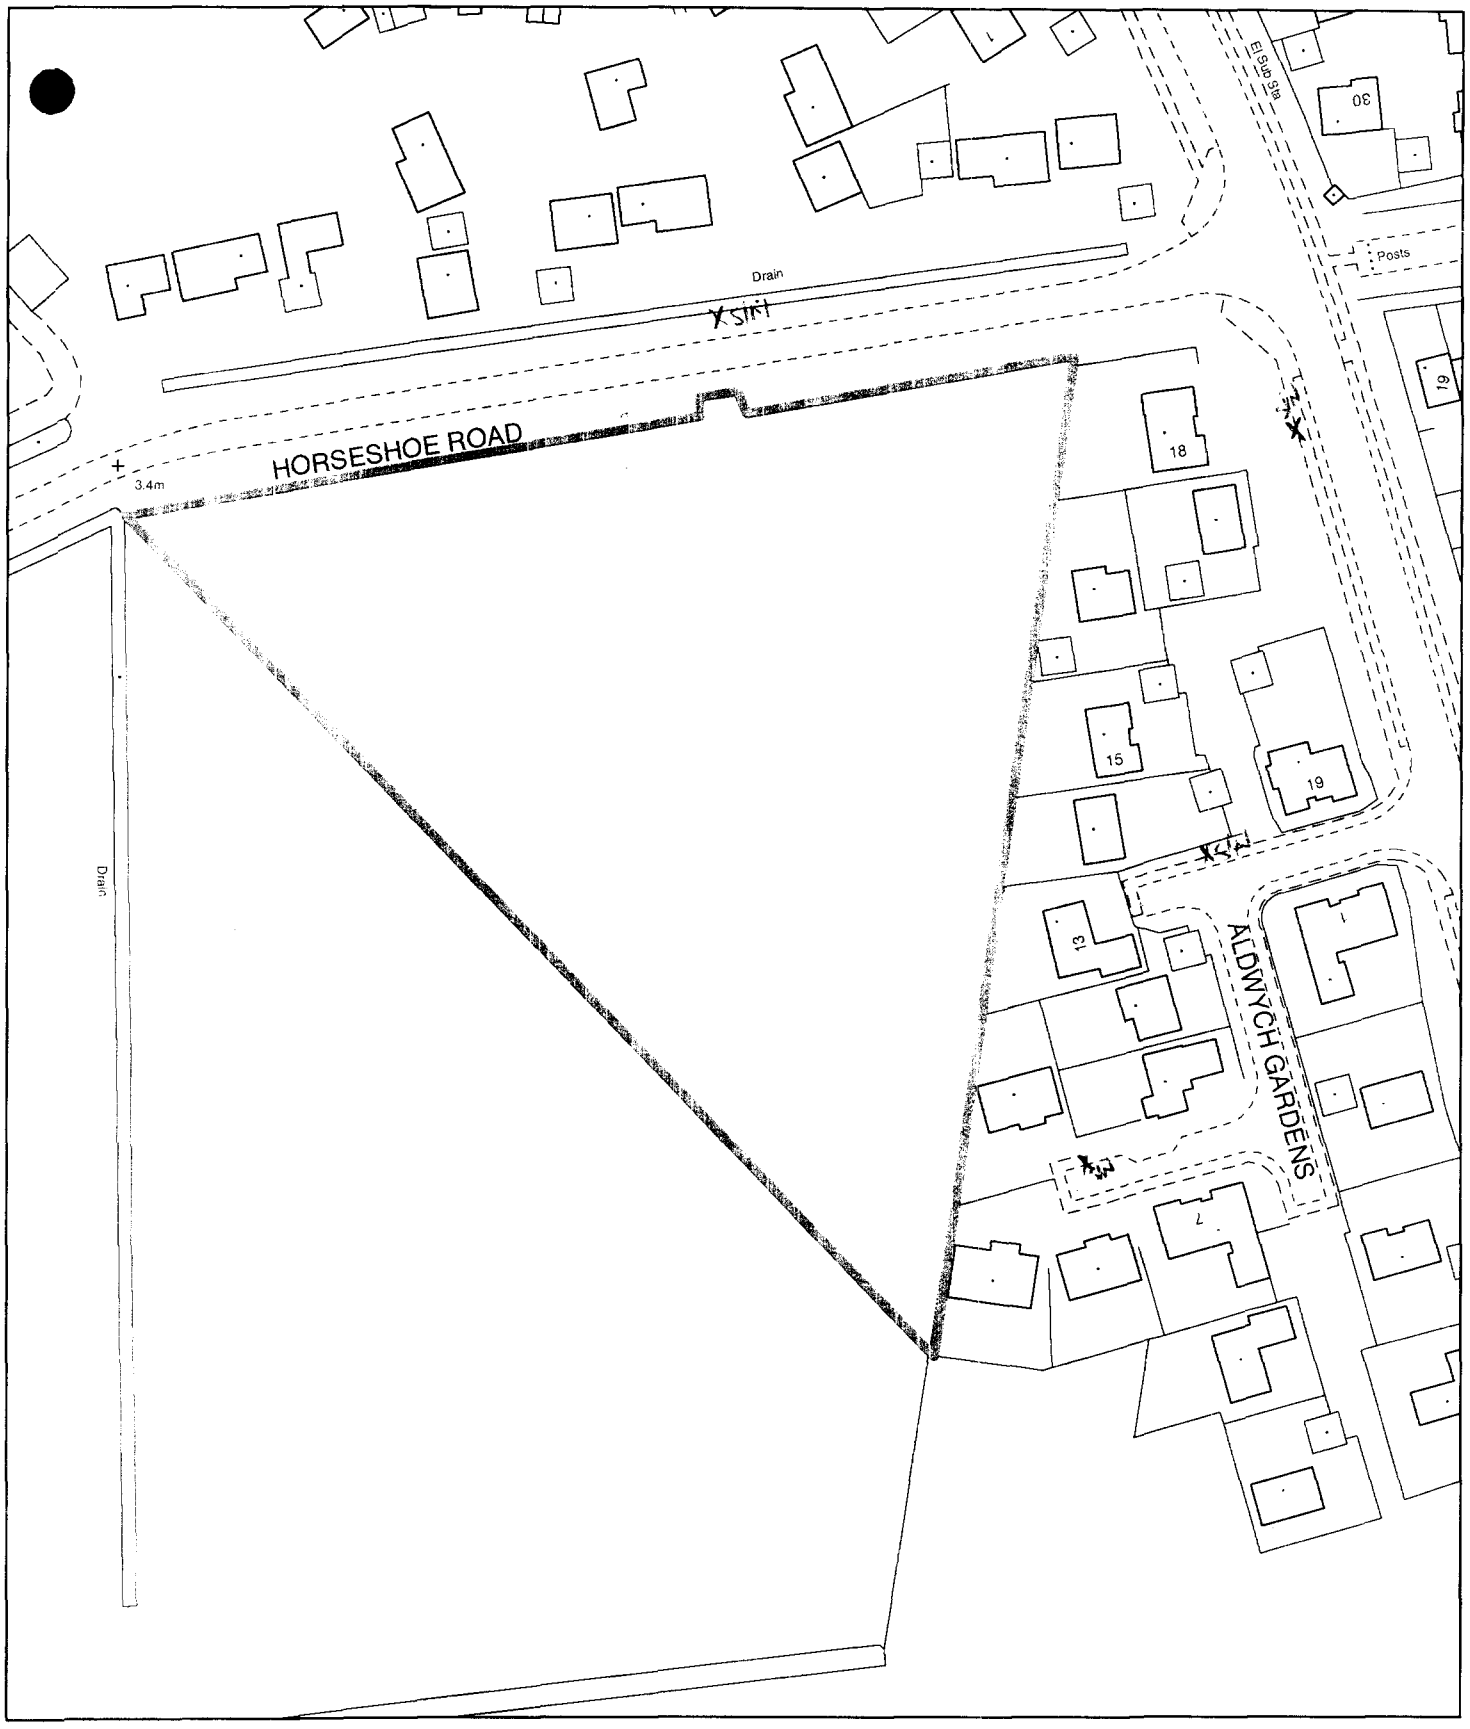

Planning Application Location Plan
Ward Member Notification

H16/0940/02

Scale: 1:1250

PLEASE DO NOT COPY THIS PLAN
This map is reproduced from Ordnance Survey material with permission of Ordnance Survey on behalf of Her Majesty's Stationery Office (c) Crown copyright. Unauthorised reproduction infringes Crown copyright and may lead to prosecution or civil proceedings. South Holland District Council LA079413 2002

Planning and Development

Council Offices, Priory Road, Spalding, Lincolnshire
PE11 2XE

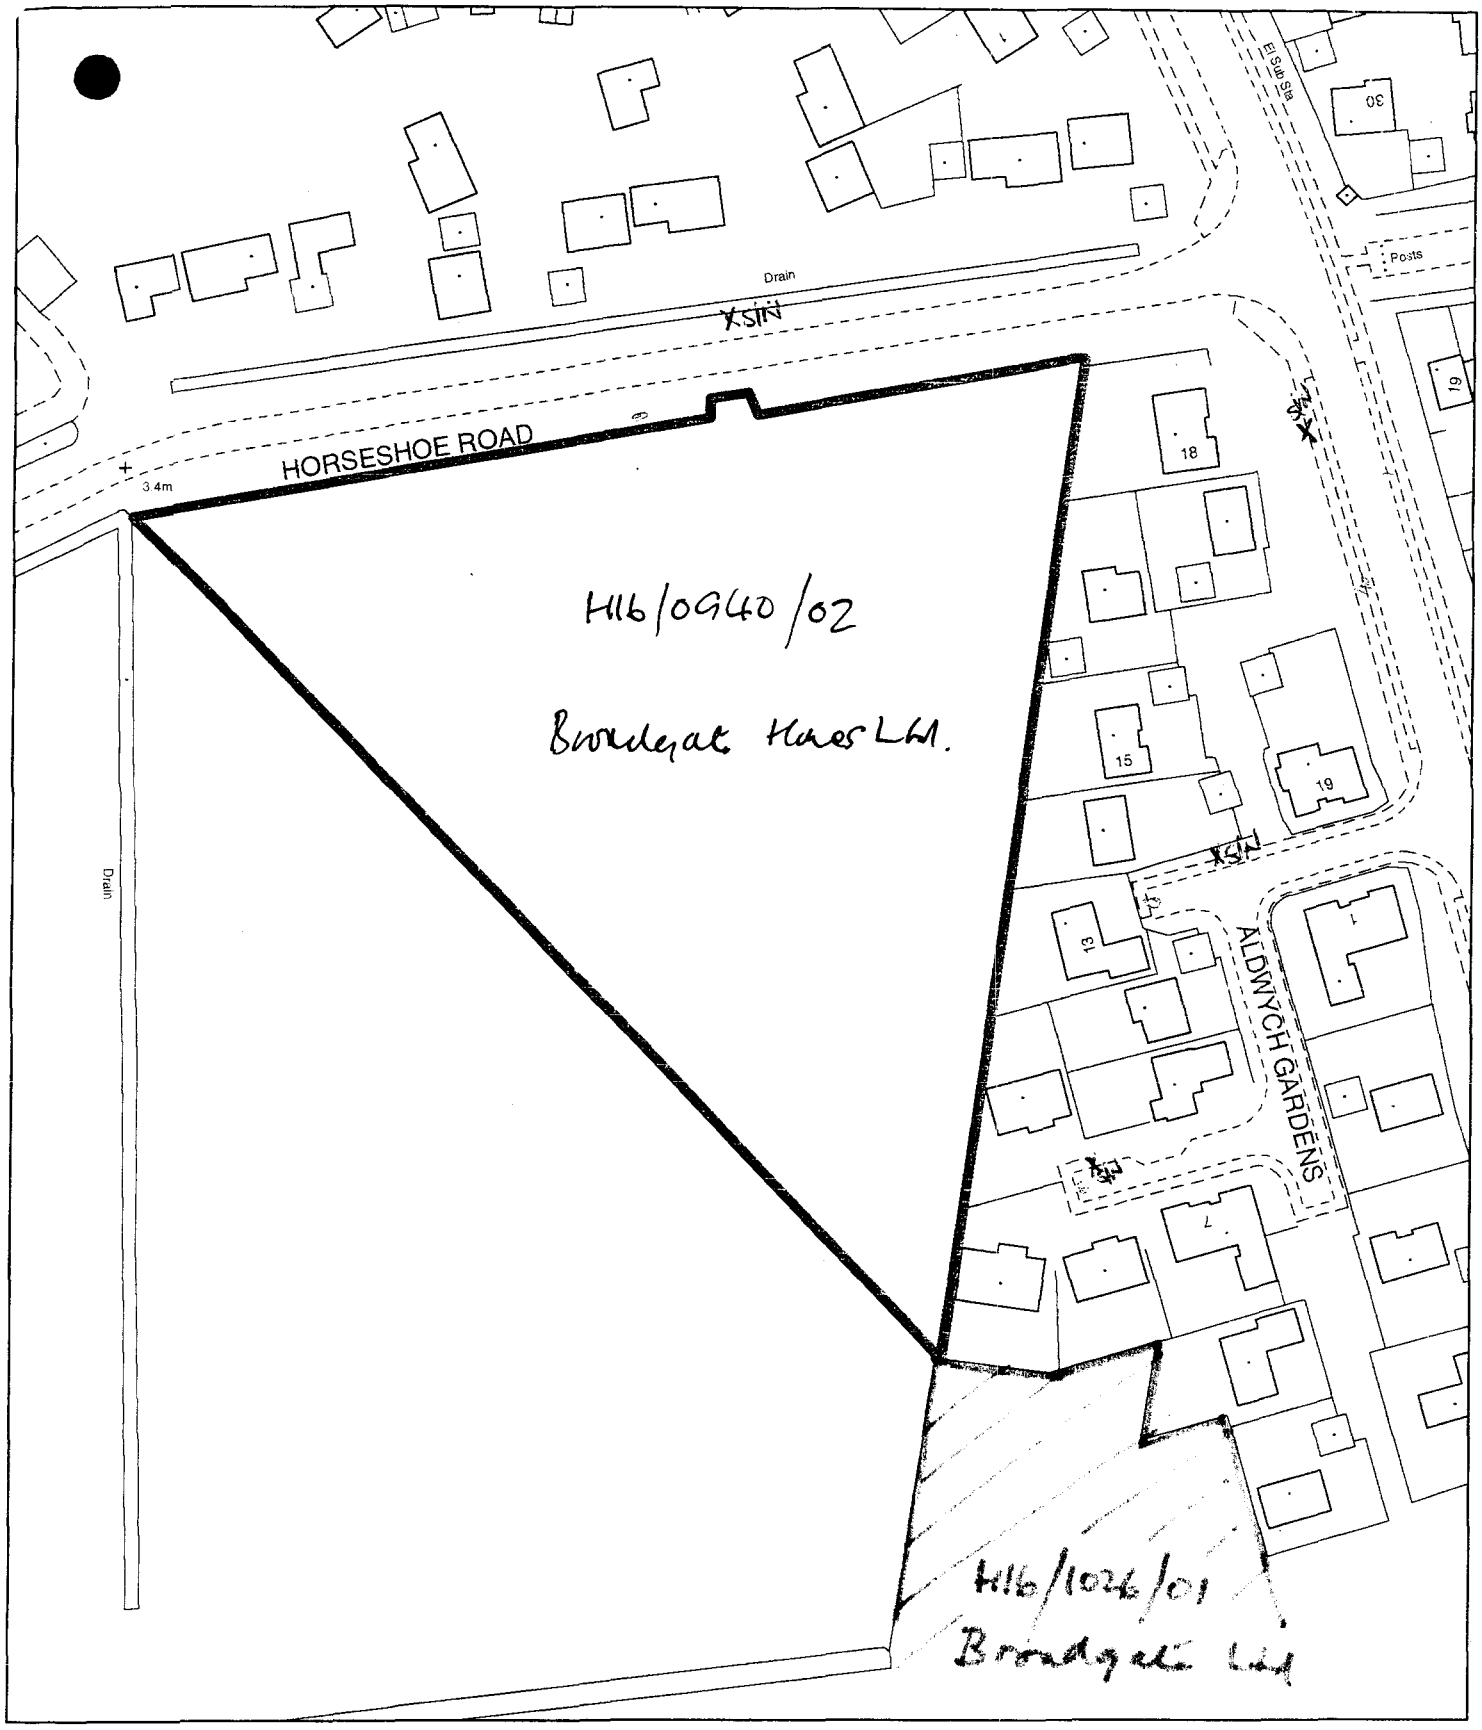

Planning Application Location Plan
Ward Member Notification

H16/0940/02

FILE COPY

Scale: 1:1250

Planning and Development

Council Offices, Priory Road, Spalding, Lincolnshire
PE11 2XE

PLEASE DO NOT COPY THIS PLAN
This map is reproduced from Ordnance Survey material with permission of Ordnance Survey on behalf of Her Majesty's Stationery Office (c) Crown copyright. Unauthorised reproduction infringes Crown copyright and may lead to prosecution or civil proceedings. South Holland District Council LA079413 2002

N

horseshoe road

private drive - tarmac

INSTALL NEW 1.8M FOOTPATH ALONG SITE FRONTAGE AND LINK TO BROADWAY

larchgate II ⑤
ivygate ⑥
birchgate ④
blue' ⑦
prim' ⑧
blue' ⑨
blue' ⑩
blue' II ⑪
mallowgate ③
poppygate ②
lawson II ①
blue' II ⑮
blue' II ⑭
blue' II ⑫
blue' II ⑬
blue' ⑰
blue' ⑯
clover' ⑱
clover' ⑲
prim' ㉒
prim' ㉑
blue' ⑳
blue' ㉗
prim' ㉖
blue' ㉕
blue' II ㉔
blue' II ㉓
eldergate ㉘
lilygate ㉙
hampton ㉚
lilygate ㉛
larchgate ㉜

service margin

private drive - tarmac

TODDLERS PLAY AREA (300 m. sq.)

public open space

existing trees

existing 1.8m high vertical board fence

existing mature hawthorn

FRONTAGE
V COMPRISING
A NATIVE

DETAILS

E LOCATED BESIDE
NDARY TO FURTHER
GMENT DEVELOPMENT
JNTRYSIDE

JPMENT BOUNDARY

THE COMMON SEAL of the SOUTH HOLLAND DISTRICT COUNCIL was hereunto affixed in the presence of

Head of Legal & Member Services

8358