DO NOT SCALE THIS DRAWING. THE CONTRACTOR IS DEEMED TO HAVE CHECKED ALL DIMENSIONS ON SITE AND REPORT ANY DISCREPANCIES TO OGLESBY & LIMB LTD.
THE CONTENTS OF THIS DRAWING ARE COVERED BY COPYRIGHT AND REMAIN THE PROPERTY OF OGLESBY & LIMB LTD. WRITTEN APPROVAL MUST BE OBTAINED FROM OGLESBY & LIMB LTD PRIOR TO DUPLICATION OR REPRODUCTION OF THIS DRAWING OR ITS CONTENTS.
ANY DIMENSIONS NOT SHOWN ARE TO BE CHECKED AND AGREED WITH OGLESBY & LIMB LTD.
Revision G Dims added & Plot A house type changed 31/05/05 SAM
Revision F Site Layout corrected 27/02/04 SAM
Revision E Site Layout amended 26/02/04 SAM

SHDC
Planning & Development
11 NOV 2010
Ref: 0941-10



Crown Copyright. All rights reserved. Licence Number 100020449

Oglesby & Limb Ltd
Chartered Architects
and Building Surveyors
67 London Road
Newark, Notts
NG24 1RZ
T: 01636 702030
F: 01636 703740
e-mail: design@o-l-ltd.co.uk

Client:

DGM Properties Ltd.

Project:


Proposed Residential Development, 43 Double Street Spalding, Lincolnshire

Drawing Title:

Location Plan

Date:	Jan 2007	Scale:	1:1250
Drawn by:	AJO	Checked by:	DAL

Drawing Number:	Rev:
A0653 - 01	

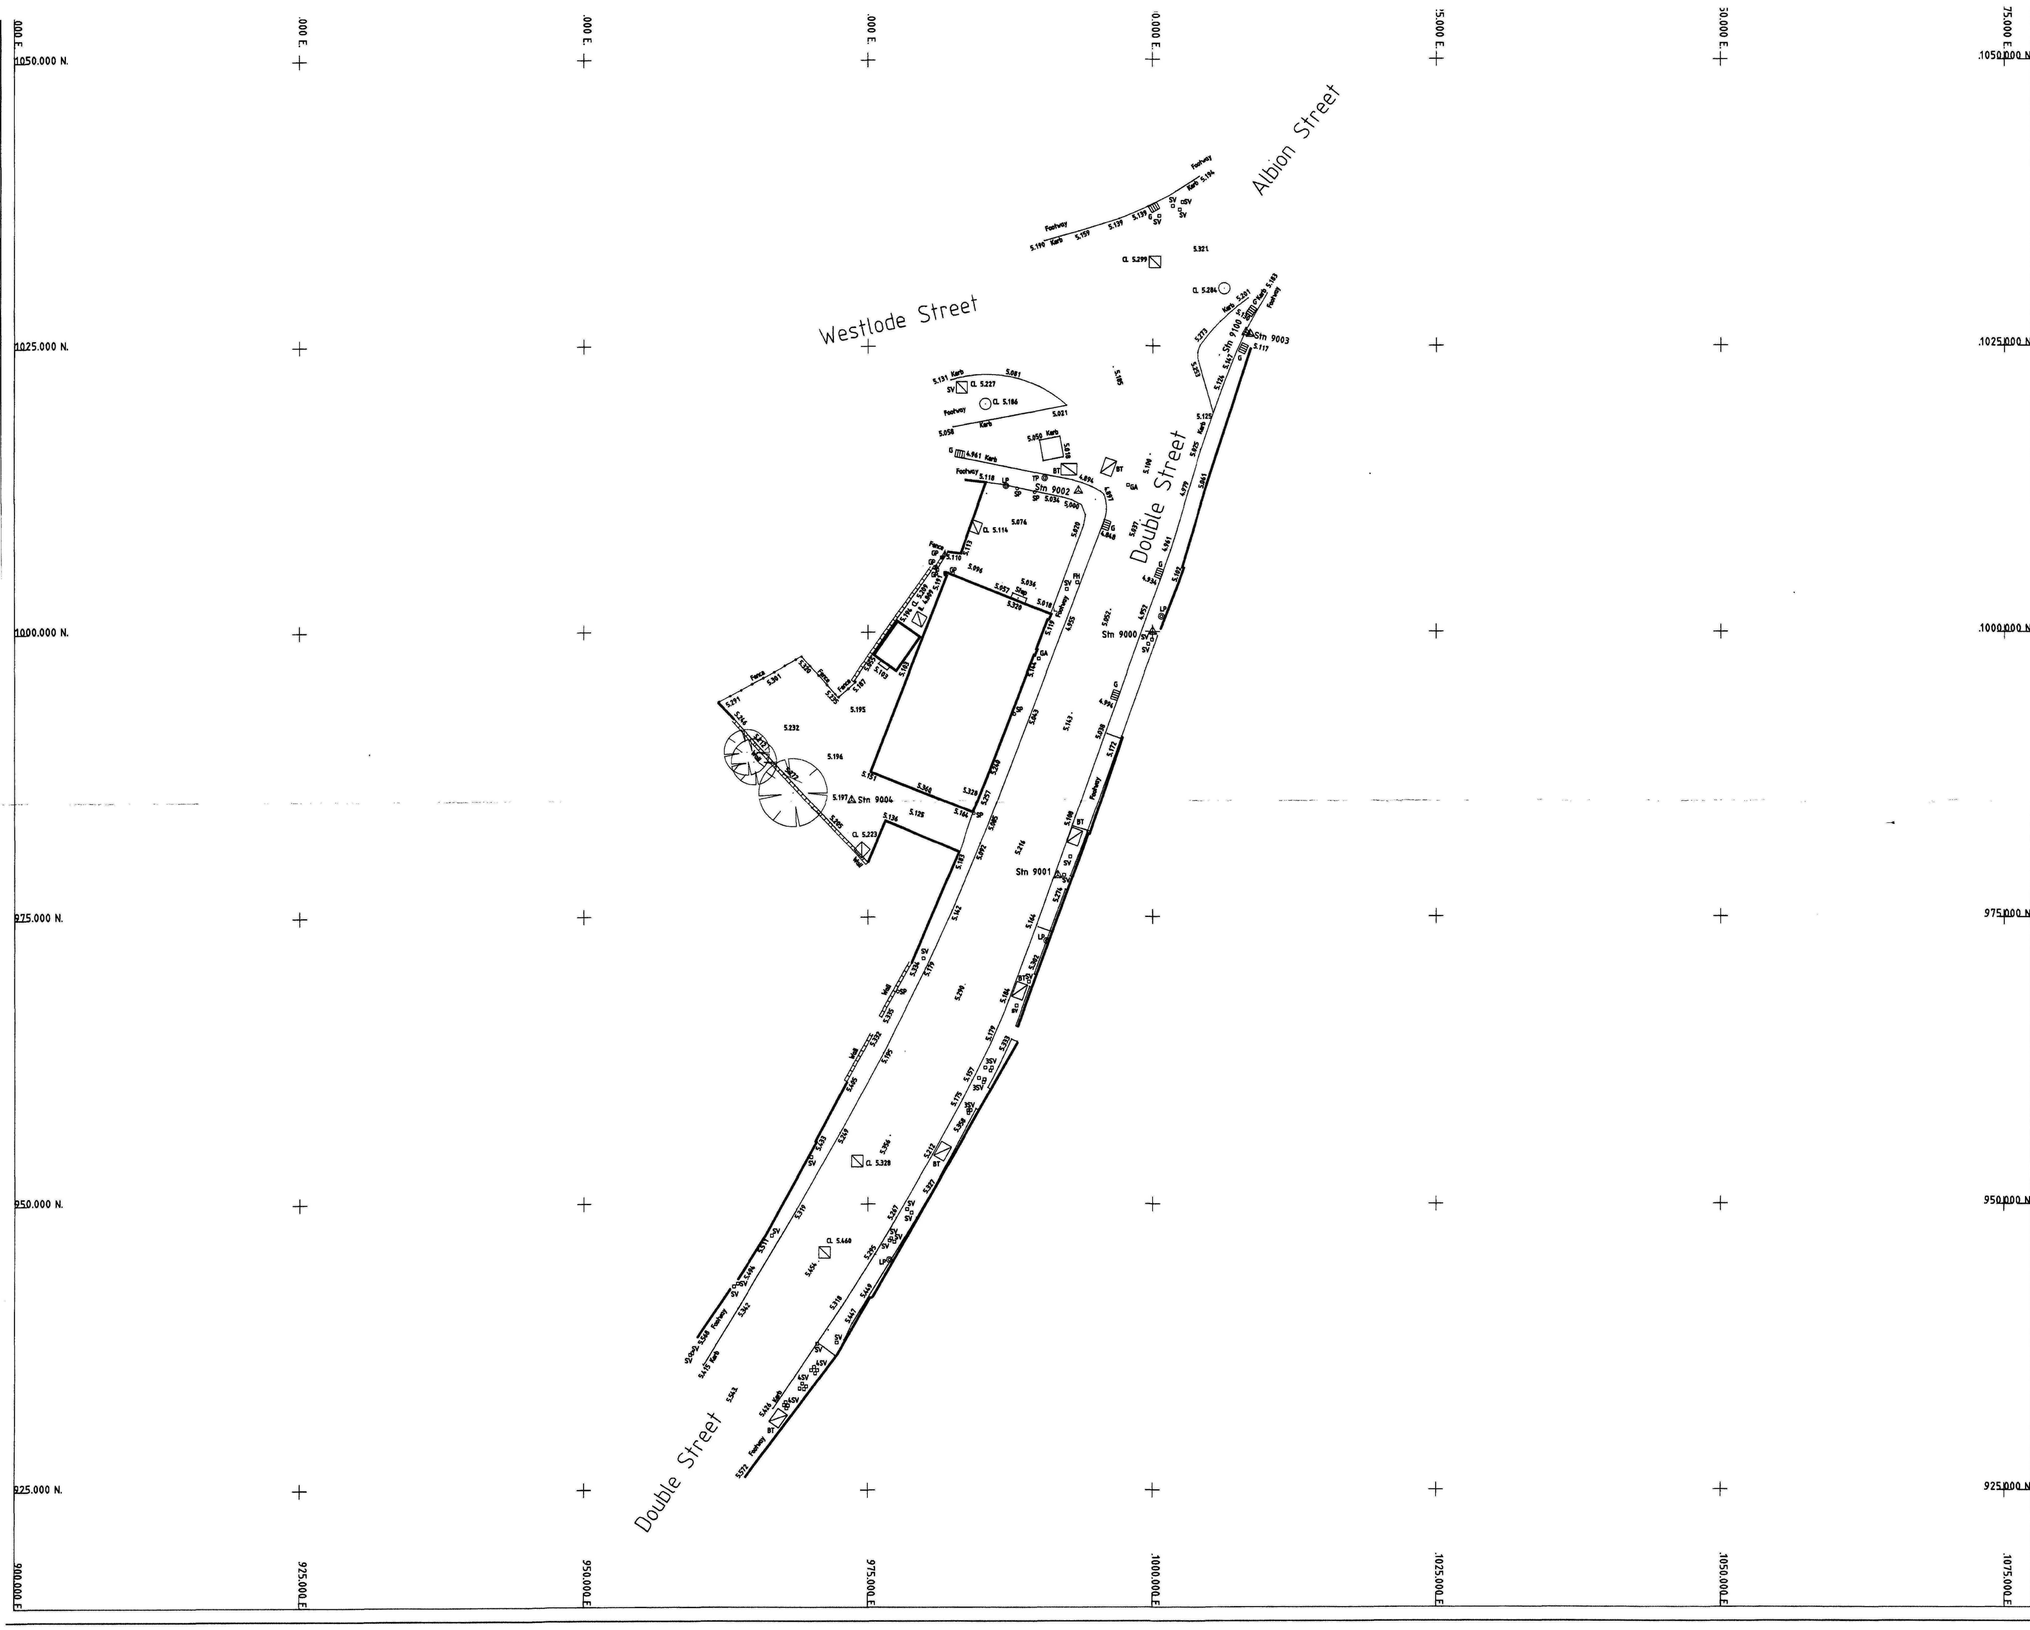

KEY

- BUILDING
- FENCE
- HEDGE
- OVERHEAD ELECTRIC
- UNDERGROUND ELECTRIC
- BANK EDGE
- STORM LINE
- FOUL LINE
- TELECOM LINE
- GAS LINE
- KERB
- WALL
- CABLE TV
- WATER MAIN
- IL INVERT LEVEL
- CL COVER LEVEL
- WL WATER LEVEL
- SPOT LEVEL
- TREE
- GATE
- BOREHOLE
- BATTER SYMBOL
- SURVEY STATION
- TBM
- GP GATE POST
- P POST
- B BOLLARD
- SP SIGN POST
- MANHOLE
- G GULLY
- KO KERB OFFLET
- SV STOP VALVE
- WM WATER METER
- FH FIRE HYDRANT
- MP MARKER POST
- GA GAS VALVE
- EL ELECTRIC BOX
- EP ELECTRIC POLE
- TP TELEPHONE POLE
- BT BRITISH TELECOM BOX
- LP LAMP POST

NOTES

1. Survey plotted to assumed local metric grid.
2. All levels related to OSBM, 5.84M.

Initial Survey Date	19 JAN 2007	Initials	DJS

STATIONS

Ref.	Eastings	Northings	Height
9000	1000.000	1000.000	5.027
9001	991.673	978.669	5.222
9002	993.490	1012.323	4.971
9003	1008.665	1026.908	5.165
9004	973.557	985.360	5.197
9100	1008.316	1026.170	5.173

Rev.	Amendments	Date

Client
OGLESBY & LIMB

Project Title
DOUBLE STREET
SPALDING
LINCOLNSHIRE

Drawing Title
OGL SURVEY

Scale	1 . 250	Date	23 JAN 2007
Drawing No	AS1456/1	Rev.	
C.A.D. Title	OALSPDOU	Edit Title	DWG14561
Drawn By:	D.J.SMITH	Checked By:	

AXIS SURVEYS LTD.
CHARTERED LAND SURVEYORS
10 SYCAMORE DRIVE
LOUTH
LINCOLNSHIRE
LN11 8RT
TEL. (01507) 606397
FAX. (01507) 354050

SHDC
Planning & Development
11 NOV 2010
Ref: 09/41-10