
CDM NOTE:
The design has been undertaken as far as possible to avoid risks to health and safety or to reduce and control the effects of any unavoidable risks.
Any relevant information identifying risks which are not able to be eliminated will be included within the project Health and Safety file.

THIS DRAWING IS FOR PLANNING APPLICATION PURPOSES ONLY. AND TO BE USED FOR NO OTHER REASON WITHOUT THE EXPRESS CONSENT OF THE ORIGINATORS.
EXISTING LAYOUT DETAILS WERE TAKEN FROM ORDNANCE SURVEY, THEREFORE JB ARCHITECTURAL DESIGN SERVICES CANNOT ACCEPT ANY RESPONSIBILITY FOR INCORRECT MEASUREMENTS OR ANOMALIES / ERRORS AS A RESULT OF

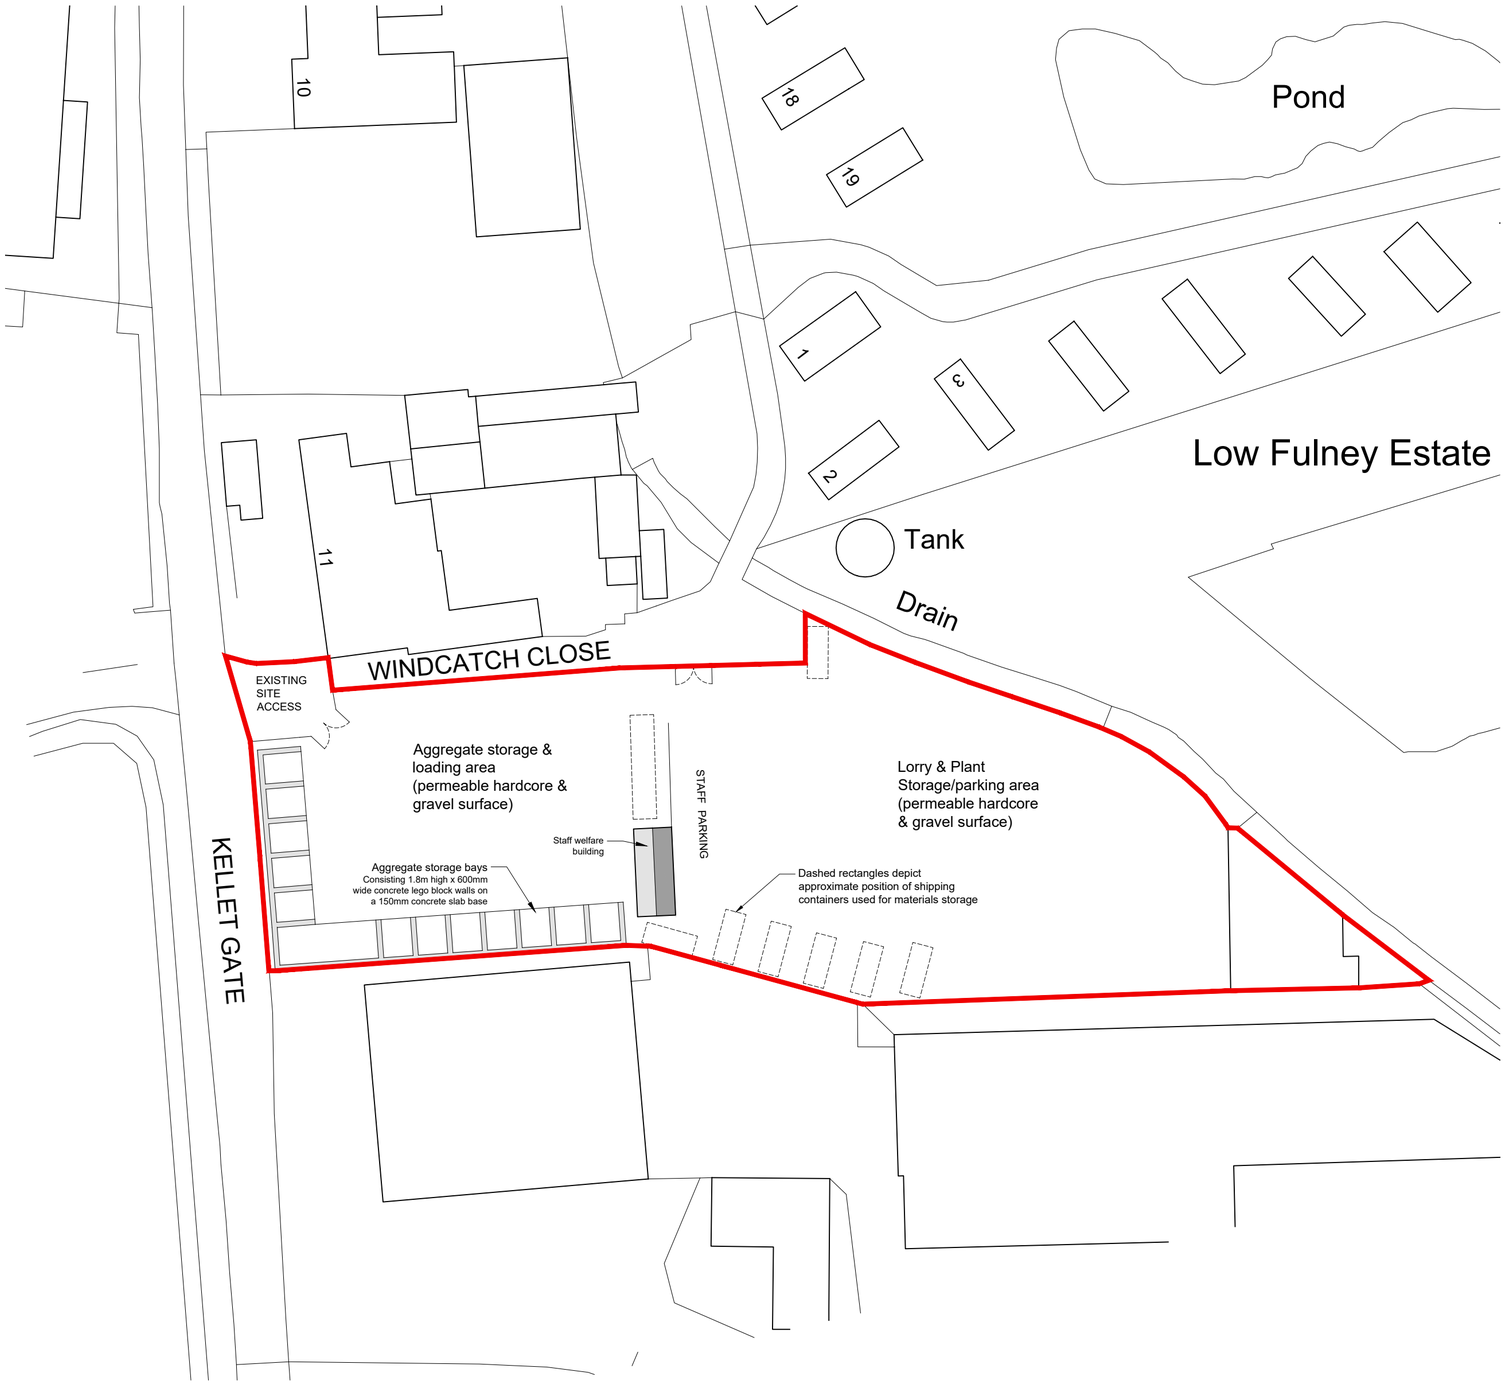

Block Plan 1:500



Location Plan 1:1250

N

THIS DRAWING IS FOR THE PURPOSE OF OBTAINING PLANNING PERMISSION ONLY

1:50	0	0.5m	1m	1.5m
1:100	0	1m	2m	3m
1:200	0	2m	4m	6m
1:500	0	5m	10m	15m
1:1250	0	10m	20m	30m	40m
1:2500	0	20m	40m	60m	80m

Serial number: 248195
© Crown copyright and database right 2022
Ordnance Survey licence 100048957
Reproduction in whole or in part is prohibited without the prior permission of Ordnance Survey

23 September 2022
JB Architectural Design Services
DRAFT

Revisions:

JB Architectural Design Services
Durham House, 44 Northorpe Road
Donington, Spalding. PE114XU
M: 07837 735718
E: info@brammadesign.co.uk
W: www.brammadesign.co.uk

Client:
Fulney Sand & Gravel

Project:
11 Kellet Gate, Low Fulney
Spalding

Drawing:
Proposed aggregate supply business
Location & Block Plans

Scales:	Paper Size:	Date:	Drawn:
1:500, 1:1250	A2	20/09/22	JRB

Drawing Number: 116-02-LBP01
Rev:

Do not scale or measure from this drawing. All dimensions to be checked on site or in the workshop before work commences. All discrepancies should be reported to the above office. This drawing should be read in conjunction with any associated specifications, standard details, Architects &/or Engineers drawings/details along with any other relevant information. The copyright to this drawing is owned by JB Architectural Design Services