
These layouts are for visual purposes only,
and must not be used for reproduction.
All measurements are in millimetres and are approximate only.

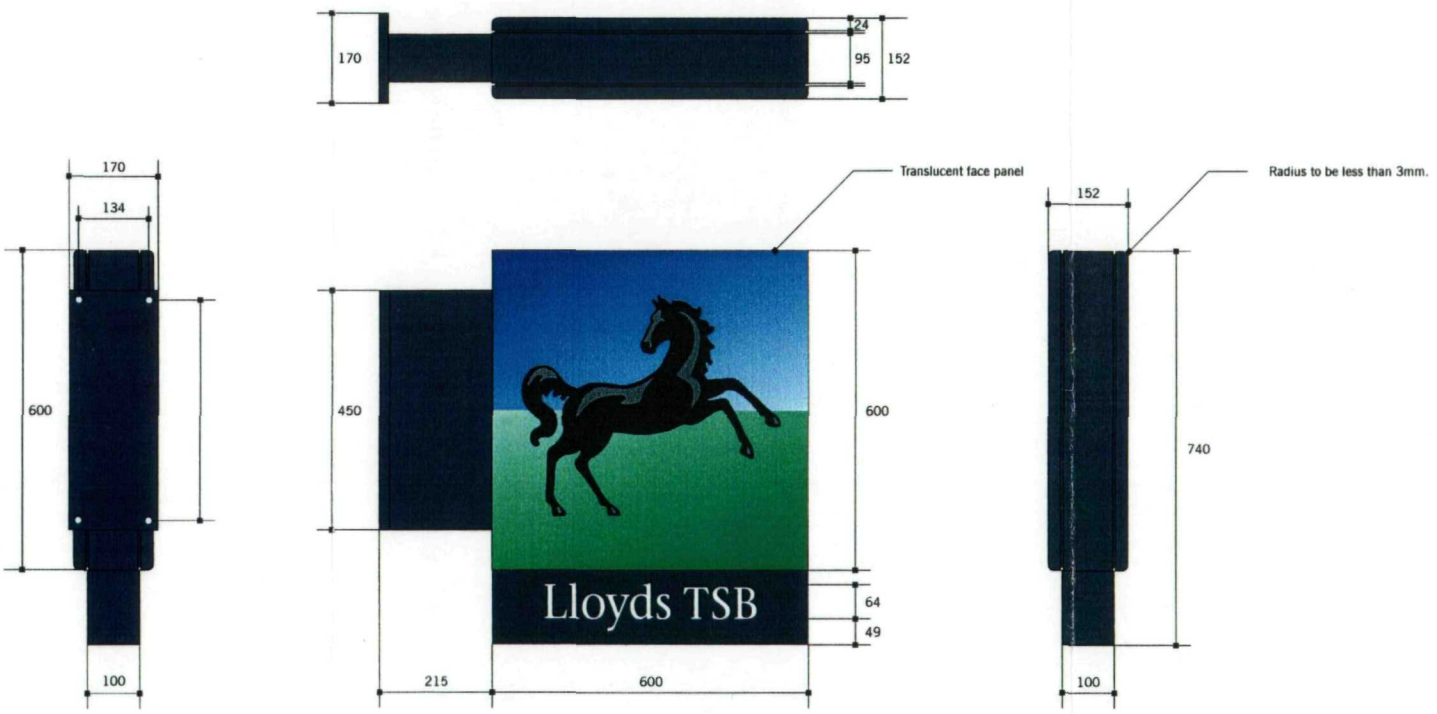

Support bracket and shroud


- end elevation


Internally Illuminated Projecting Sign
with integral Lloyds TSB addendum.

- plan view (above) & side elevation


Lloyds TSB	Title: Internally illuminated Projection Sign Planning Permission	Date: 21 January 1999	Revision:	A	B	C	D	E
		Scale: Drawn by: Paul Hillery	Date:					
	CDR file name: PROJPLAN.CDR	Drawing No:	Description:					

HawesSigns
tel: +44 (0)1604 790000 fax: +44 (0)1604 790190
Moulton Park Northampton United Kingdom NN3 6EU

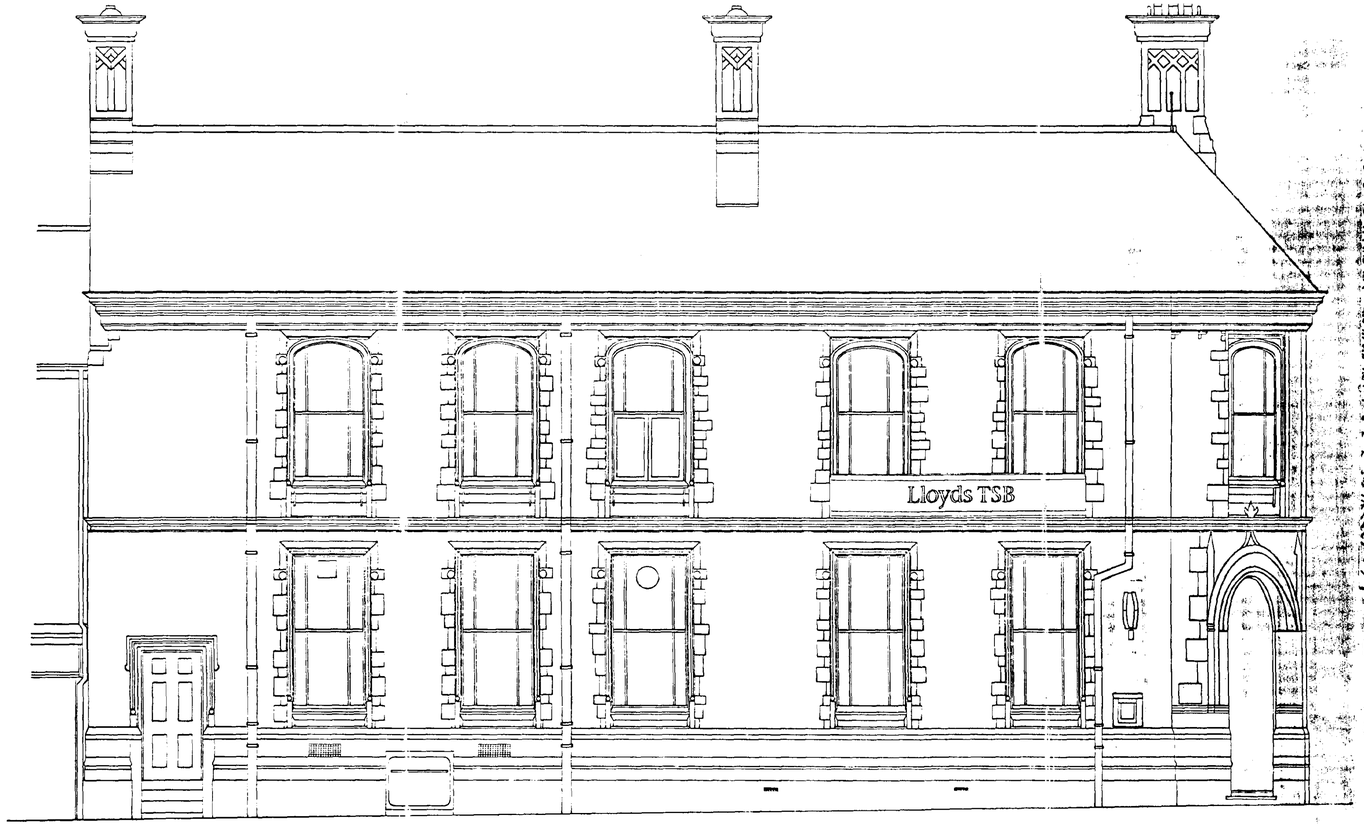

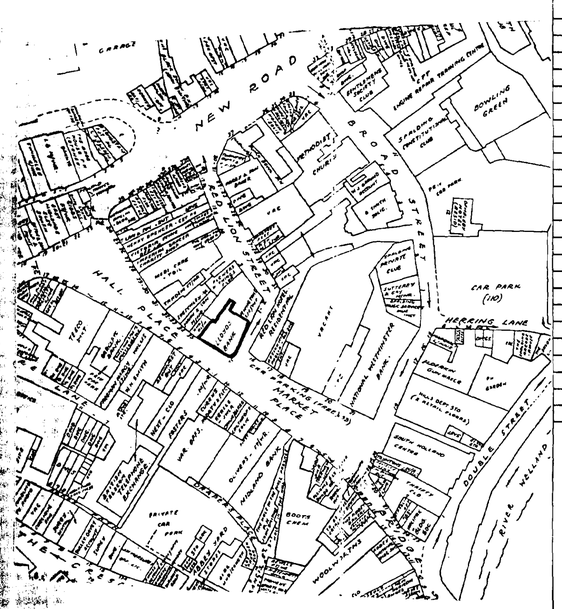

LOCATION PLAN

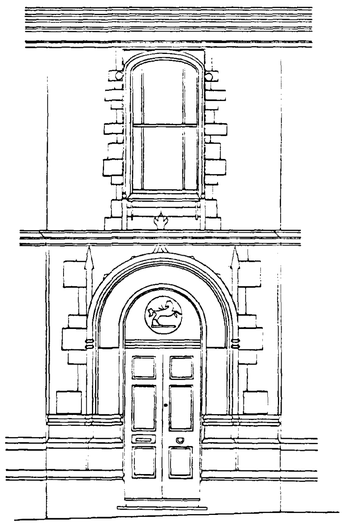



THE CONTRACTOR IS TO CHECK ALL DIMENSIONS ON SITE AND TO REPORT ALL DISCREPANCIES TO THE ARCHITECT

DEVELOPMENT PLAN

SOUTH HOLLAND DC
HOUSING & PLANNING
23 SEP 1998
Ref: 0942/98

A1

date AUGUST 98 approved

scale 1:50 drawn SURVEY

dwg no. 7706-02

SPALDING
HALL PLACE
SPALDING, LINCS.


PROPOSED SIGNAGE

Regional Architect
Lloyds Bank Plc.
Block C
Westbrook Centre
Milton Road
Cambridge.

Eastern Regional Executive Office

TEL: 0223-359834



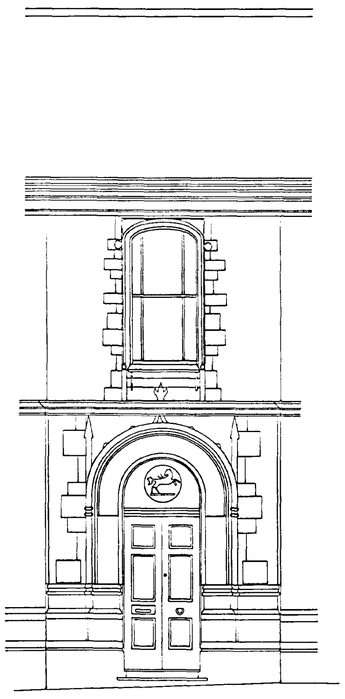



THE CONTRACTOR IS TO CHECK ALL DIMENSIONS ON SITE AND TO REPORT ALL DISCREPANCIES TO THE ARCHITECT

DETERMINED PLAN

SOUTH HOLLAND DC
HOUSING & PLANNING
25 SEP 1998
Ref: 0942/98

A1

date AUGUST 90 approved

scale 1:50 drawn SURVEY

dwg no. 7706-01

SPALDING
HALL PLACE
SPALDING, LINCS.

EXISTING ELEVATIONS

Regional Architect
Lloyds Bank Plc.
Block C
Westbrook Centre
Milton Road
Cambridge.

Eastern Regional Executive Office

TEL: 0223-359634