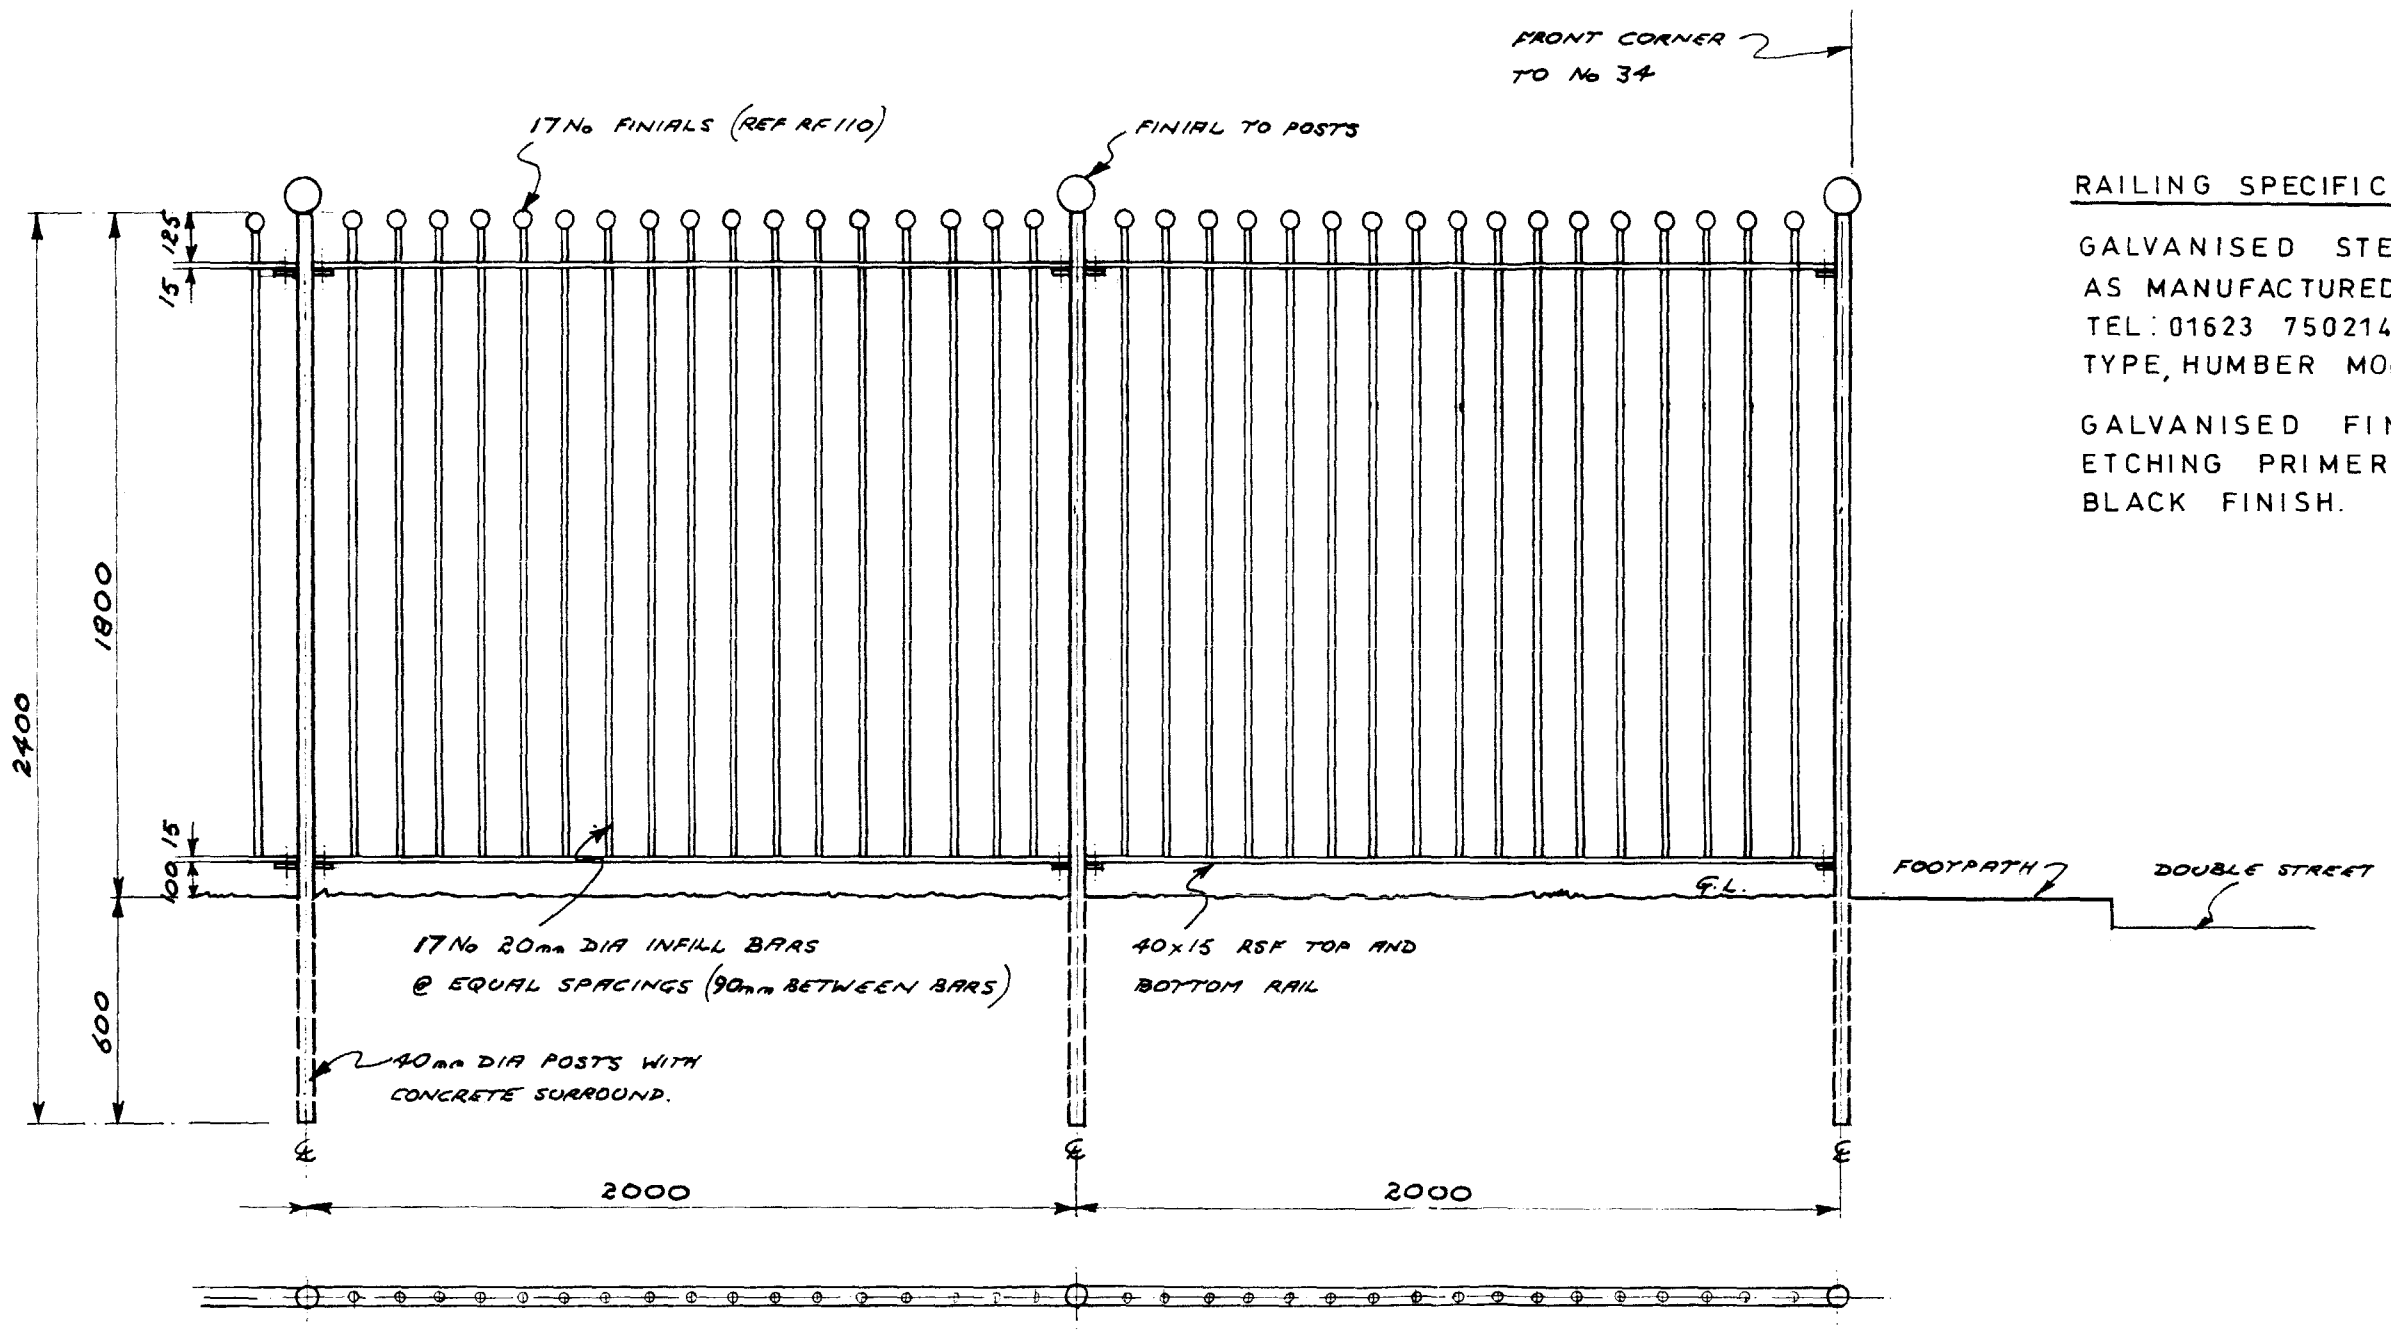

RAILING SPECIFICATION

GALVANISED STEEL RAILINGS AS AS MANUFACTURED BY ALPA RAIL LTD TEL: 01623 750214 OR SIMILAR APPROVED. TYPE, HUMBER MODEL VB208

GALVANISED FINISH TREATED WITH ETCHING PRIMER AND PAINTED GLOSS BLACK FINISH.

Proposed Railings Typical Detail To No 34 Side Boundary

BROADGATE HOMES
Broadgate Homes Limited
Broadgate House, Weston Hills,
Spalding, Lincolnshire. PE12 6DB.
Telephone: 01406 380532 Fax:01406 380014

RESIDENTIAL DEVELOPMENT
34 36 DOUBLE STREET
SPALDING

PC
21 AUG 1997
Ref: 0943/97

Scale 1:20	Drawn Mark Rogers
Date AUG 97	No 960241

This drawing is copyright and may not be altered, traced, copied, photographed or used for any purpose other than that for which it is issued without consent of Broadgate Builders (Spalding) Ltd.

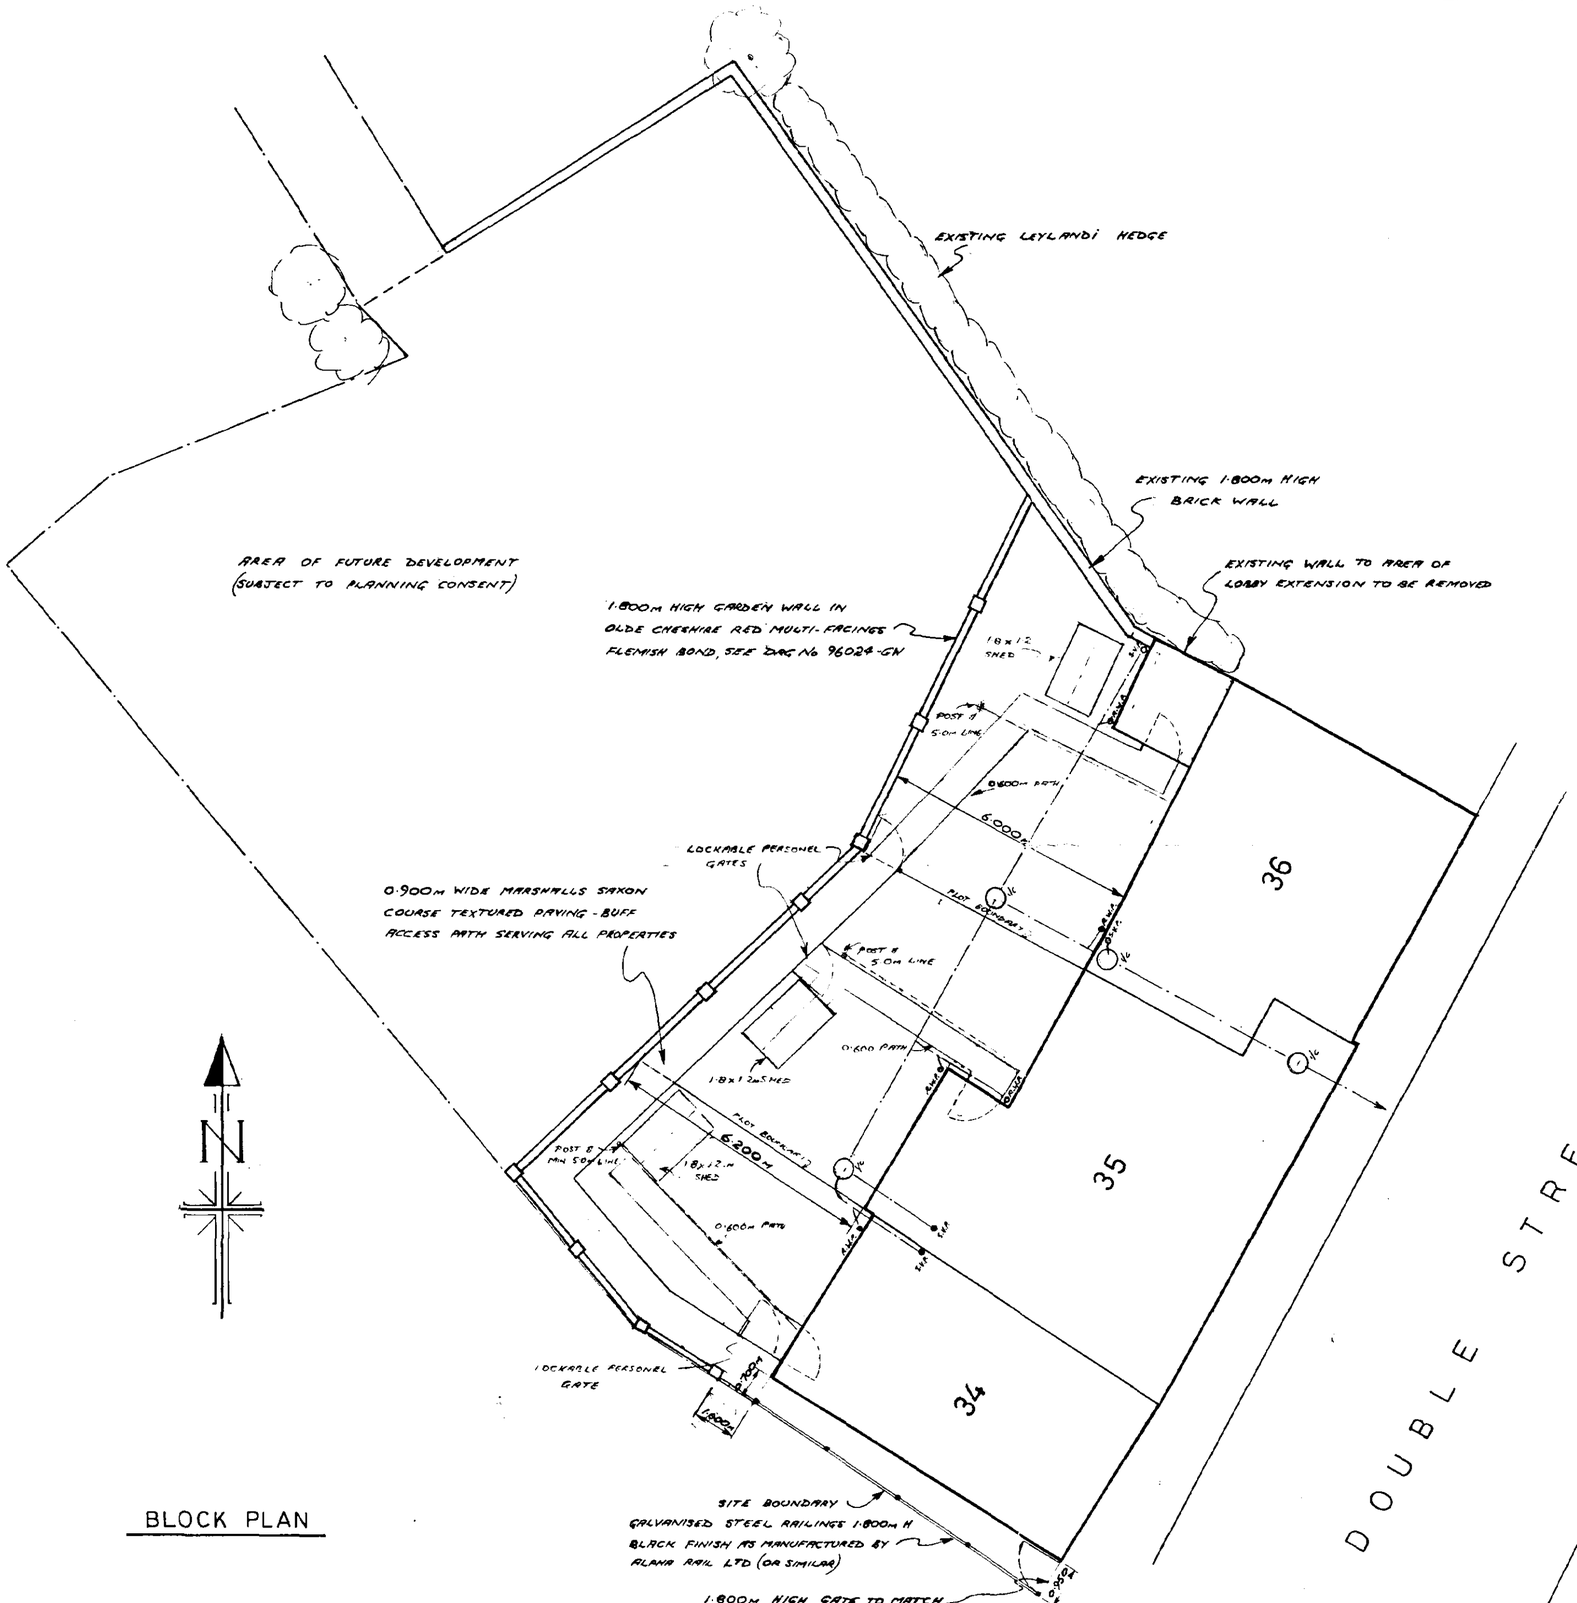

BLOCK PLAN

28 NOV 1997

Ref: 963/97.

Broadgate Homes

Broadgate Builders (Spalding) Ltd
Broadgate House, Weston Hills,
Spalding, Lincolnshire, PE12 6DB.
Telephone: (01406) 380532 Fax: (01406) 380014

PROJECT TITLE

RESIDENTIAL DEVELOPMENT
No's 34 36 DOUBLE STREET
SPALDING.

HOUSING PARTNERSHIP
South Holland District Council and Longhurst Housing Association

REV	DESCRIPTION	DATE	BY

SCALE 1:100

DRAWN Mark Rayson

DATE AUG 97

DRAWING No. 960241

This drawing is copyright and may not be altered, traced, copied, photographed or used for any purpose other than that for which it is issued without consent of Broadgate Builders (Spalding) Ltd.

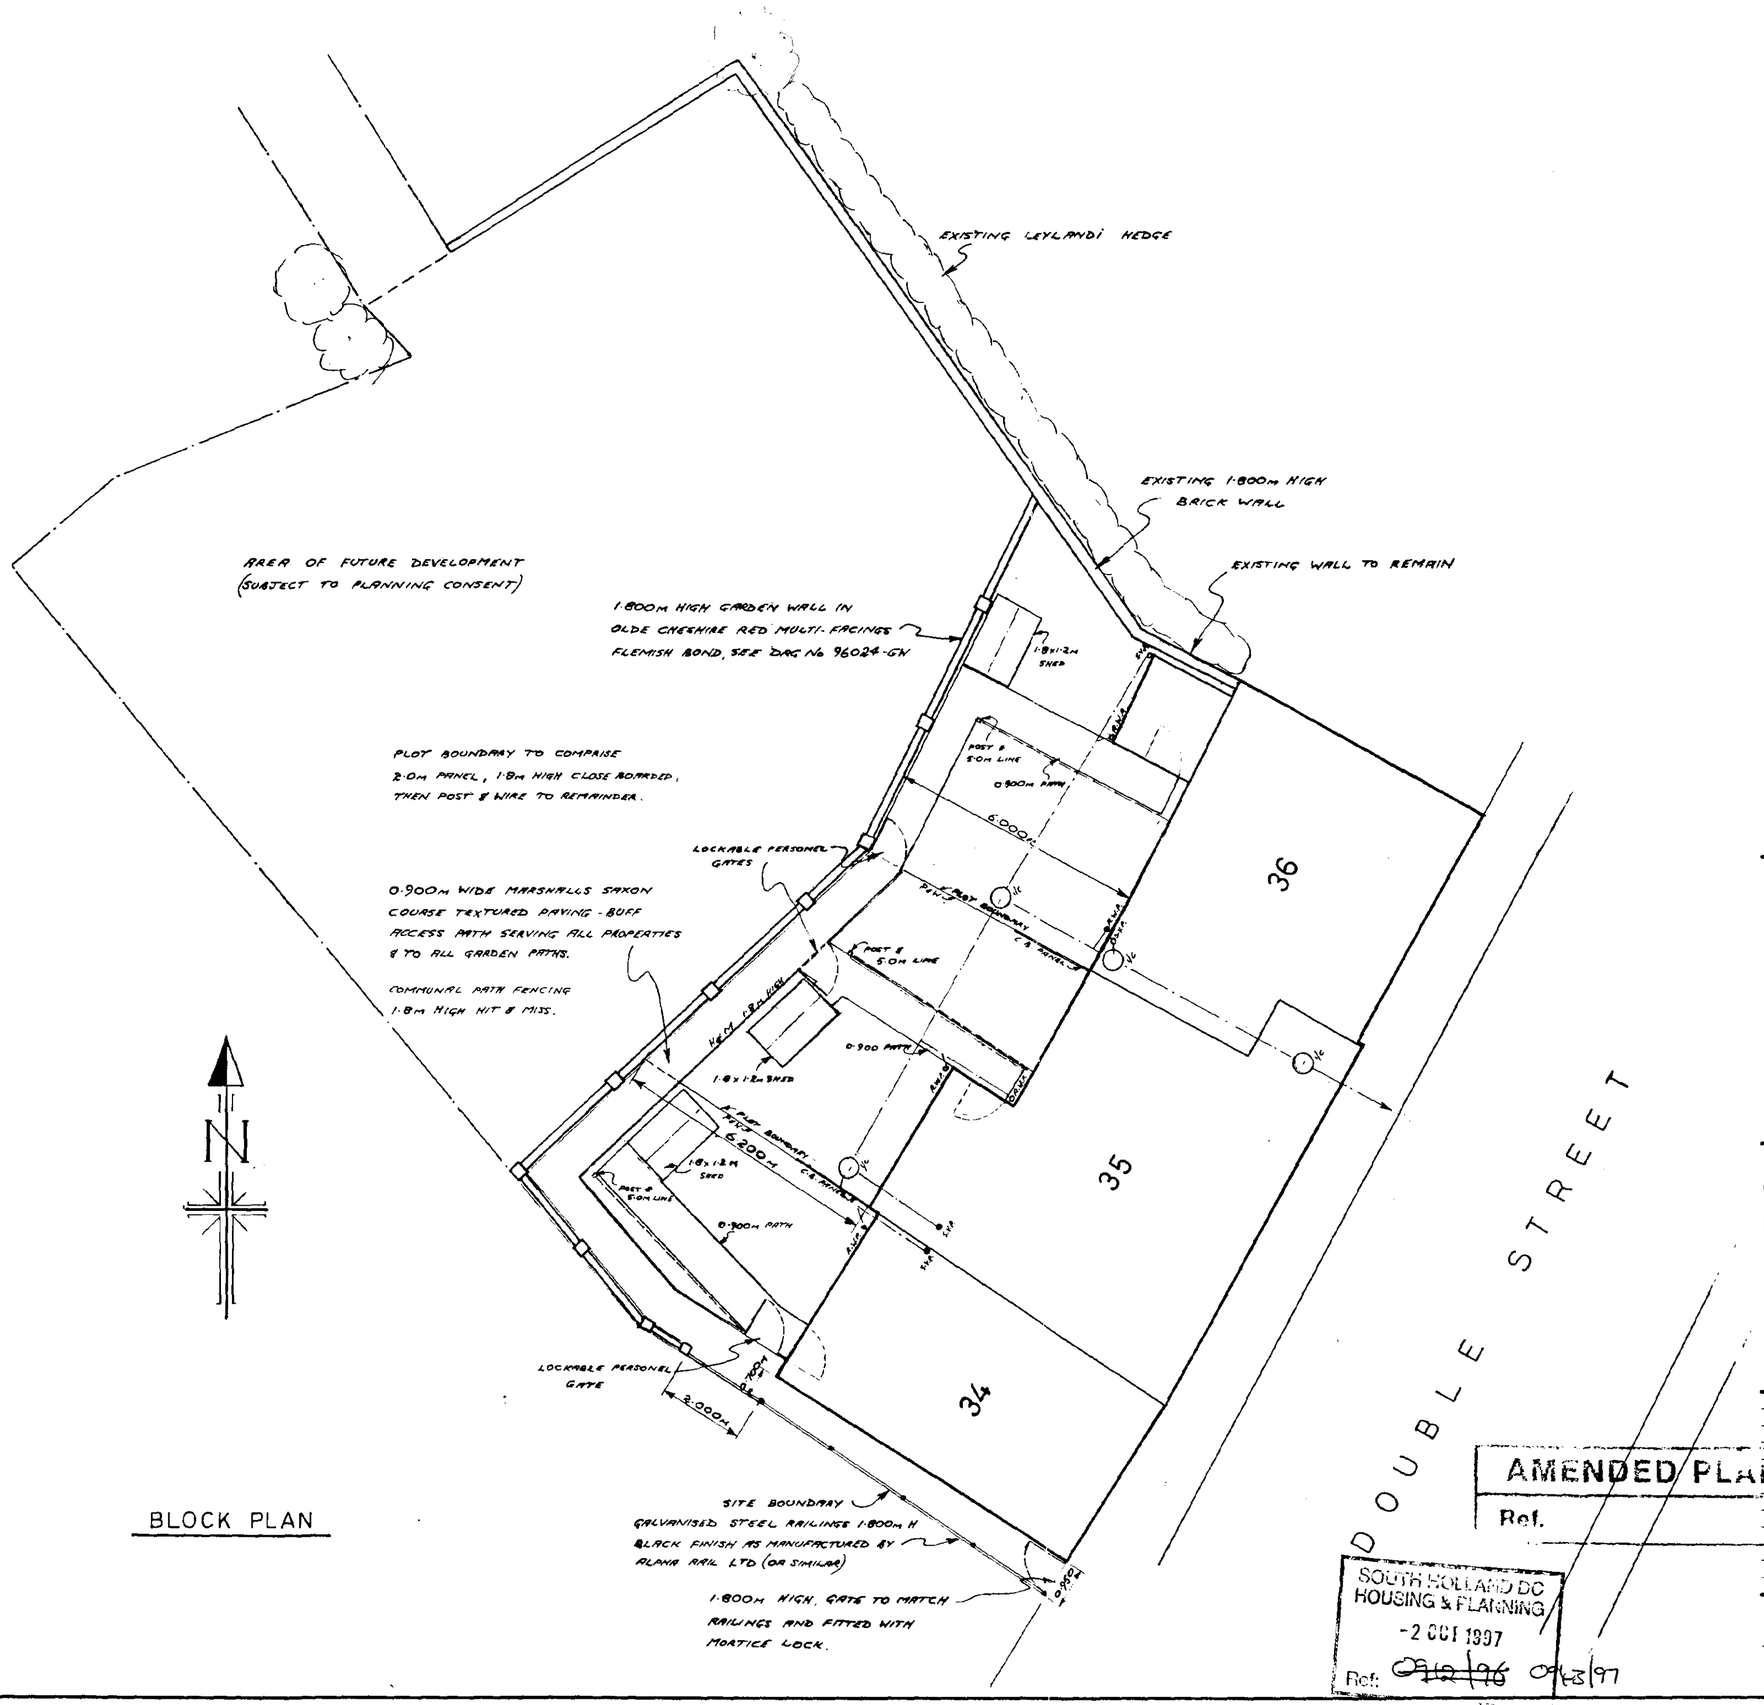

BLOCK PLAN

AMENDED PLAN
Ref.

SOUTH HOLLAND DC
HOUSING & PLANNING
-2 OCT 1997
Ref: ~~0912/96~~ 0943/97

Broadgate Homes

Broadgate Builders (Spalding) Ltd
Broadgate House, Weston Hills,
Spalding, Lincolnshire, PE12 6DB.
Telephone: (01406) 380532 Fax: (01406) 380014

PROJECT TITLE

RESIDENTIAL DEVELOPMENT
No's 34-36 DOUBLE STREET
SPALDING.

HOUSING PARTNERSHIP
South Holland District Council and
Longhurst Housing Association

REV	DESCRIPTION	DATE	BY
A	UTILITY MOVED, PATHS ALT., FENCING NOTES ADDED. 1·8x1·2m SHED MOVED	30/9/97	MR

SCALE	DRAWN
1:100	Mark Rogers
DATE	DRAWING No.
AUG 97	960241 A