




ID	Revision Description	Date	Checked	Reviewed
A	First Issue	30.09.26	WF	WF

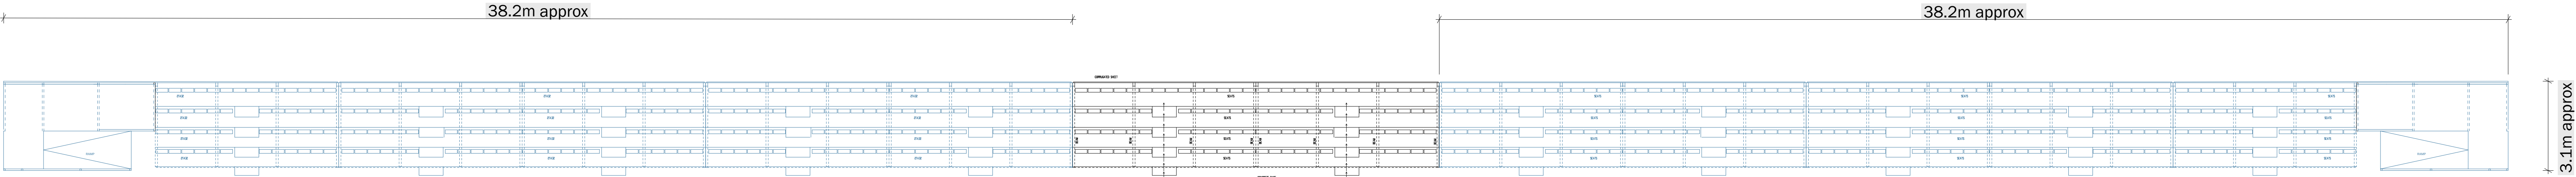


Floor Plan

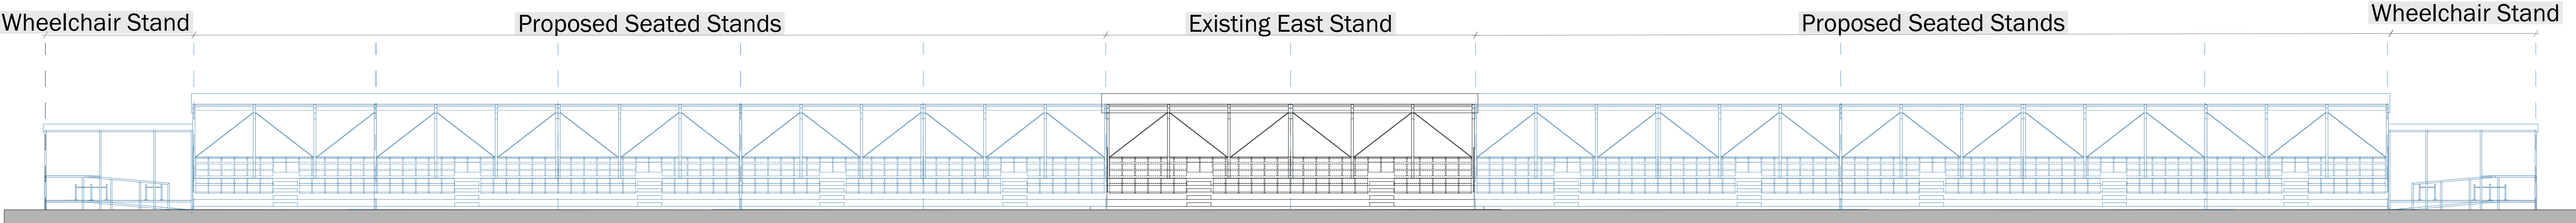


East Facing (Front) Elevation

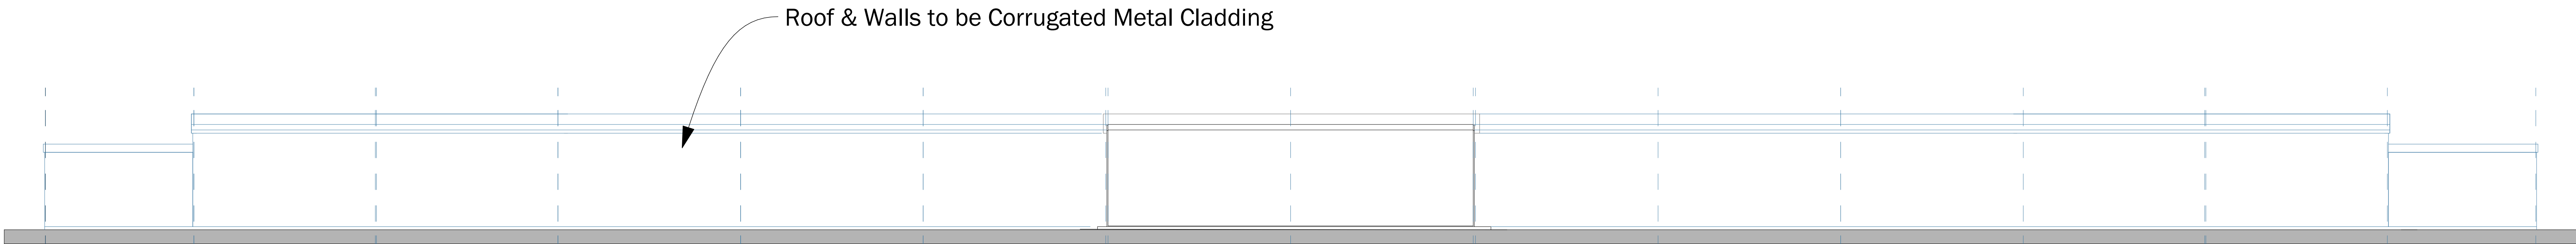

West Facing (Rear) Elevation

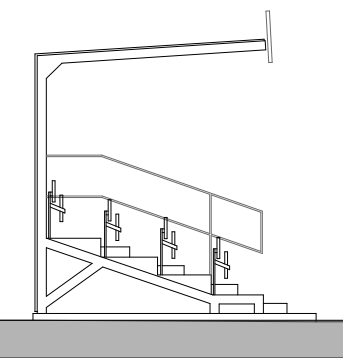

North Facing (Side) Elevation

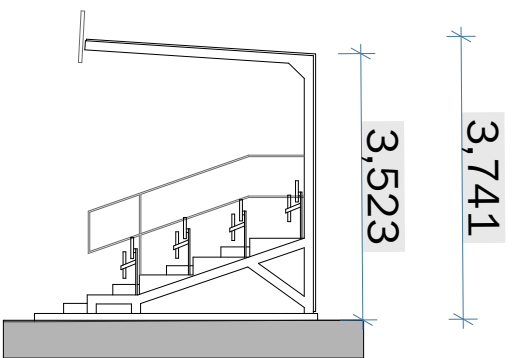

South Facing (Side) Elevation