



PROPOSED EXTENSION ONTO EXISTING DWELLING FOR MR & MRS W.D. NICHOL, 1 CATENDISH WAY, SPALDING, Lincs. DRWG 1 of 1

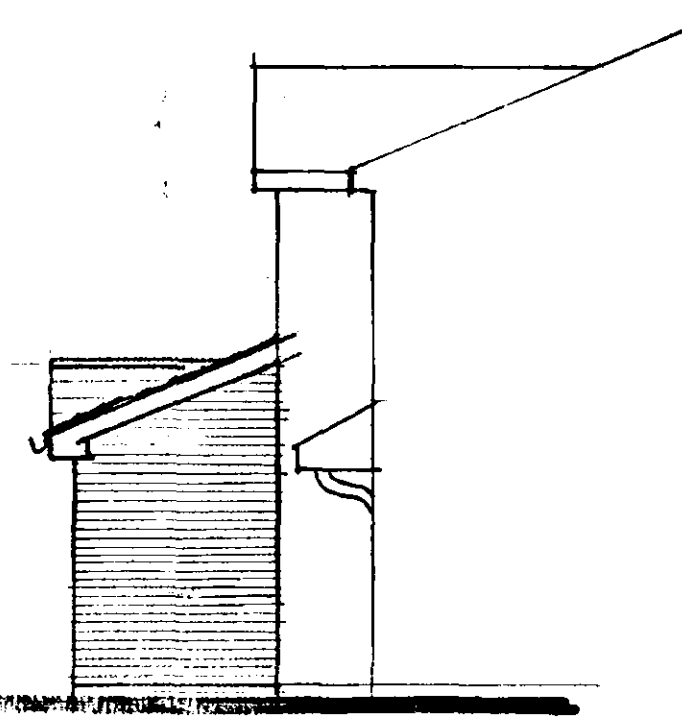


SIDE ELEVATION


SCALE 1 / 7.5

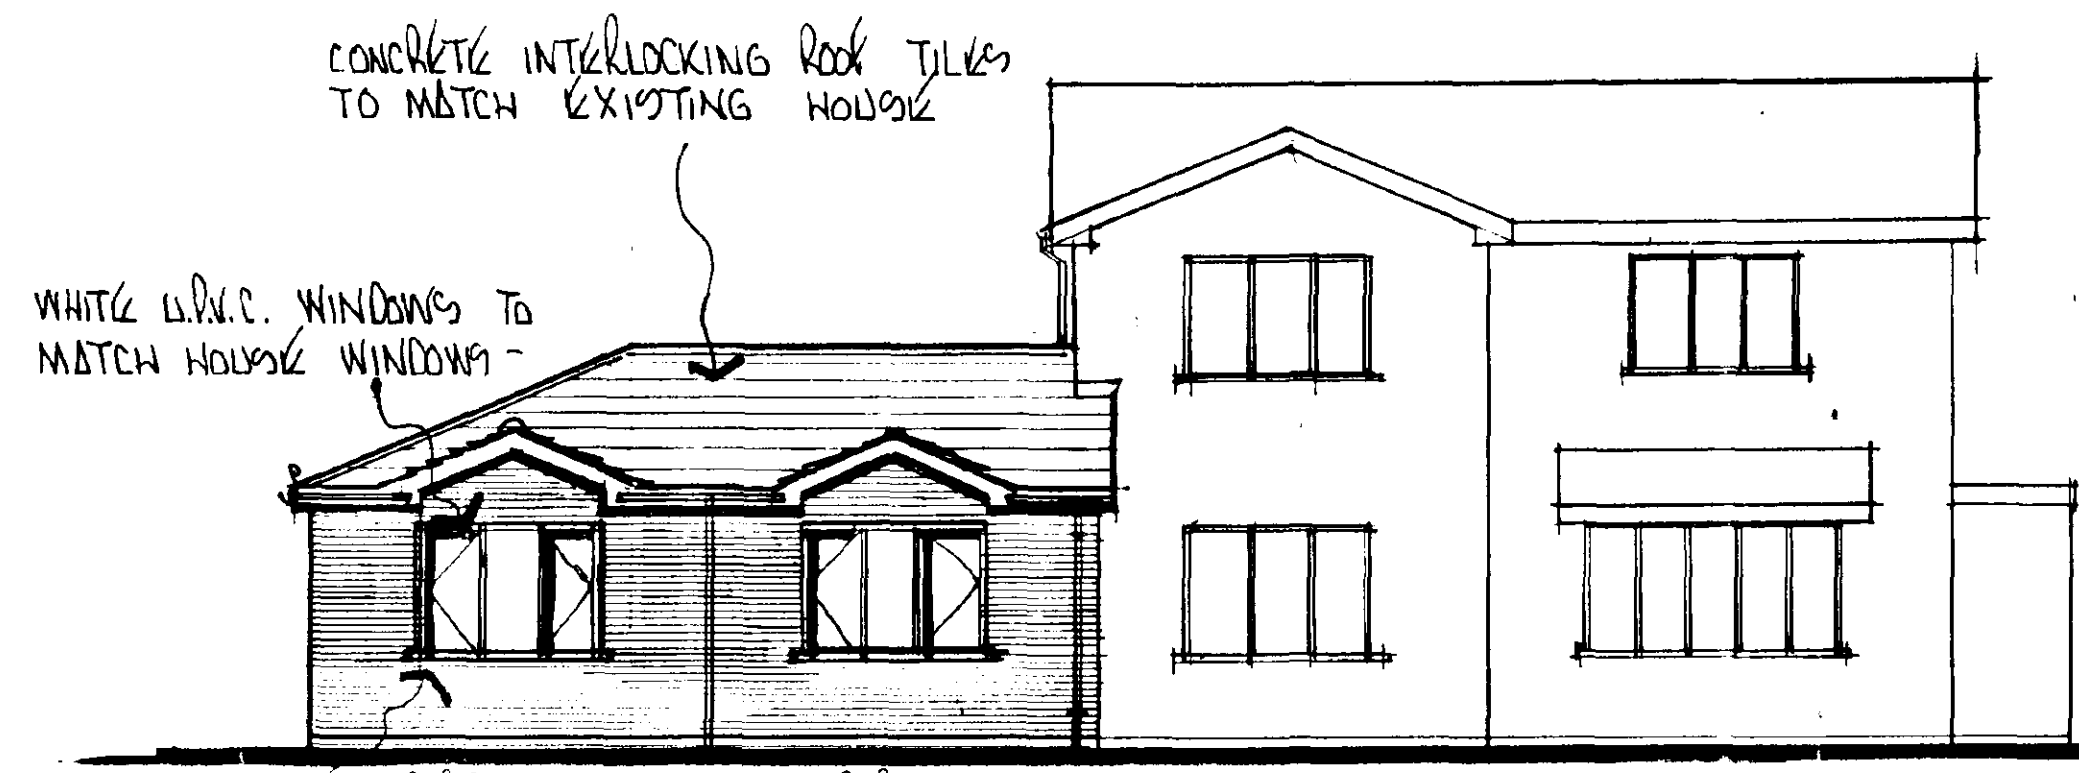


FRONT ELEVATION

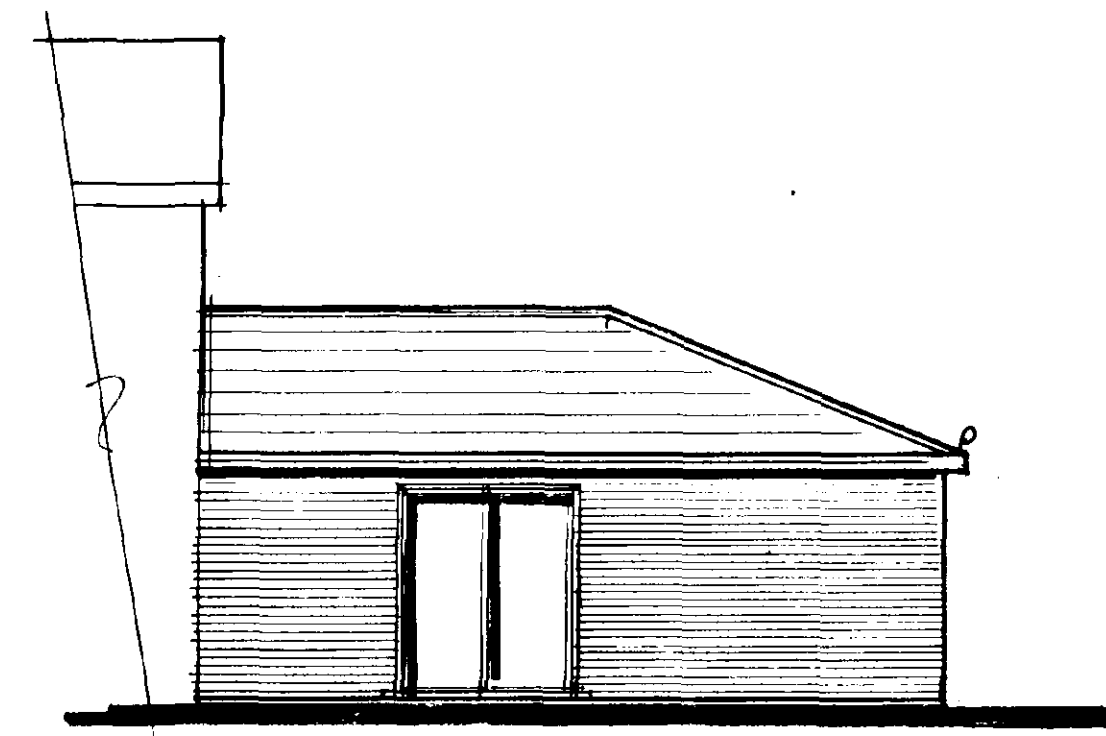

SIDE ELEVATION

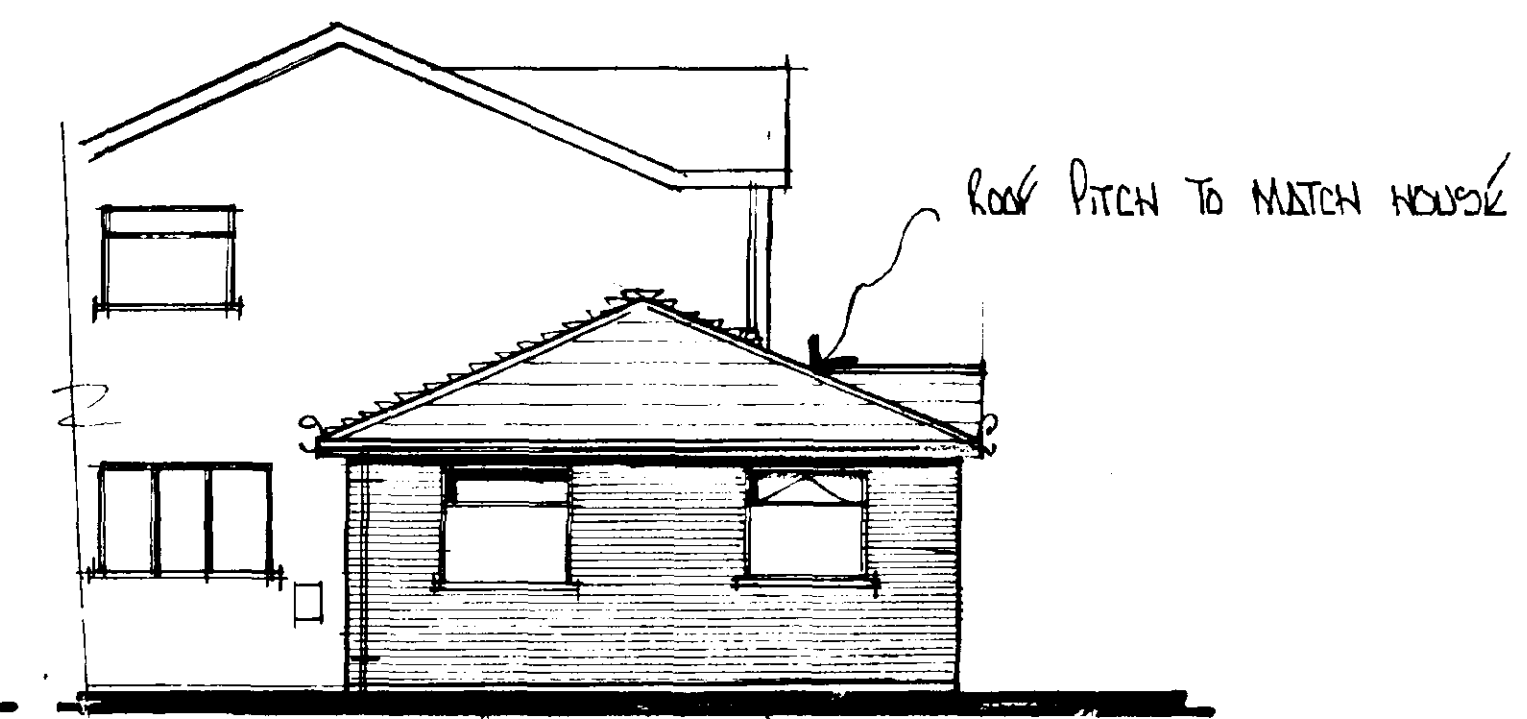


REAR ELEVATION

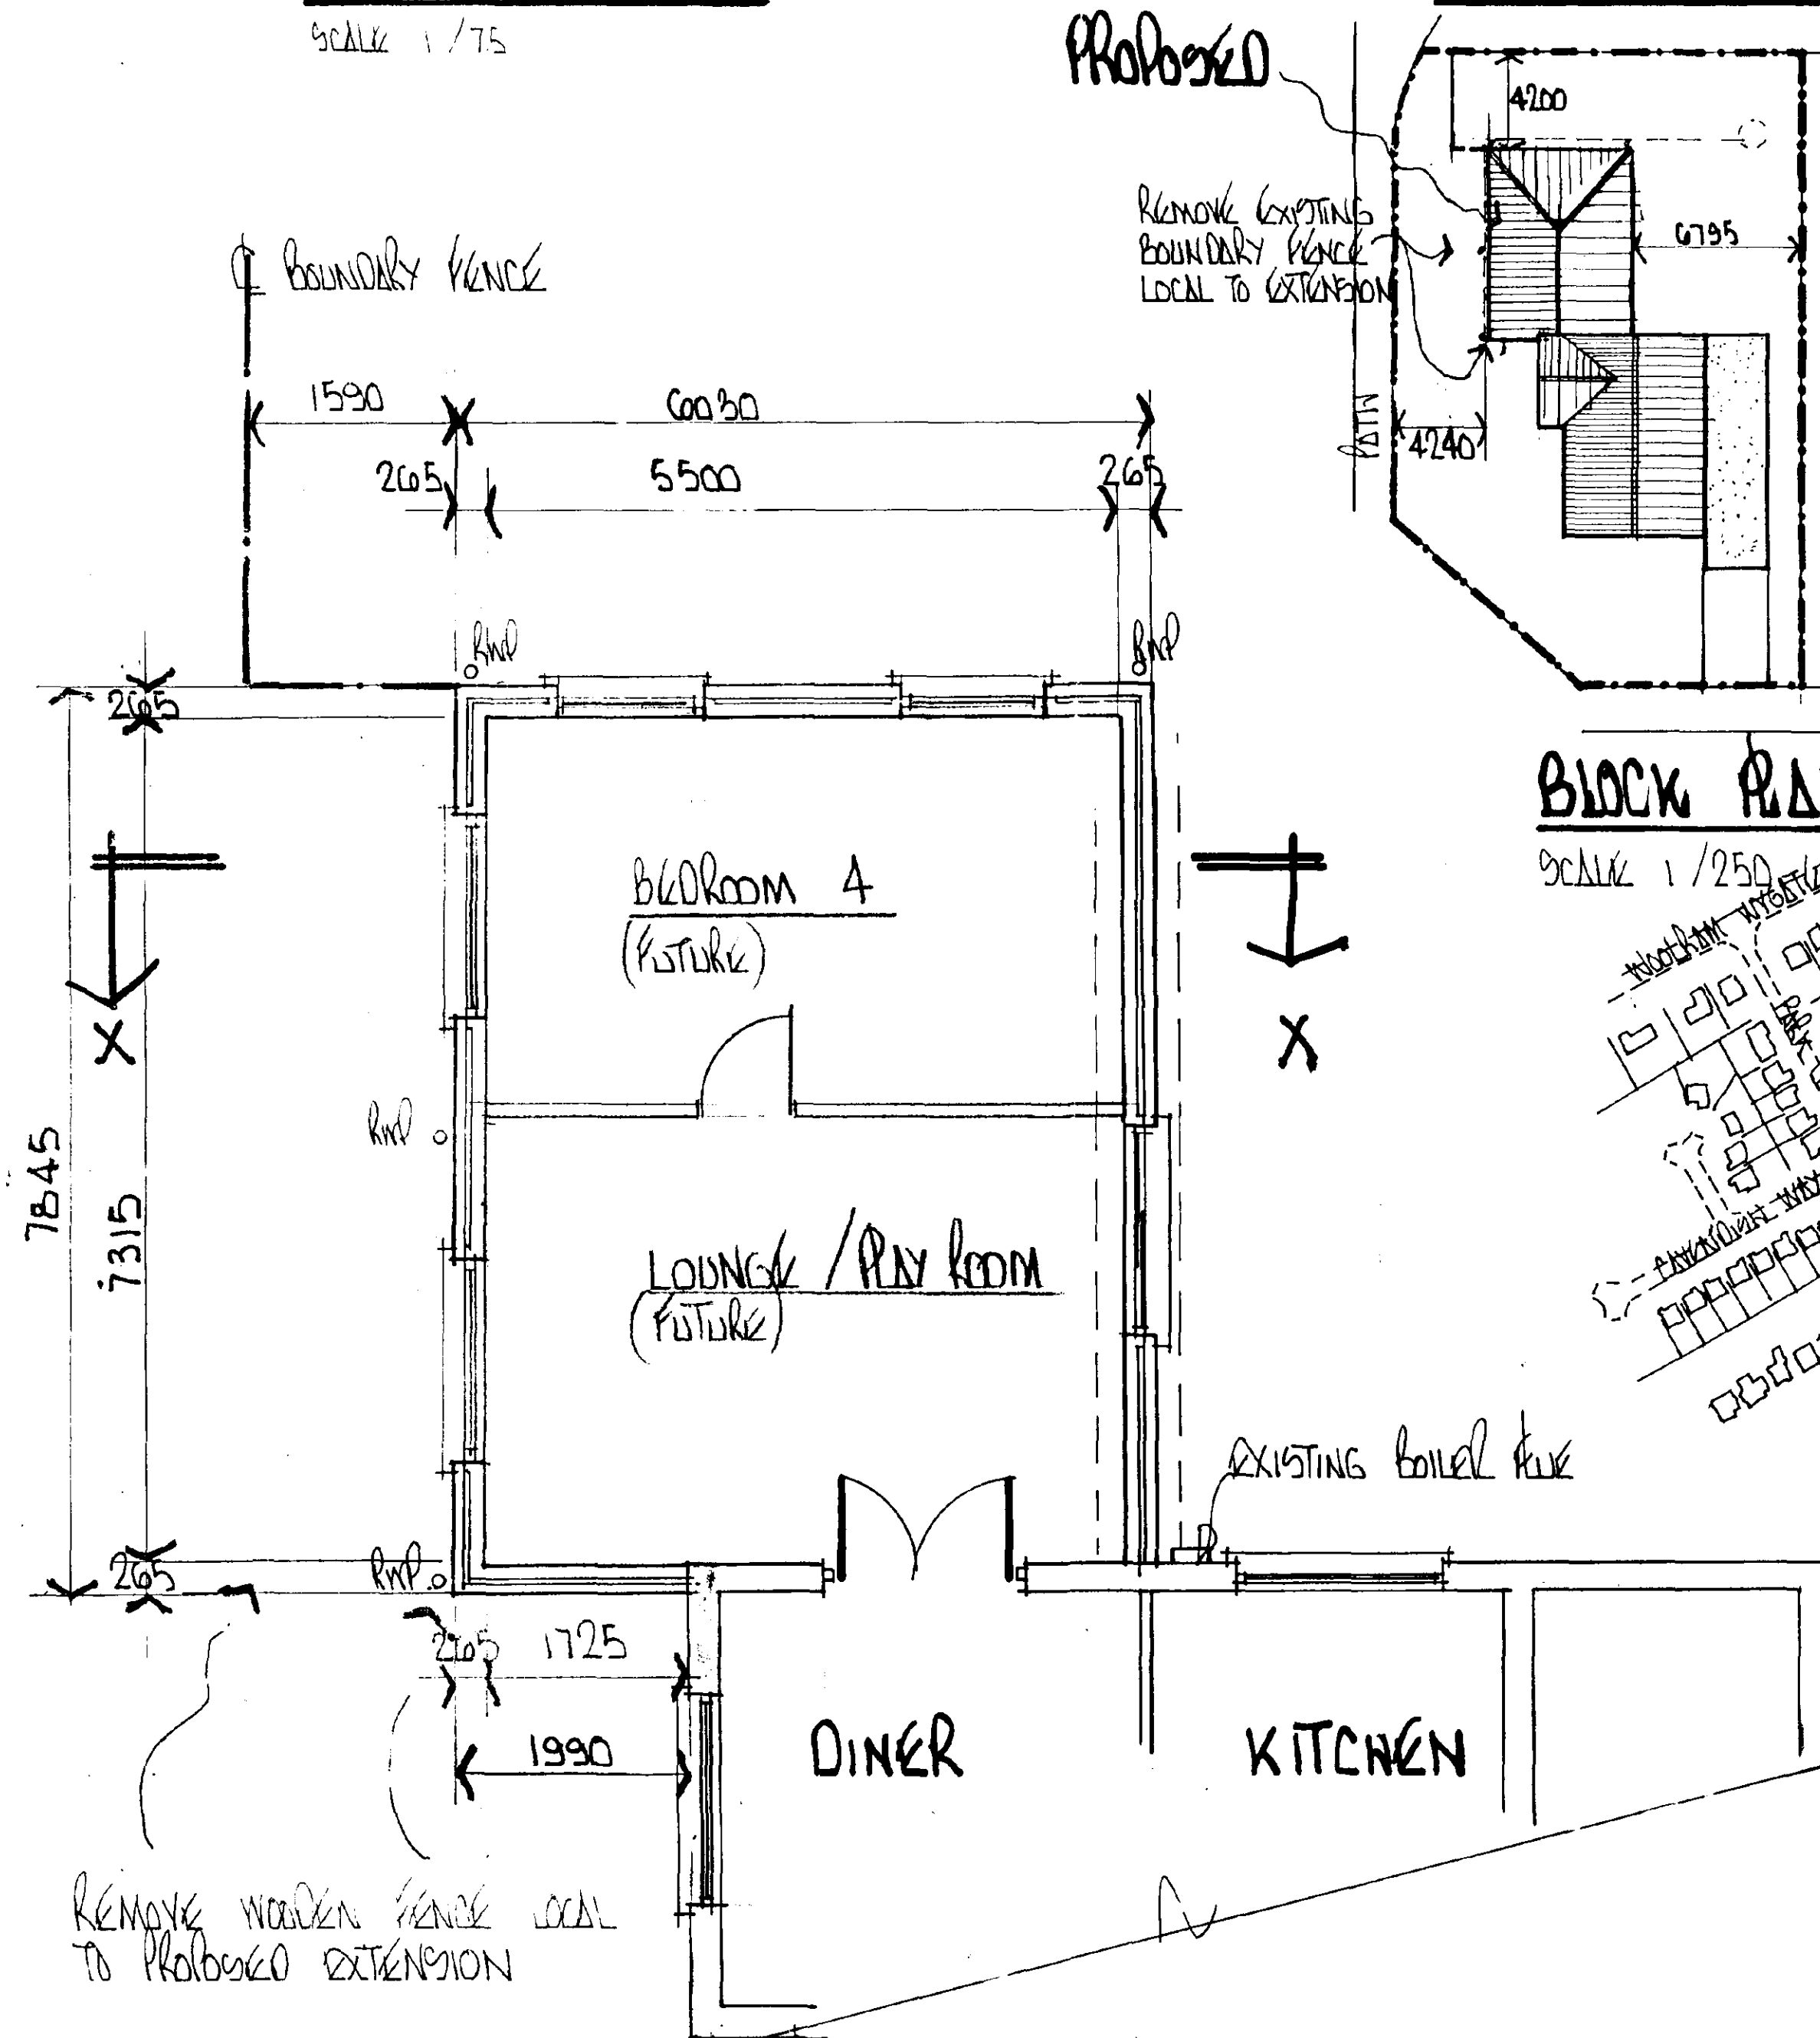

$\phi \Delta N$

SCALE 1/50

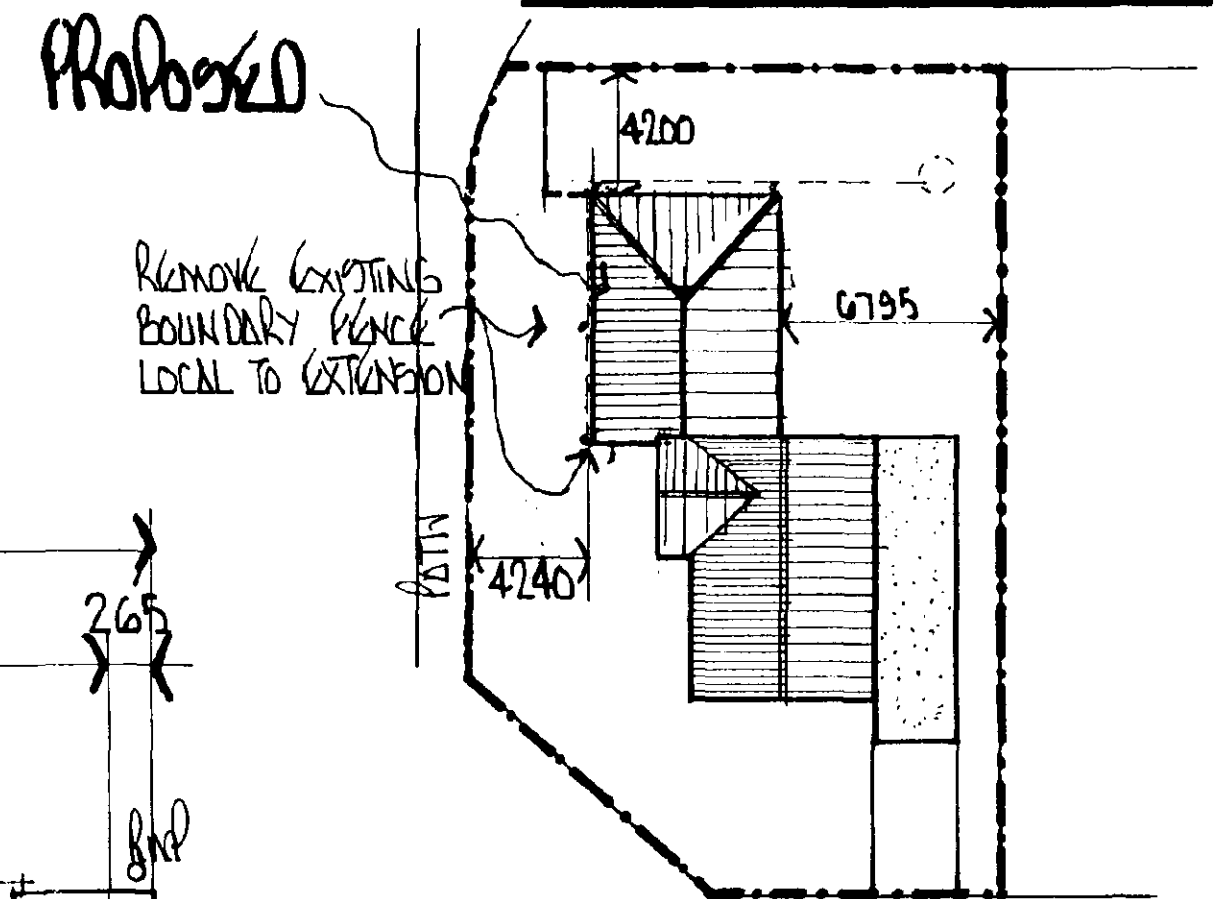


BLOCK PLAN

9C114 1/250



LOCATION PLAN

GCDLK 1/2500

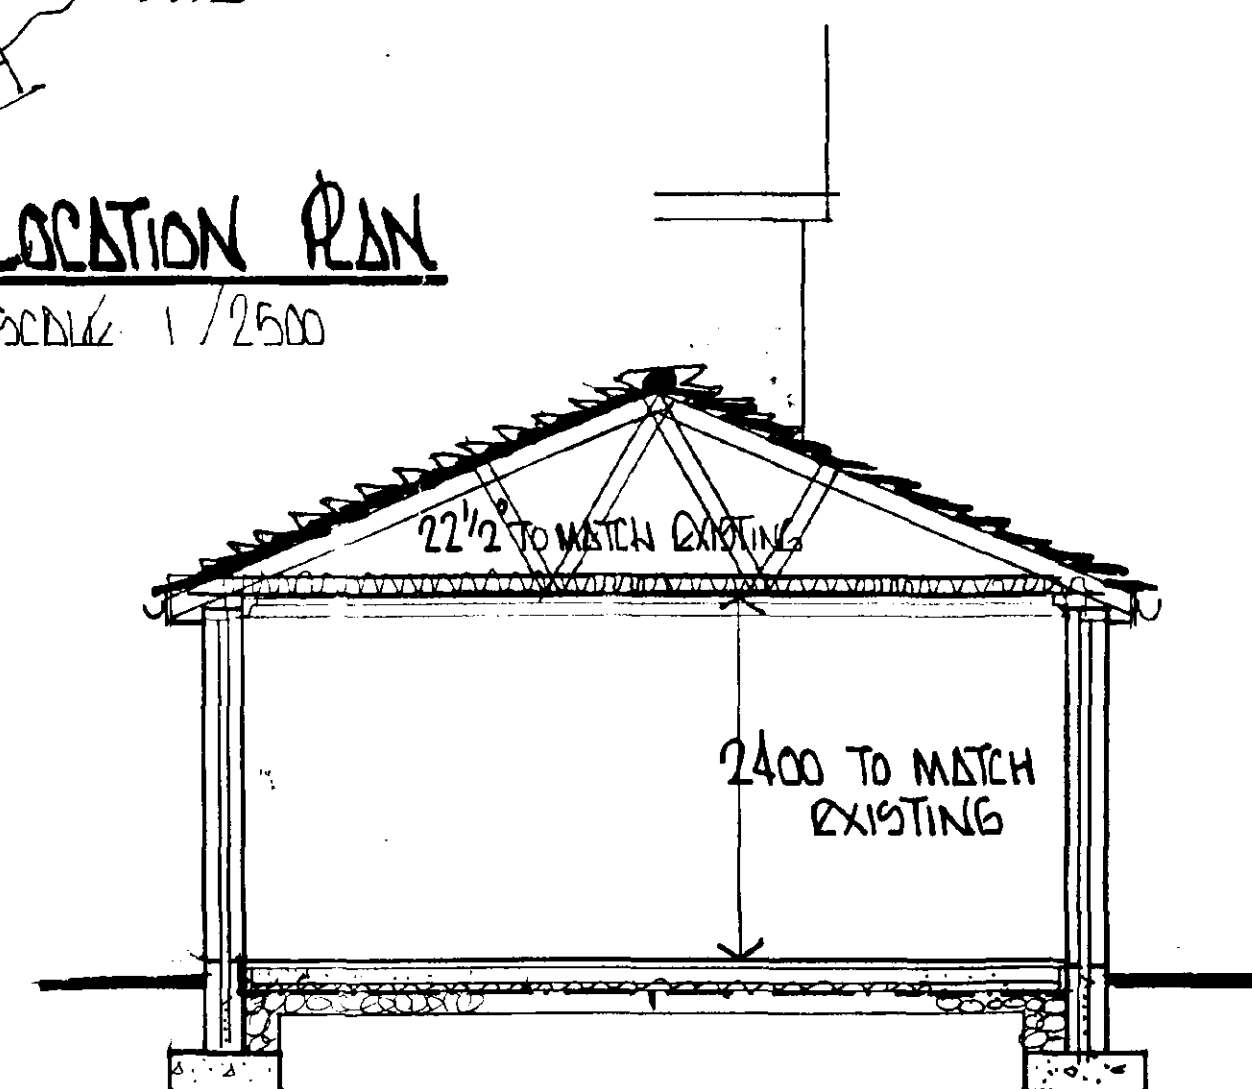

SECTION X-X

DETERMINED
PLAN

0944/96