


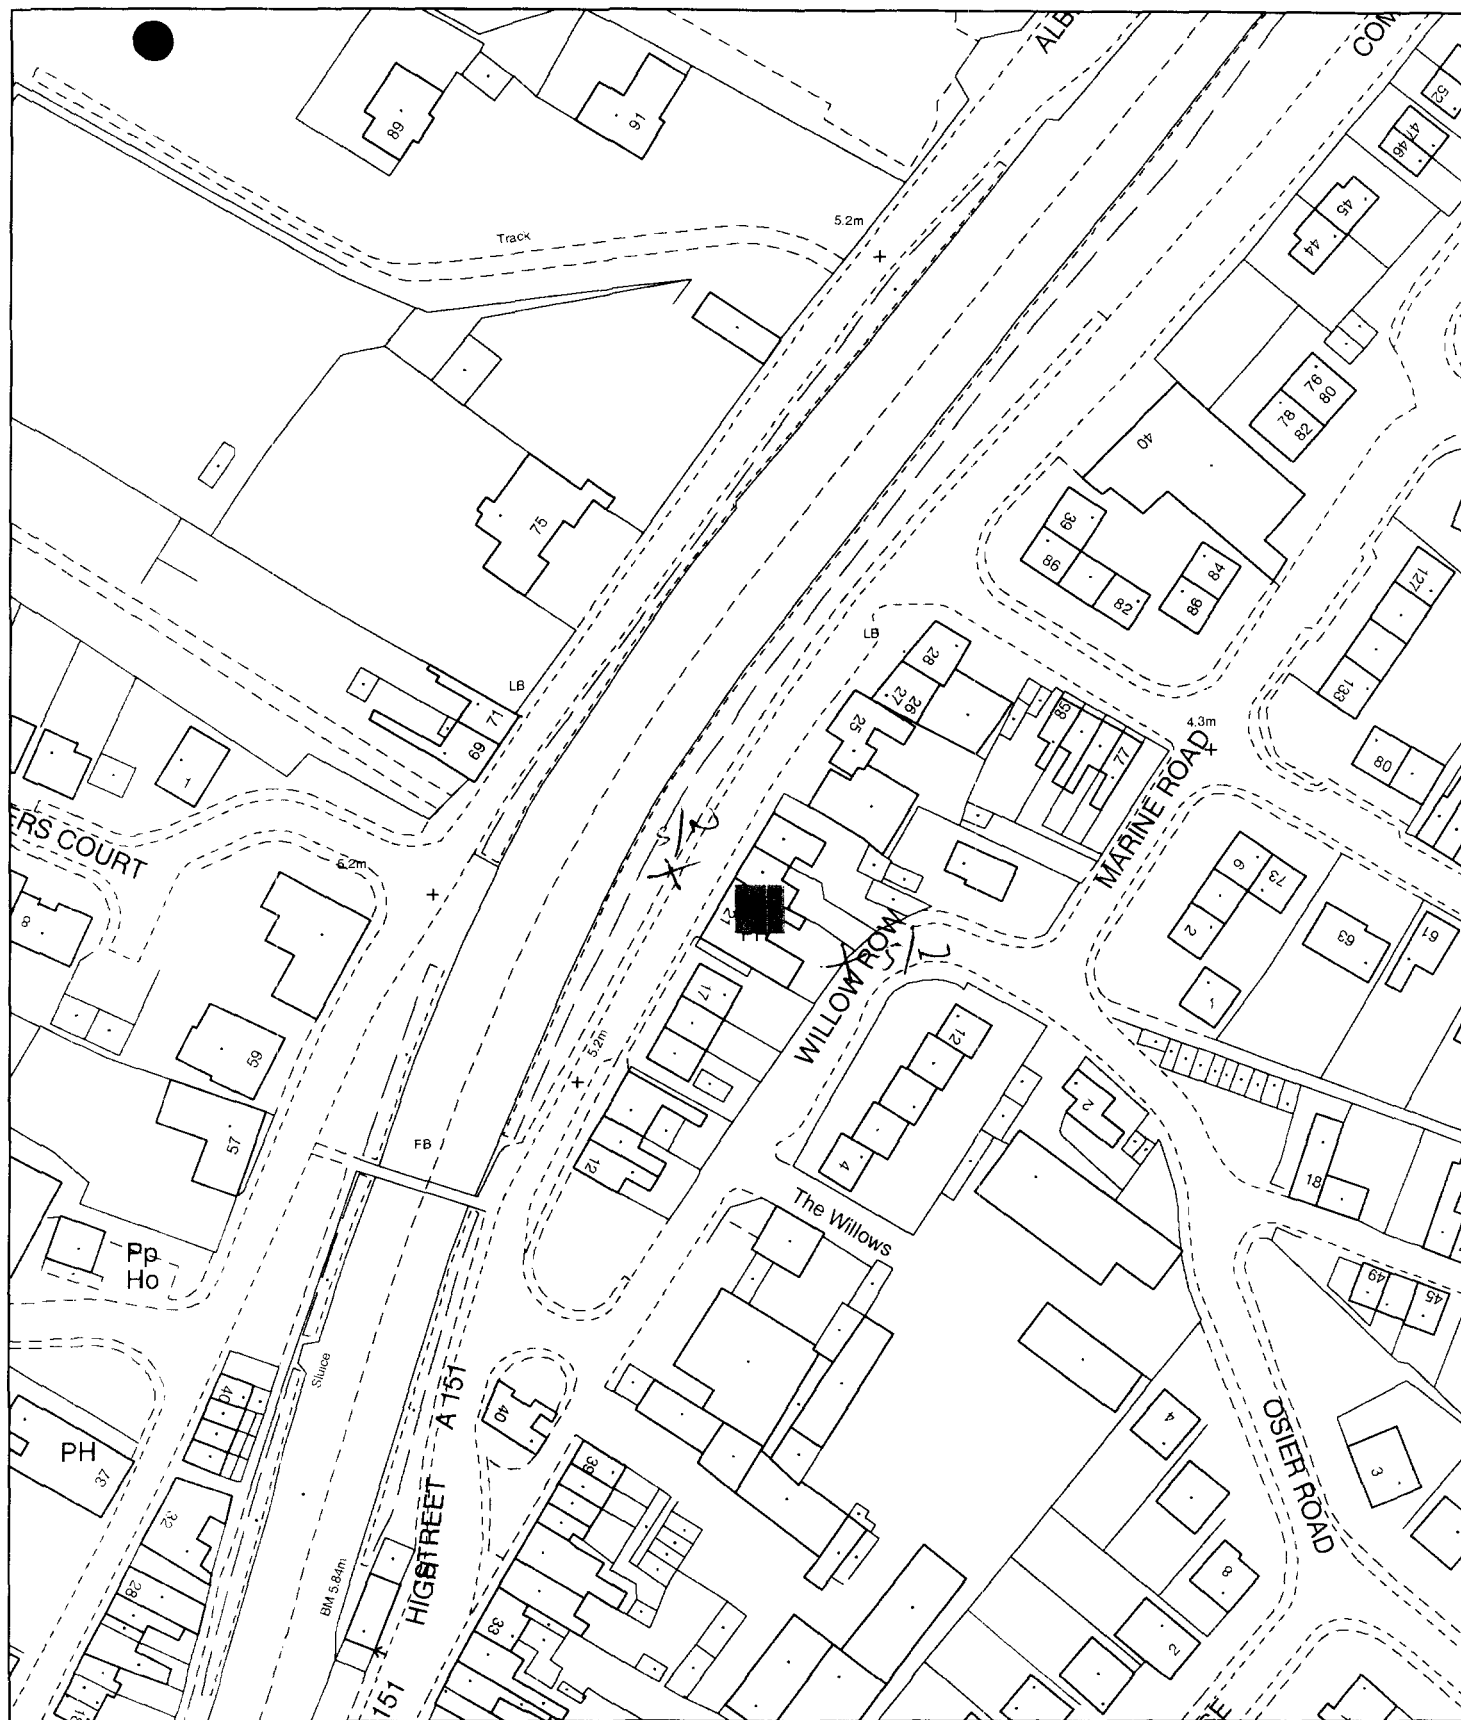

Planning Application Location Plan **Ward Member Notification**

H16/0945/02


Scale: 1:1250

Planning and Development

Council Offices, Priory Road, Spalding, Lincolnshire
 PE11 2XE

PLEASE DO NOT COPY THIS PLAN

This map is reproduced from Ordnance Survey material with permission of Ordnance Survey on behalf of Her Majesty's Stationery Office (c) Crown copyright. Unauthorised reproduction infringes Crown copyright and may lead to prosecution or civil proceedings. South Holland District Council LA079413 2002

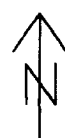


Siteplan®

SHDC
Planning & Environment


15 AUG 2002

1:1250 Scale

0945102

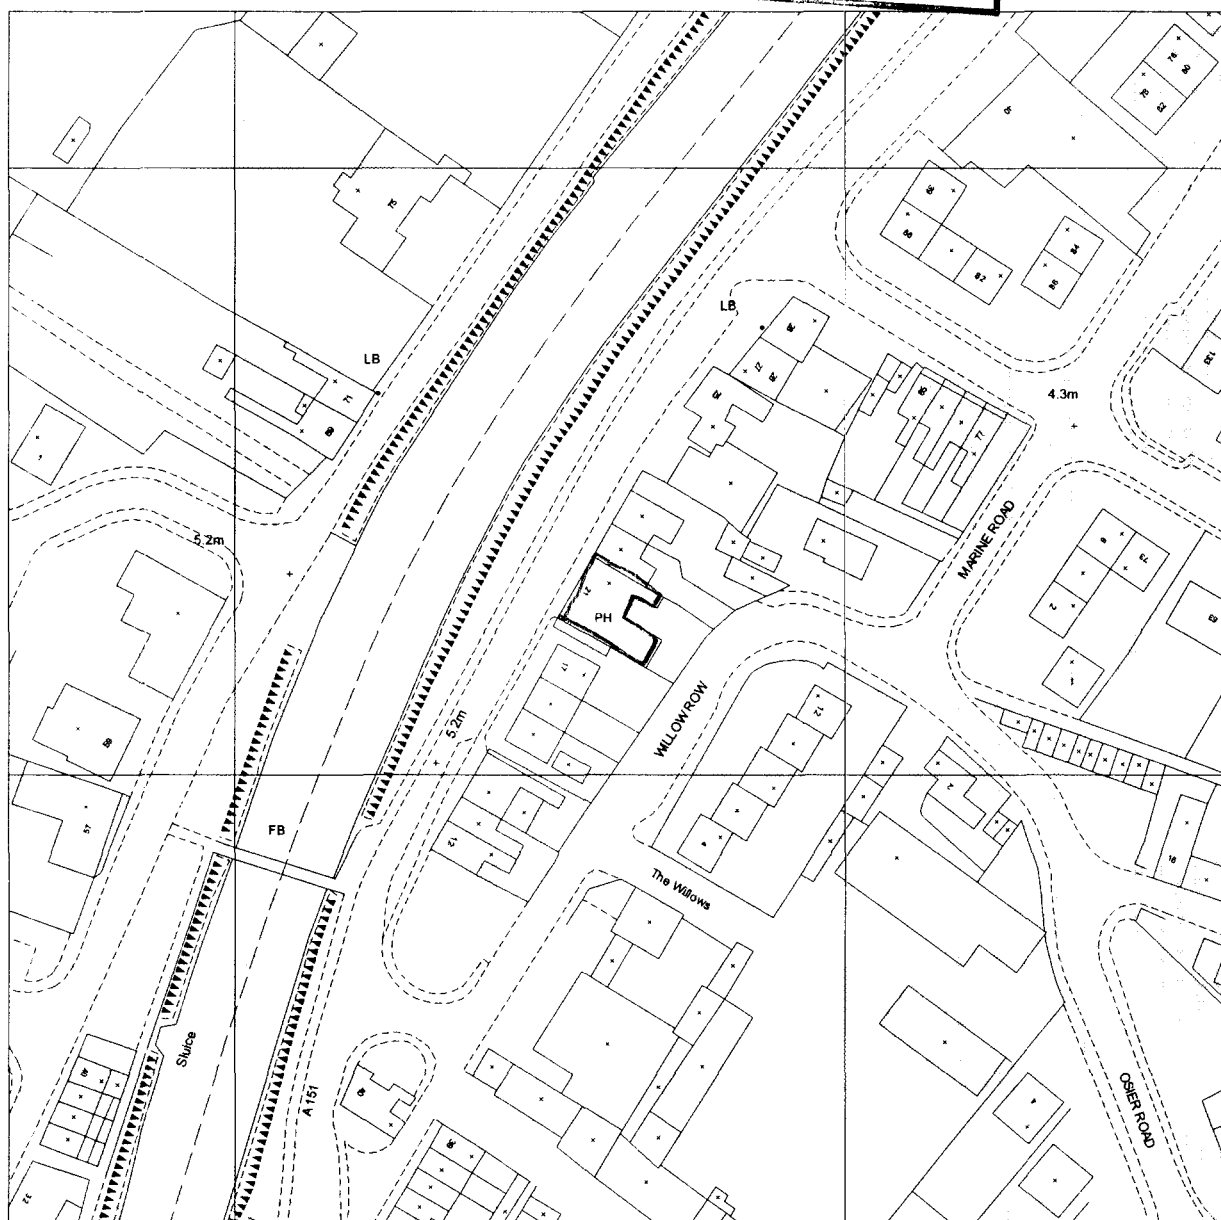

Produced 09 Aug 2002 from Ordnance Survey digital data and incorporating surveyed revision available at this date. © Crown copyright 2002.

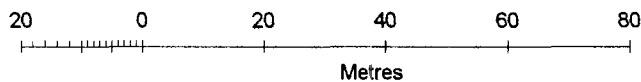

Part or all of this Siteplan is enlarged from mapping produced at one or more of the following scales 1:1250, 1:2500, 1:10000.

Reproduction in whole or in part is prohibited without prior permission of Ordnance Survey.

Ordnance Survey and the OS symbol are registered trade marks and Siteplan a trade mark of Ordnance Survey, the national mapping agency of Great Britain.

THE VINE, COMMERCIAL ROAD, SPALDING
PE11 2HA

DETERMINED
PLAN

Centre coordinates : 525263mE 323126mN

National Grid sheet reference at centre of this Siteplan: TF2523SW.

Supplied by : Trident, Dunstable
Serial Number : 5377