


PROPOSED NEW DRIVE AND GARAGE TO NO1 CASTLEFIELDS, SPALDING PEARLIS

SCALE 1:200 AT A4,
BLOCK PLAN.

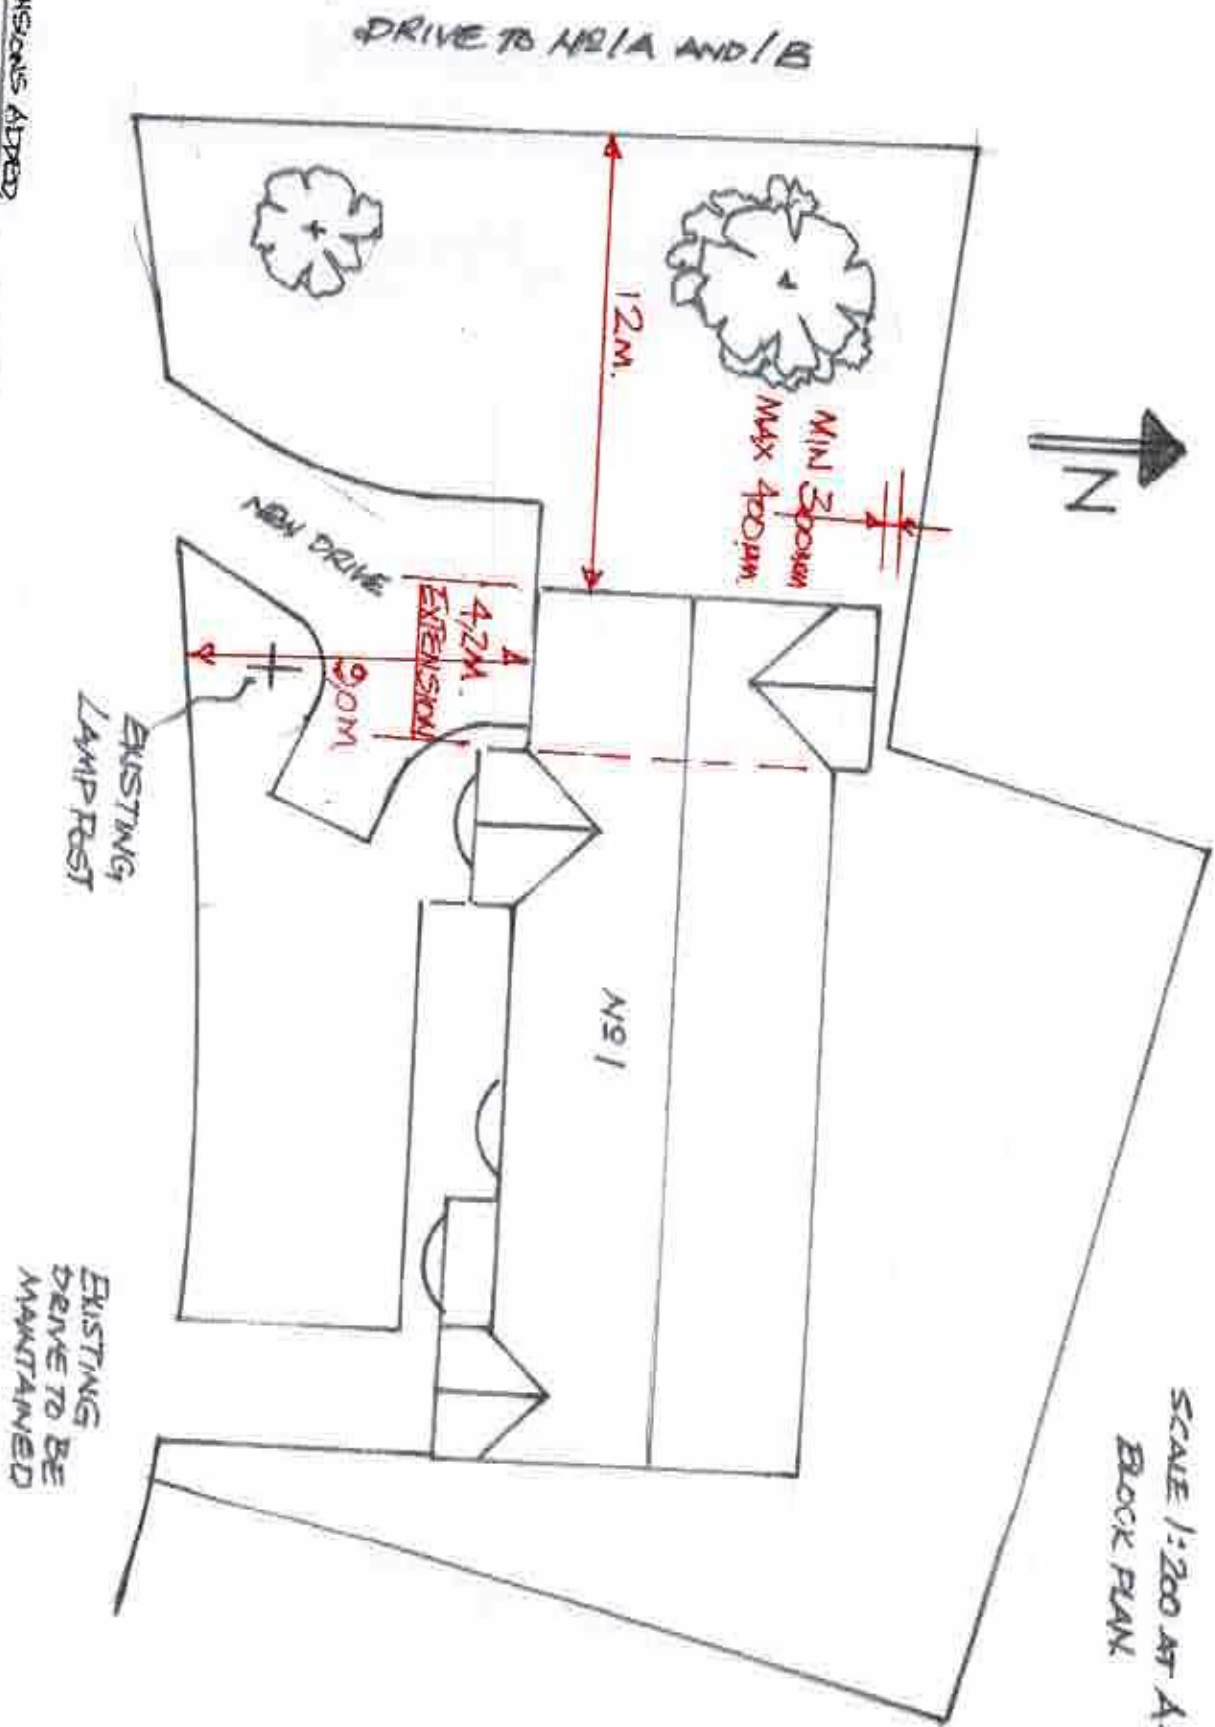

REVISION A. DIMENSIONS ADDED.

DRG NO B13/3A