
Site-centred

SOUTH HOLLAND DC
HOUSING & PLANNING
07 AUG 2001
Ref: 0947/01


**Dalton Warner Davis**
Chartered Surveyors
Commercial Property & Town Planning Consultants
21 Garlick Hill, London. EC4V 2AU
Telephone : 020 7489 0213
Facsimile : 020 7248 4743


| | |
|---|---|
| TITLE | **SPALDING ENERGY PROJECT**<br>**DWD/2544A/1**<br>**RIVERDALE - SITE LOCATION PLAN** |
| ADDRESS | **WEST MARSH ROAD, SPALDING** |
| SCALE **1: 2500** | Based upon the Ordnance Survey Map with the sanction of the controller of her Majesty's Stationery Office Crown Copyright Reserved |
| DATE **July 2001** | |

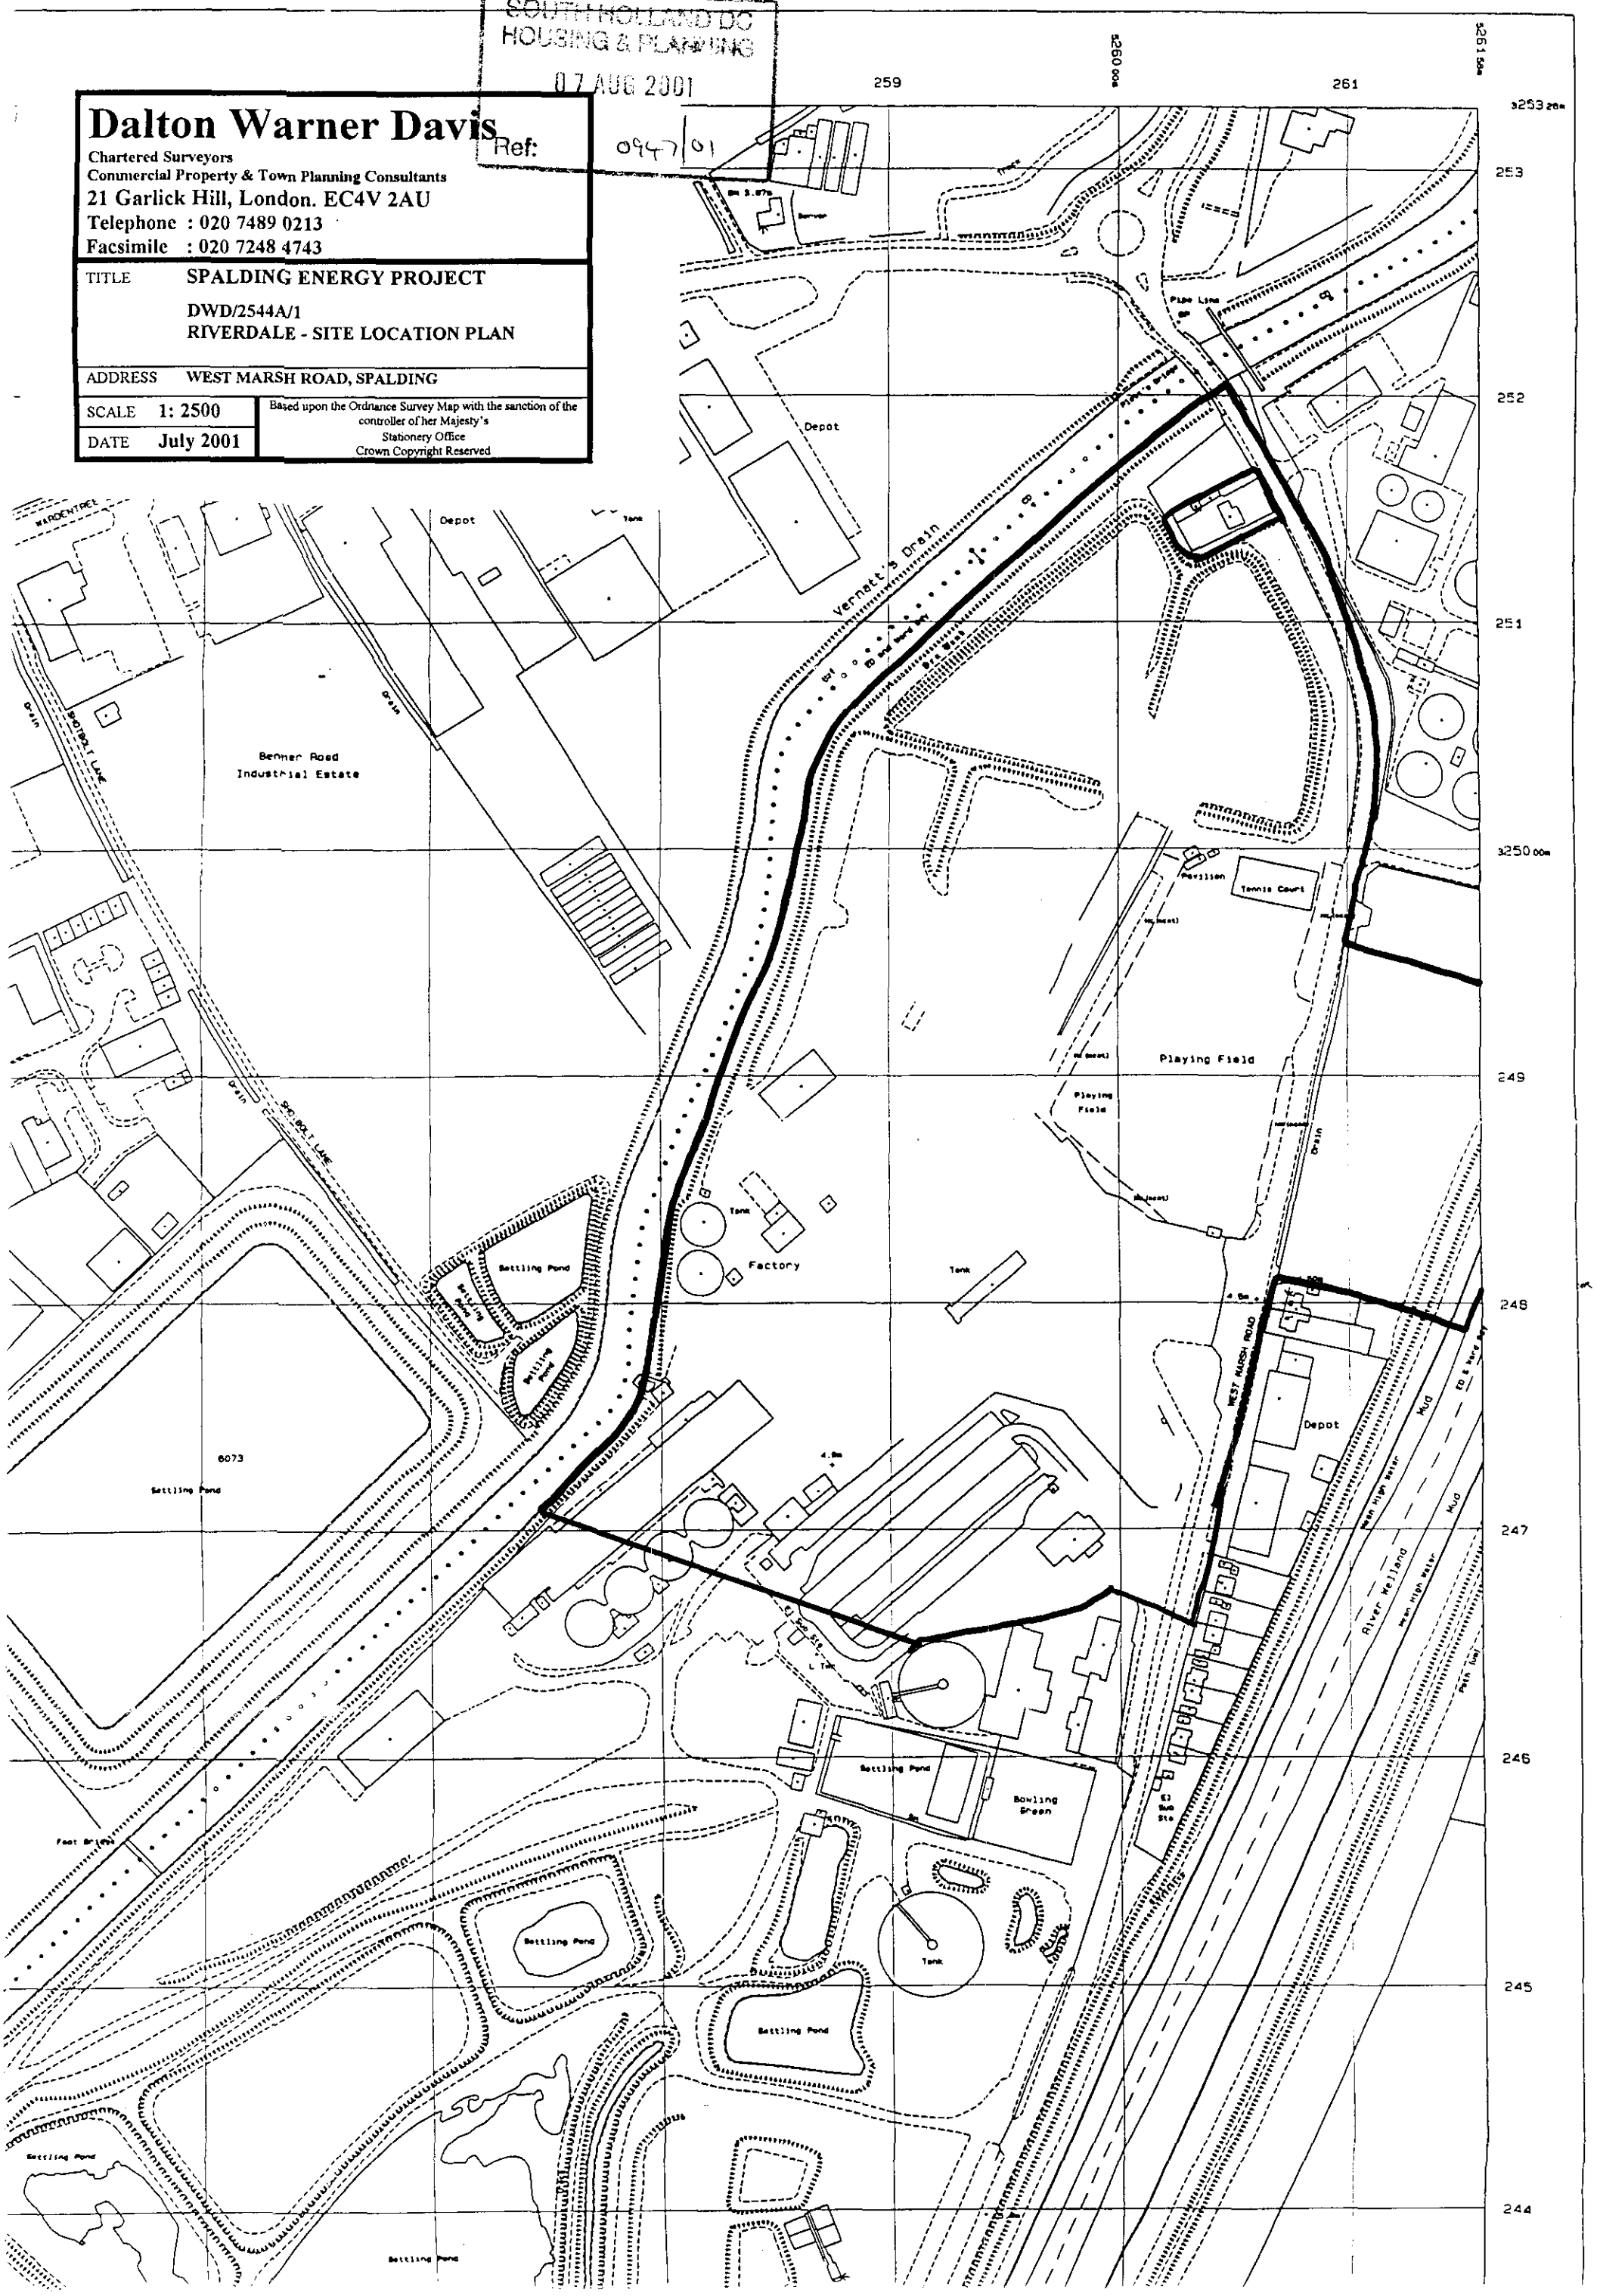

DEREK LOVEJOY PARTNERSHIP


LAND PLANNING AND DESIGN

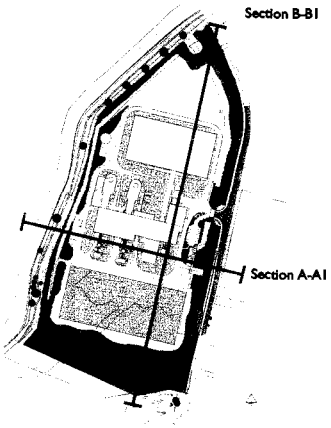

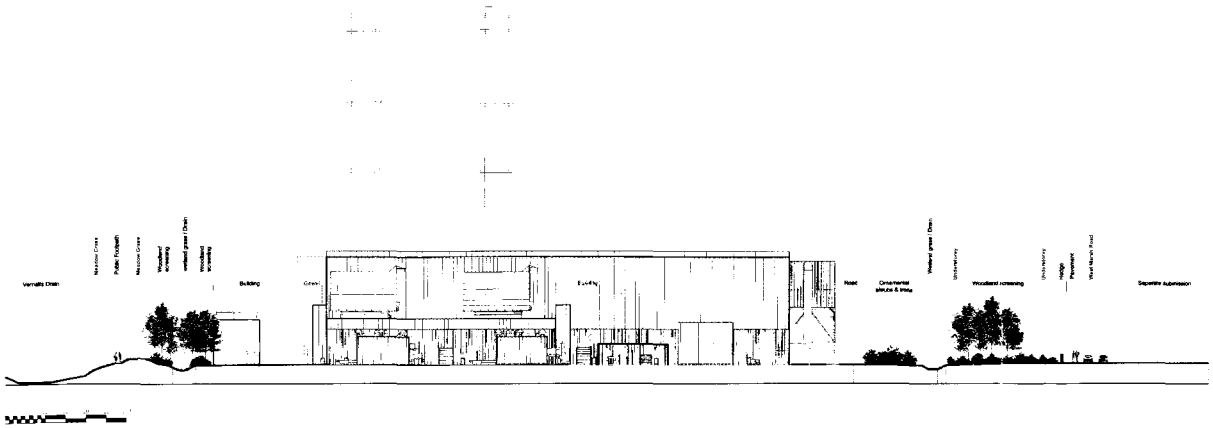Sectional Elevation A-A1

H16/0947/01

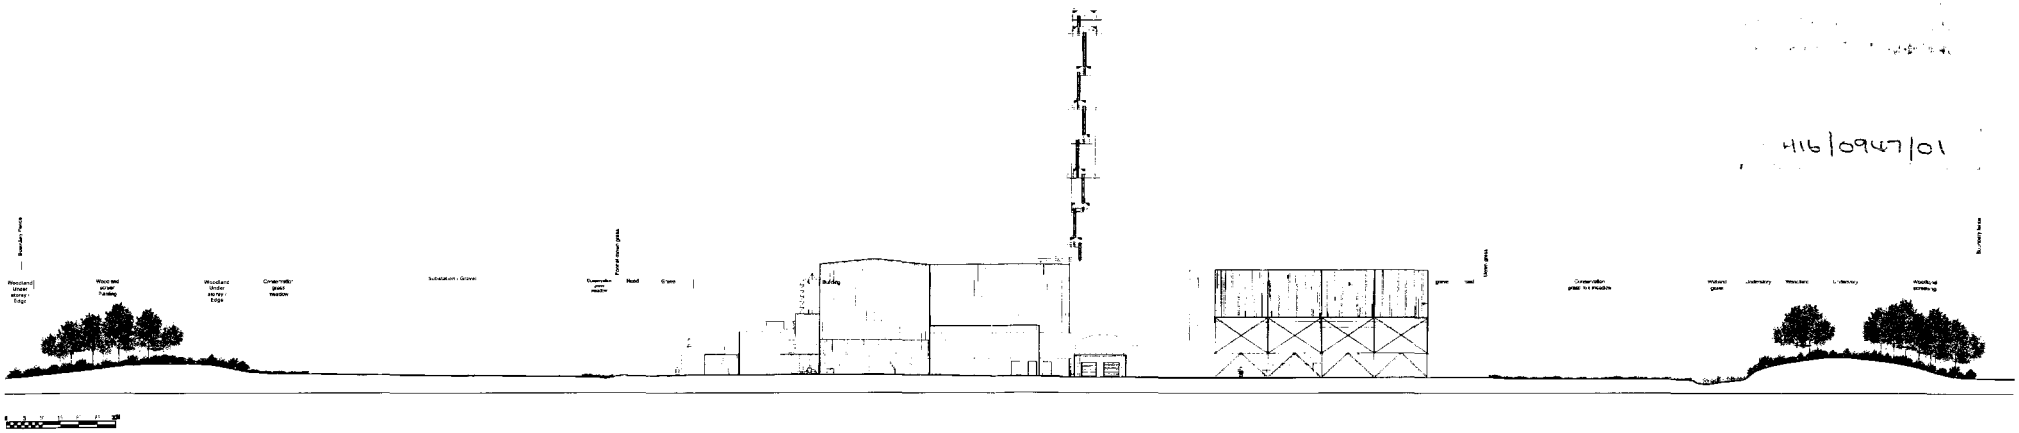

Sectional Elevation B-B1

**Dwg. No. 881/400** **August 2001**

# Intergen (UK) Limited

# Spalding Energy Project

## Landscape Sections

# PLANT SPECIES SCHEDULE

**1A. Woodland/Screen Planting ( Feathered Trees )**

| Individual trees planted as shown on plan. | Girth | Specification |
|---|---|---|
| Quercus robur | 10-12cm | Feathered (RB) |
| Quercus robur | 1.8-2.1m | Feathered (RB) |
| Fraxinus excelsior | 1.8-2.1m | Feathered (BR) |
| Betula pendula | 1.8-2.1m | Feathered (BR) |
| Salix alba | 2.1-2.4m | Feathered (BR) |
| Salix alba Britzensis | 2.1-2.4m | Feathered (BR) |

**1B. Woodland/Screen Planting ( Forestry Transplant )**

| Canopy Species @ 1.5m c/s | % Mix | Height (cm) | Specification | |
|---|---|---|---|---|
| Quercus robur | 30 | 1+1 transplant | 60-90cm | |
| Fraxinus excelsior | 25 | 1+1 transplant | 60-90cm | |
| Betula pendula | | 15 | 60-90cm | 1+1 transplant |
| Pinus sylvestris | | 5 | - | 2L Container |
| Populus tremula | | 15 | 60-90cm | 1+1 transplant |
| Salix alba | | 10 | 60-90cm | 0+1 transplant |

**2. Naturalistic Shrub Edge / Understory**

| Understorey/Edge Species @ 1.0m c/s in Tree tubes/guards | % Mix | Height (cm) | Specification |
|---|---|---|---|
| Acer campestre | 5 | 60-90cm | 1+1 transplant |
| Salix caprea | 15 | 60-90cm | 0+1 transplant |
| Prunus avium | 15 | 60-90cm | 1+1 transplant |
| Malus sylvestris | 10 | 60-90cm | 1+1 transplant |
| Crataegus laevigata | 30 | 40-60cm | 1+1 transplant |
| Ilex aquifolium | 10 | | 2L Container |
| Corylus avellana | 15 | 40-60cm | 1+1 transplant |

**3. Hedgerow Planting**


| Species @ 300mm c/s double row | % Mix | Specification |
|---|---|---|
| Crataegus laevigata | 40 | 1+1 transplant |
| Prunus spinosa | 25 | 1+1 transplant |
| Corylus avellana | 25 | 1+1 transplant |
| Ilex aquifolium | 10 | 2L Container |

**4. Semi Ornamental Planting**

| Tree Species | Size | Specification |
|---|---|---|
| Tilia euchlora | 25-30cm girth | Rootballed |
| Sorbus aria Lutescens | 30-35cm girth | Rootballed |
| Fraxinus excelsior | 25-30cm girth | Rootballed |
| Pinus sylvestris | 2.5-3.5m tall | Container grown |

| Shrub Species | Container Specification Size (litres) | |
|---|---|---|
| Amelanchier canadensis | 3L | 2 per m2 |
| Cornus alba Sibirica | 3L | 2 per m2 |
| Cornus stol Flaviramea | 3L | 2 per m2 |
| Cotoneaster lacteus | 2L | 2 per m2 |
| Cotoneaster Corral Beauty | 3L | 3 per m2 |
| Cytisus praecox Albus | 2L | 3 per m2 |
| Escallonia Donard Seedling | 3L | 3 per m2 |
| Hedera Green Ripple | 2L | 4 per m2 |
| Pinus mugo pumilio | 3L | 3 per m2 |
| Potentilla Red Ace | 3L | 4 per m2 |
| Prunus Kojo No Mai | 3L | 3 per m2 |
| Pyracantha Red Cushion | 2L | 3 per m2 |
| Spiraea arguta | 3L | 3 per m2 |

Note : All plants to be supplied by approved nursery and installed by suitably qualified landscape contractor

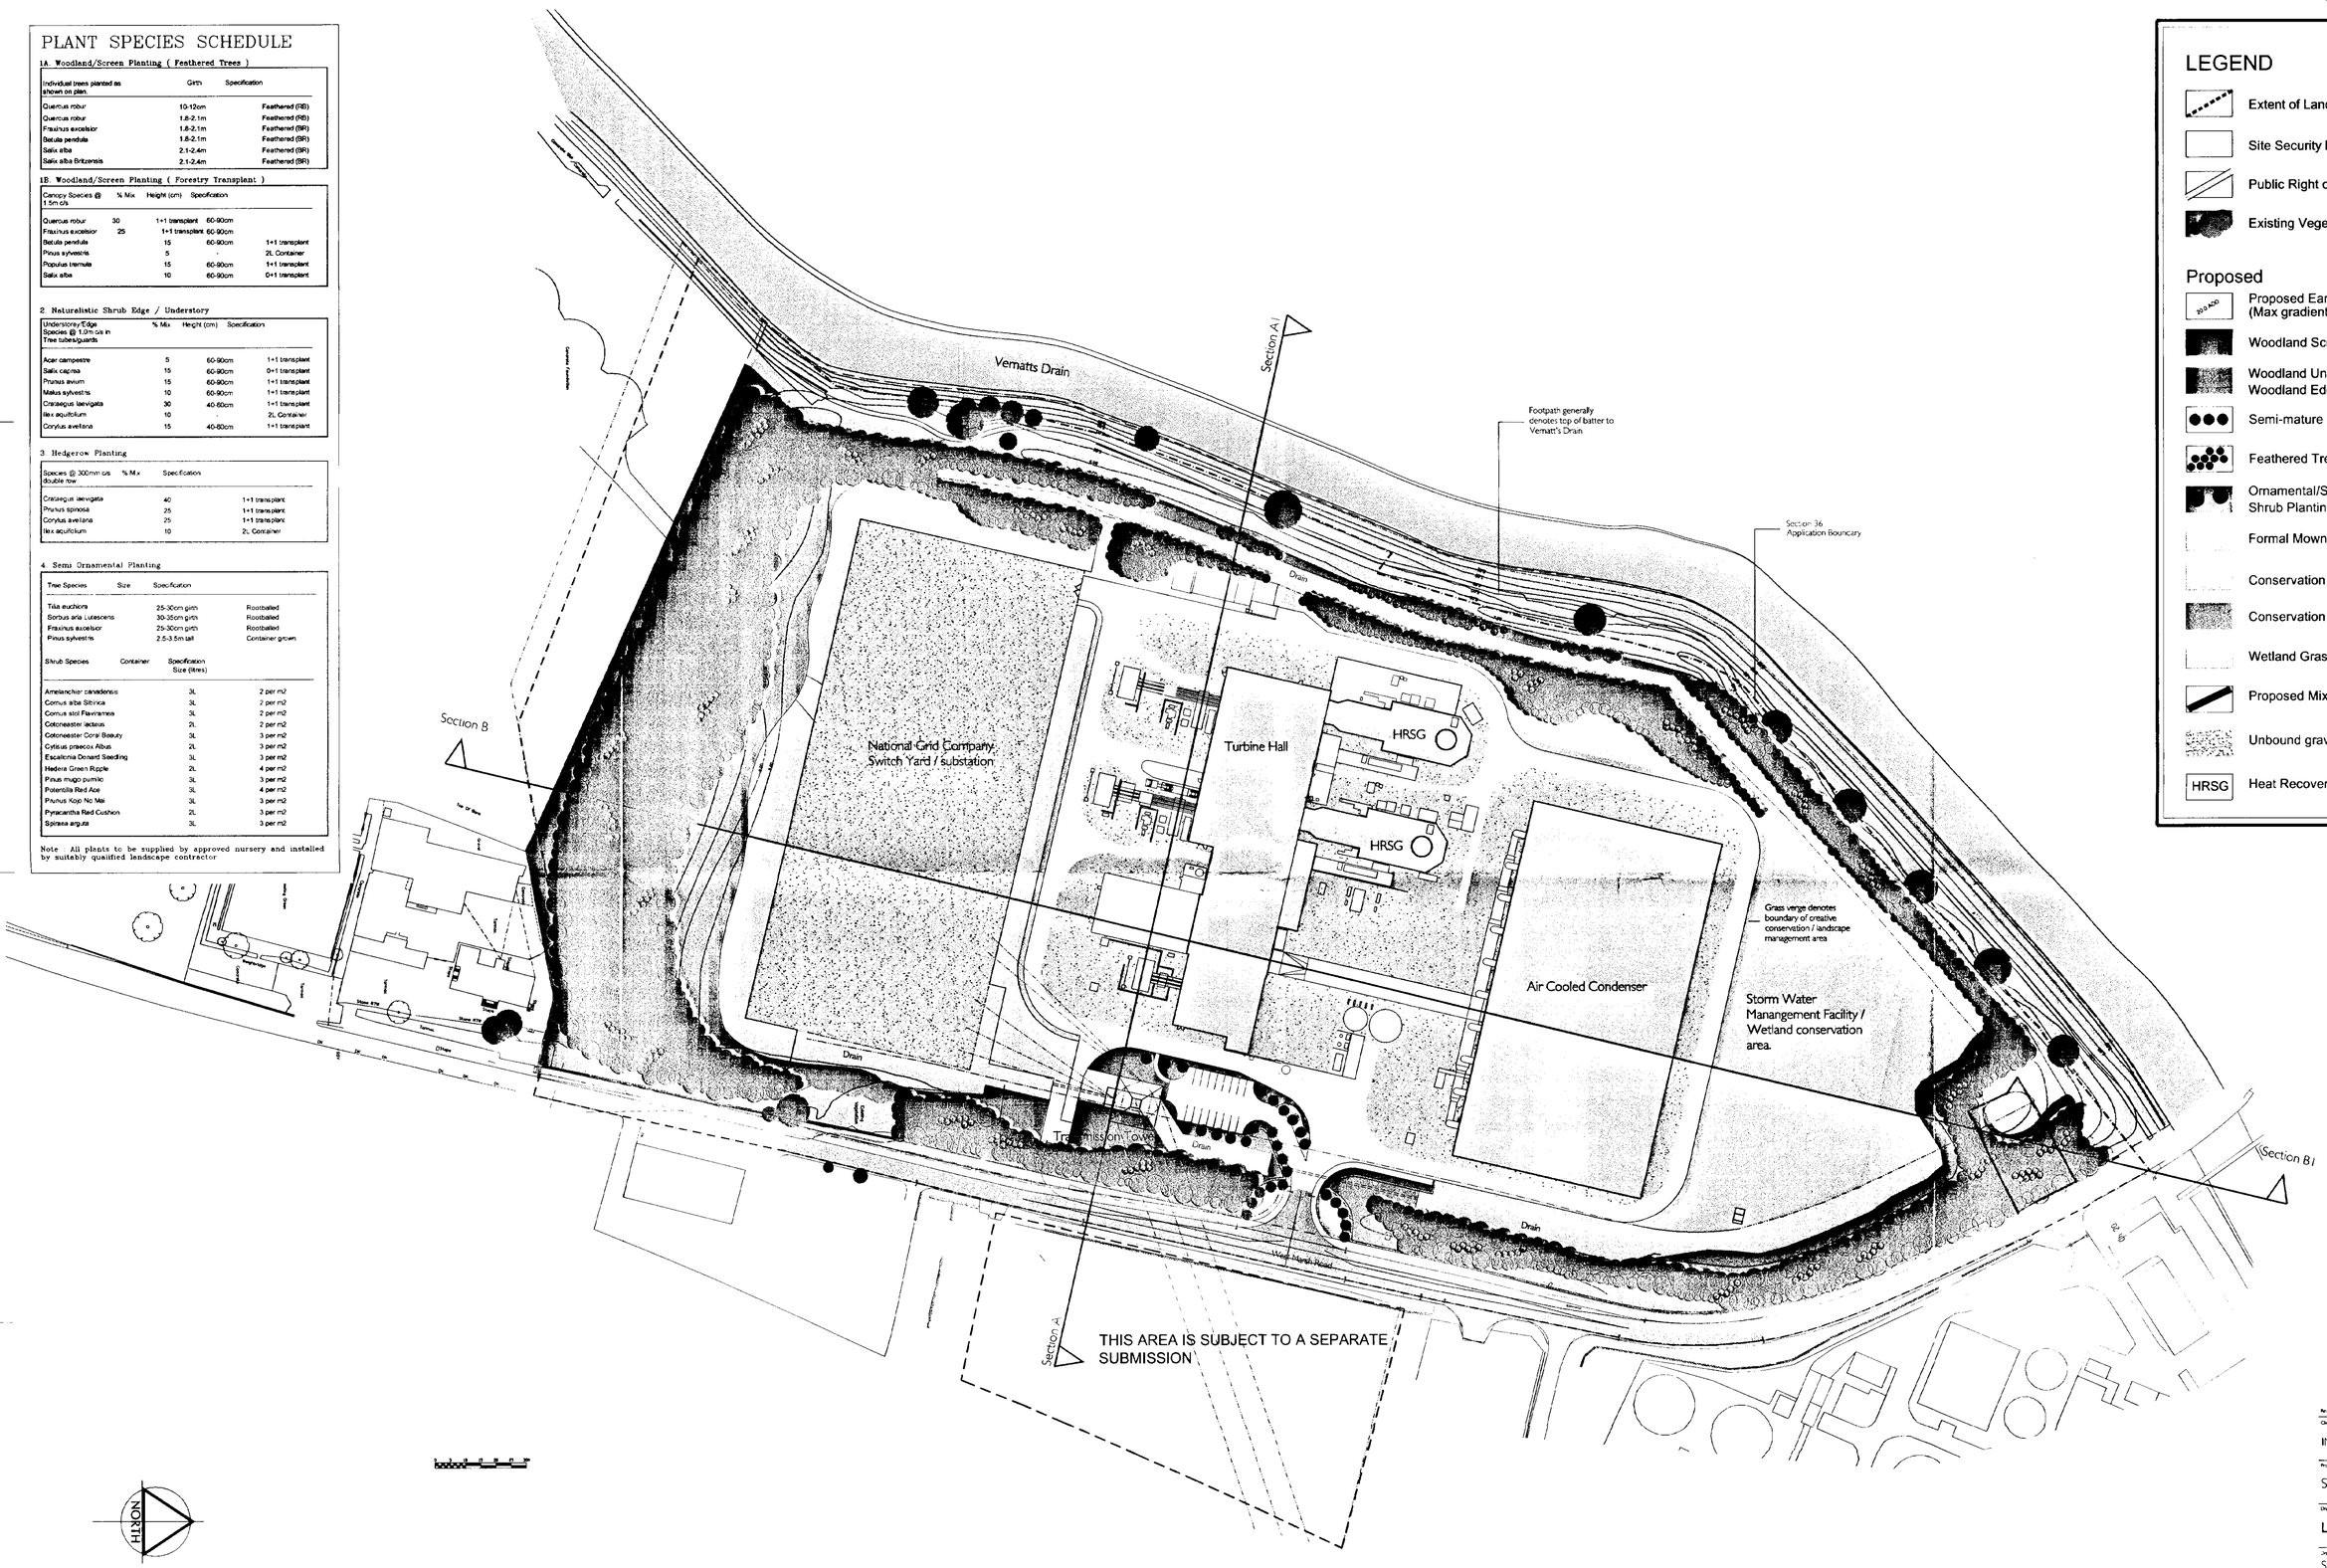


## LEGEND

- Extent of Landscape Proposals
- Site Security Fence
- Public Right of Way (retained)
- Existing Vegetation (retained)

### Proposed

- Proposed Earth Modelling (Max gradient 1 in 3)
- Woodland Screen Planting
- Woodland Understorey/ Woodland Edge Planting
- Semi-mature Tree Planting
- Feathered Tree Planting
- Ornamental/Semi-ornamental Shrub Planting & Trees
- Formal Mown Grass
- Conservation Grass Mix - Meadow
- Conservation Grass Mix - Mown
- Wetland Grass Mix
- Proposed Mixed Hedgerow
- Unbound gravel
- HRSG — Heat Recovery Steam Generator

Illustrative plan

SOUTH [illegible] HOUSING [illegible]
07 AUG 2001
Ref: 0947/01

Client: INTERGEN (UK) LTD.

Project: SPALDING ENERGY PROJECT

Drawing title: **Landscape Masterplan**

Drawing status: Section 36 Conditions 30-32

| Scale | Date | Drawn |
|---|---|---|
| 1:1000 @ A1 | July 01 | RDJ |
| **Drawing No** | **Checked** | **Approved** |
| **E881-300** | LT | |

Job number file

DEREK TOVEY JOY PARTNERSHIP
LAND PLANNING AND DESIGN
5 Coates Crescent Edinburgh EH3 7AL Tel 0131 226 3939 Fax 0131 220 3934
Edinburgh London Birmingham