DIMENSIONS

Do not scale from this drawing.

All dimensions are to be checked on site by the builder who shall take responsibility for measurements for construction and ordering purposes from commencement of site works.

Whilst every effort is made to ensure accuracy in dimensioning, measurements should be carefully checked to ensure compatibility with existing structures and features.




©Crown Copyright. All rights reserved. Licence no. 100019980

LOCATION PLAN 1:1250



BLOCK PLAN 1:500

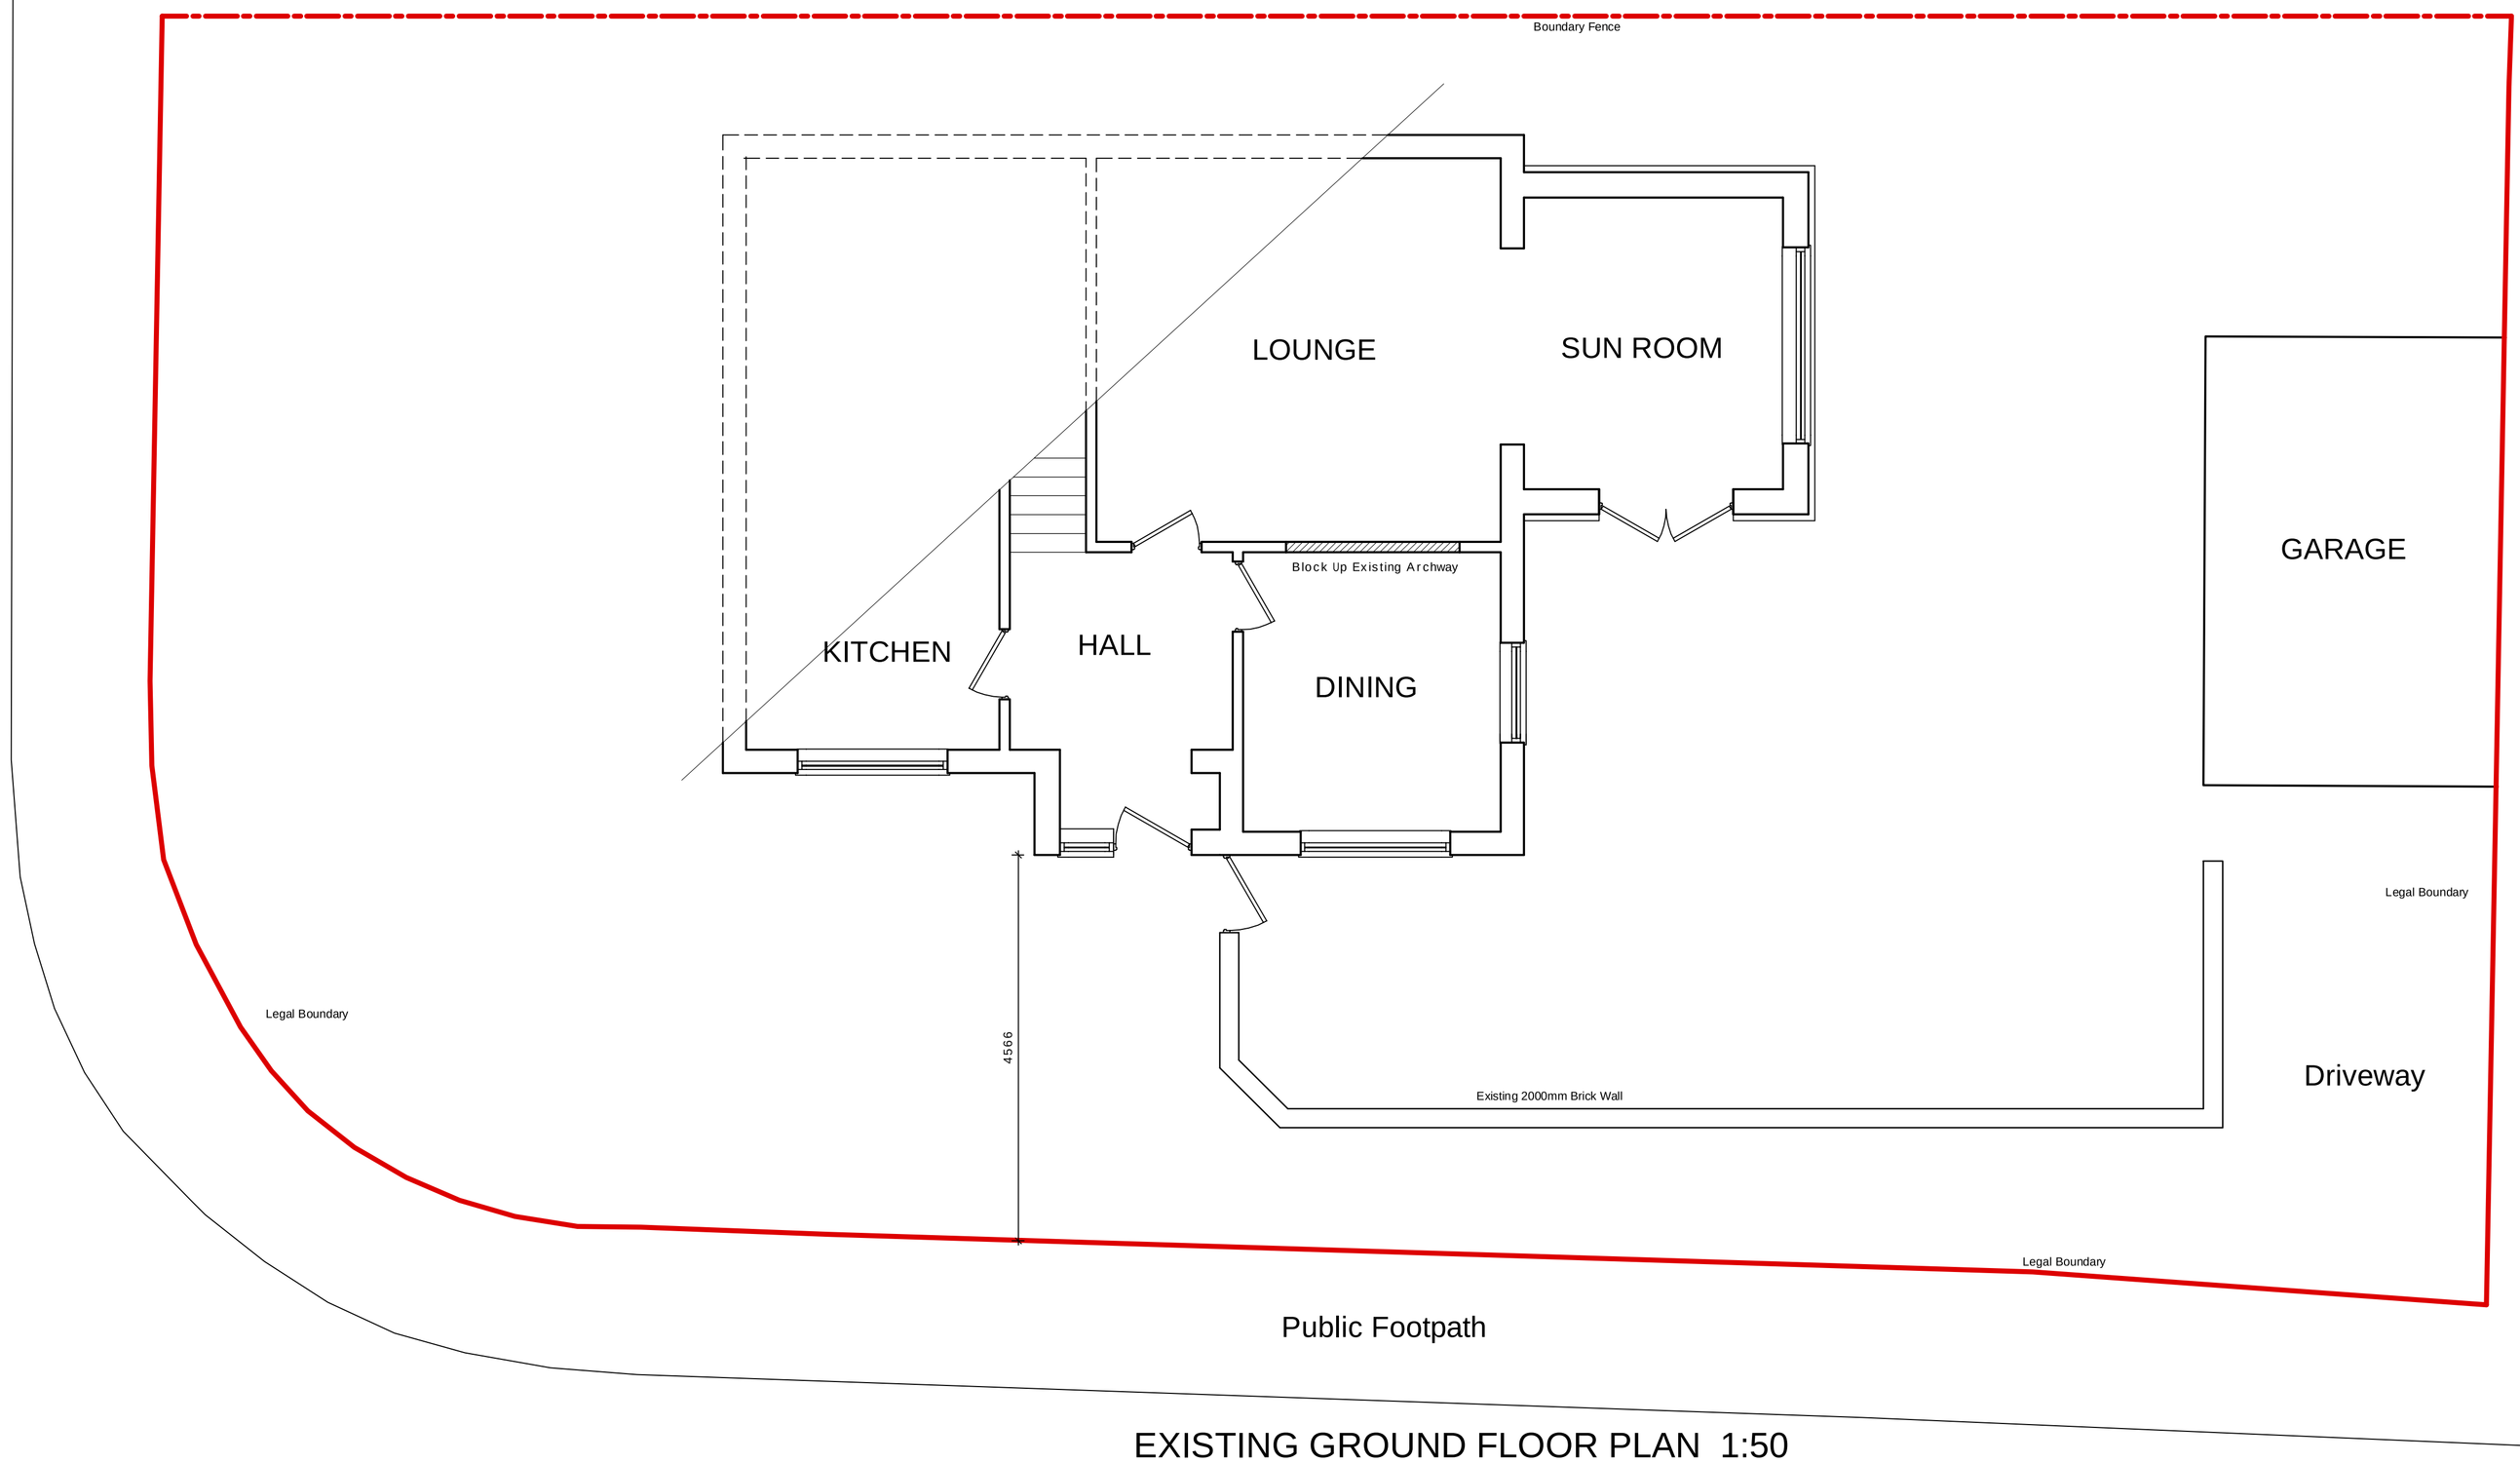

EXISTING GROUND FLOOR PLAN 1:50

Revisions

Client
MR & MRS S SMITH

Project
PROPOSED NEW 2M HIGH FENCE

ADDRESS
1 AMSTEL CLOSE
SPALDING
LINCS
PE11 3HB

Drawing
EXISTING PLAN
LOCATION PLAN
BLOCK PLAN

Scale
AS NOTED

JULY 2016

Original Sheet Size
A1