
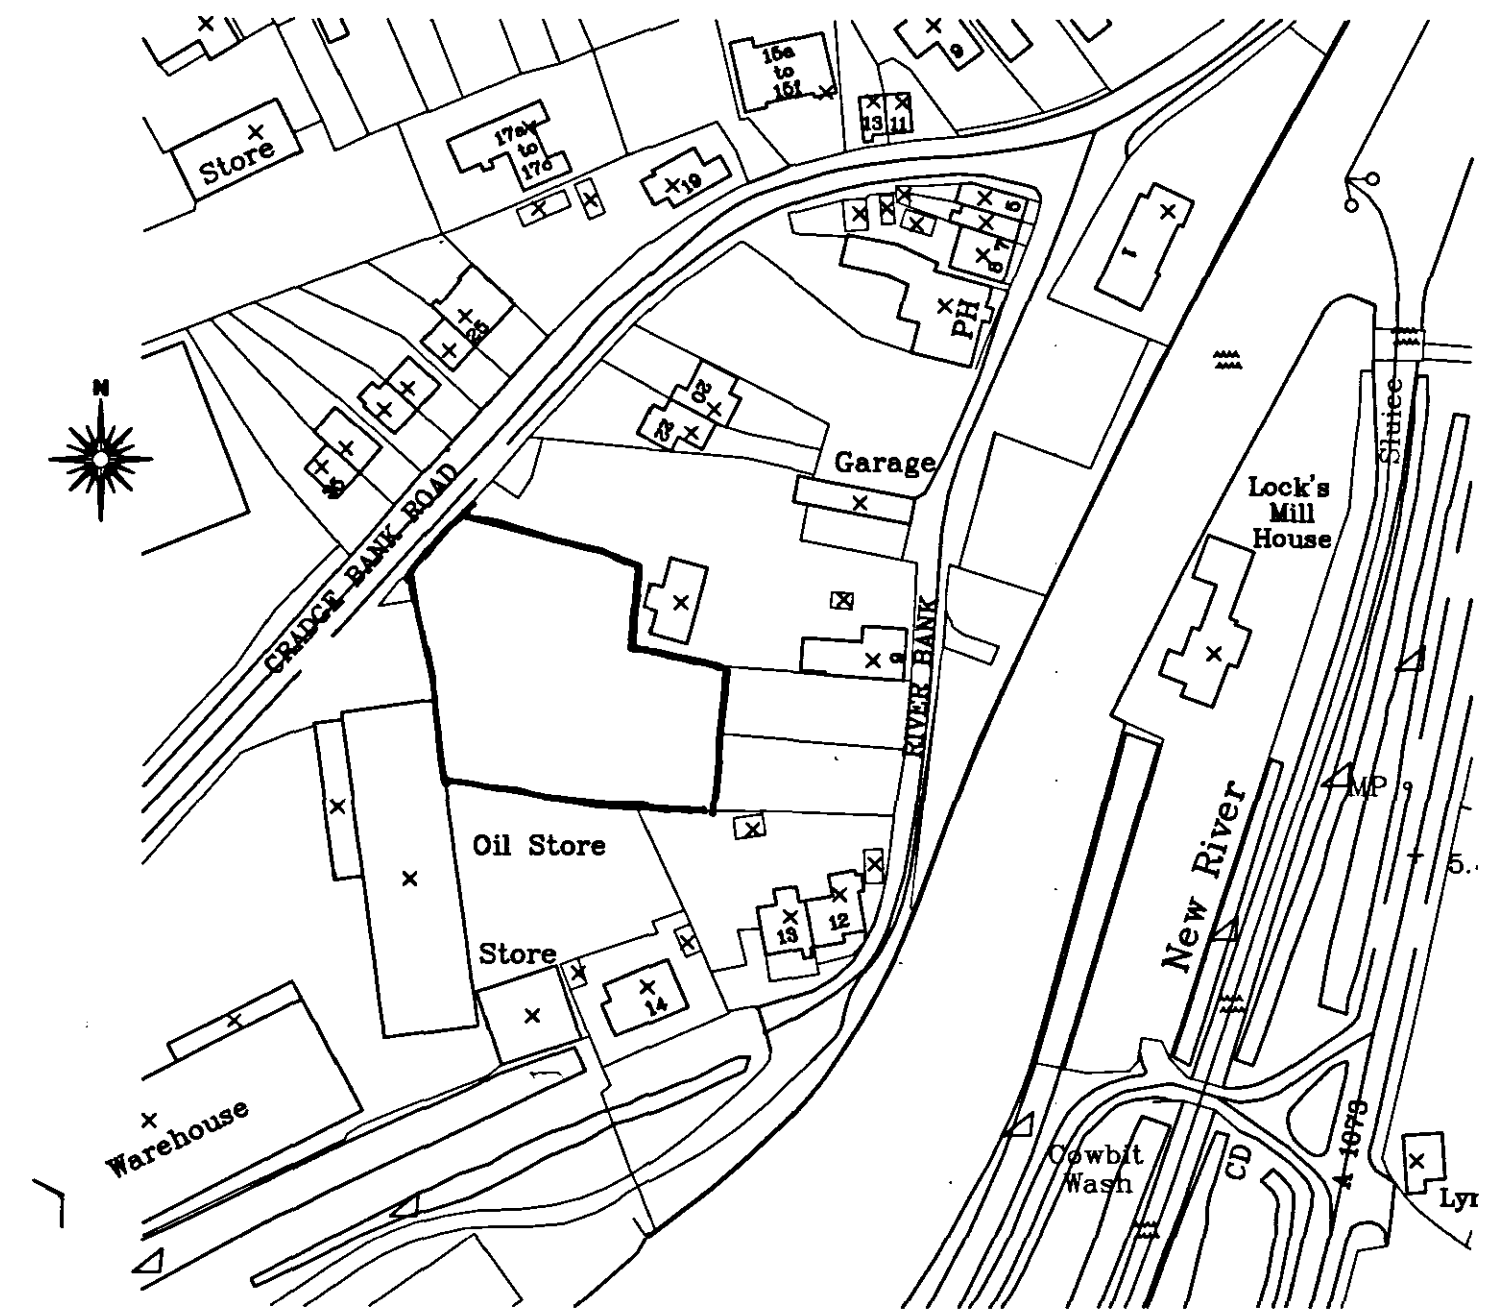


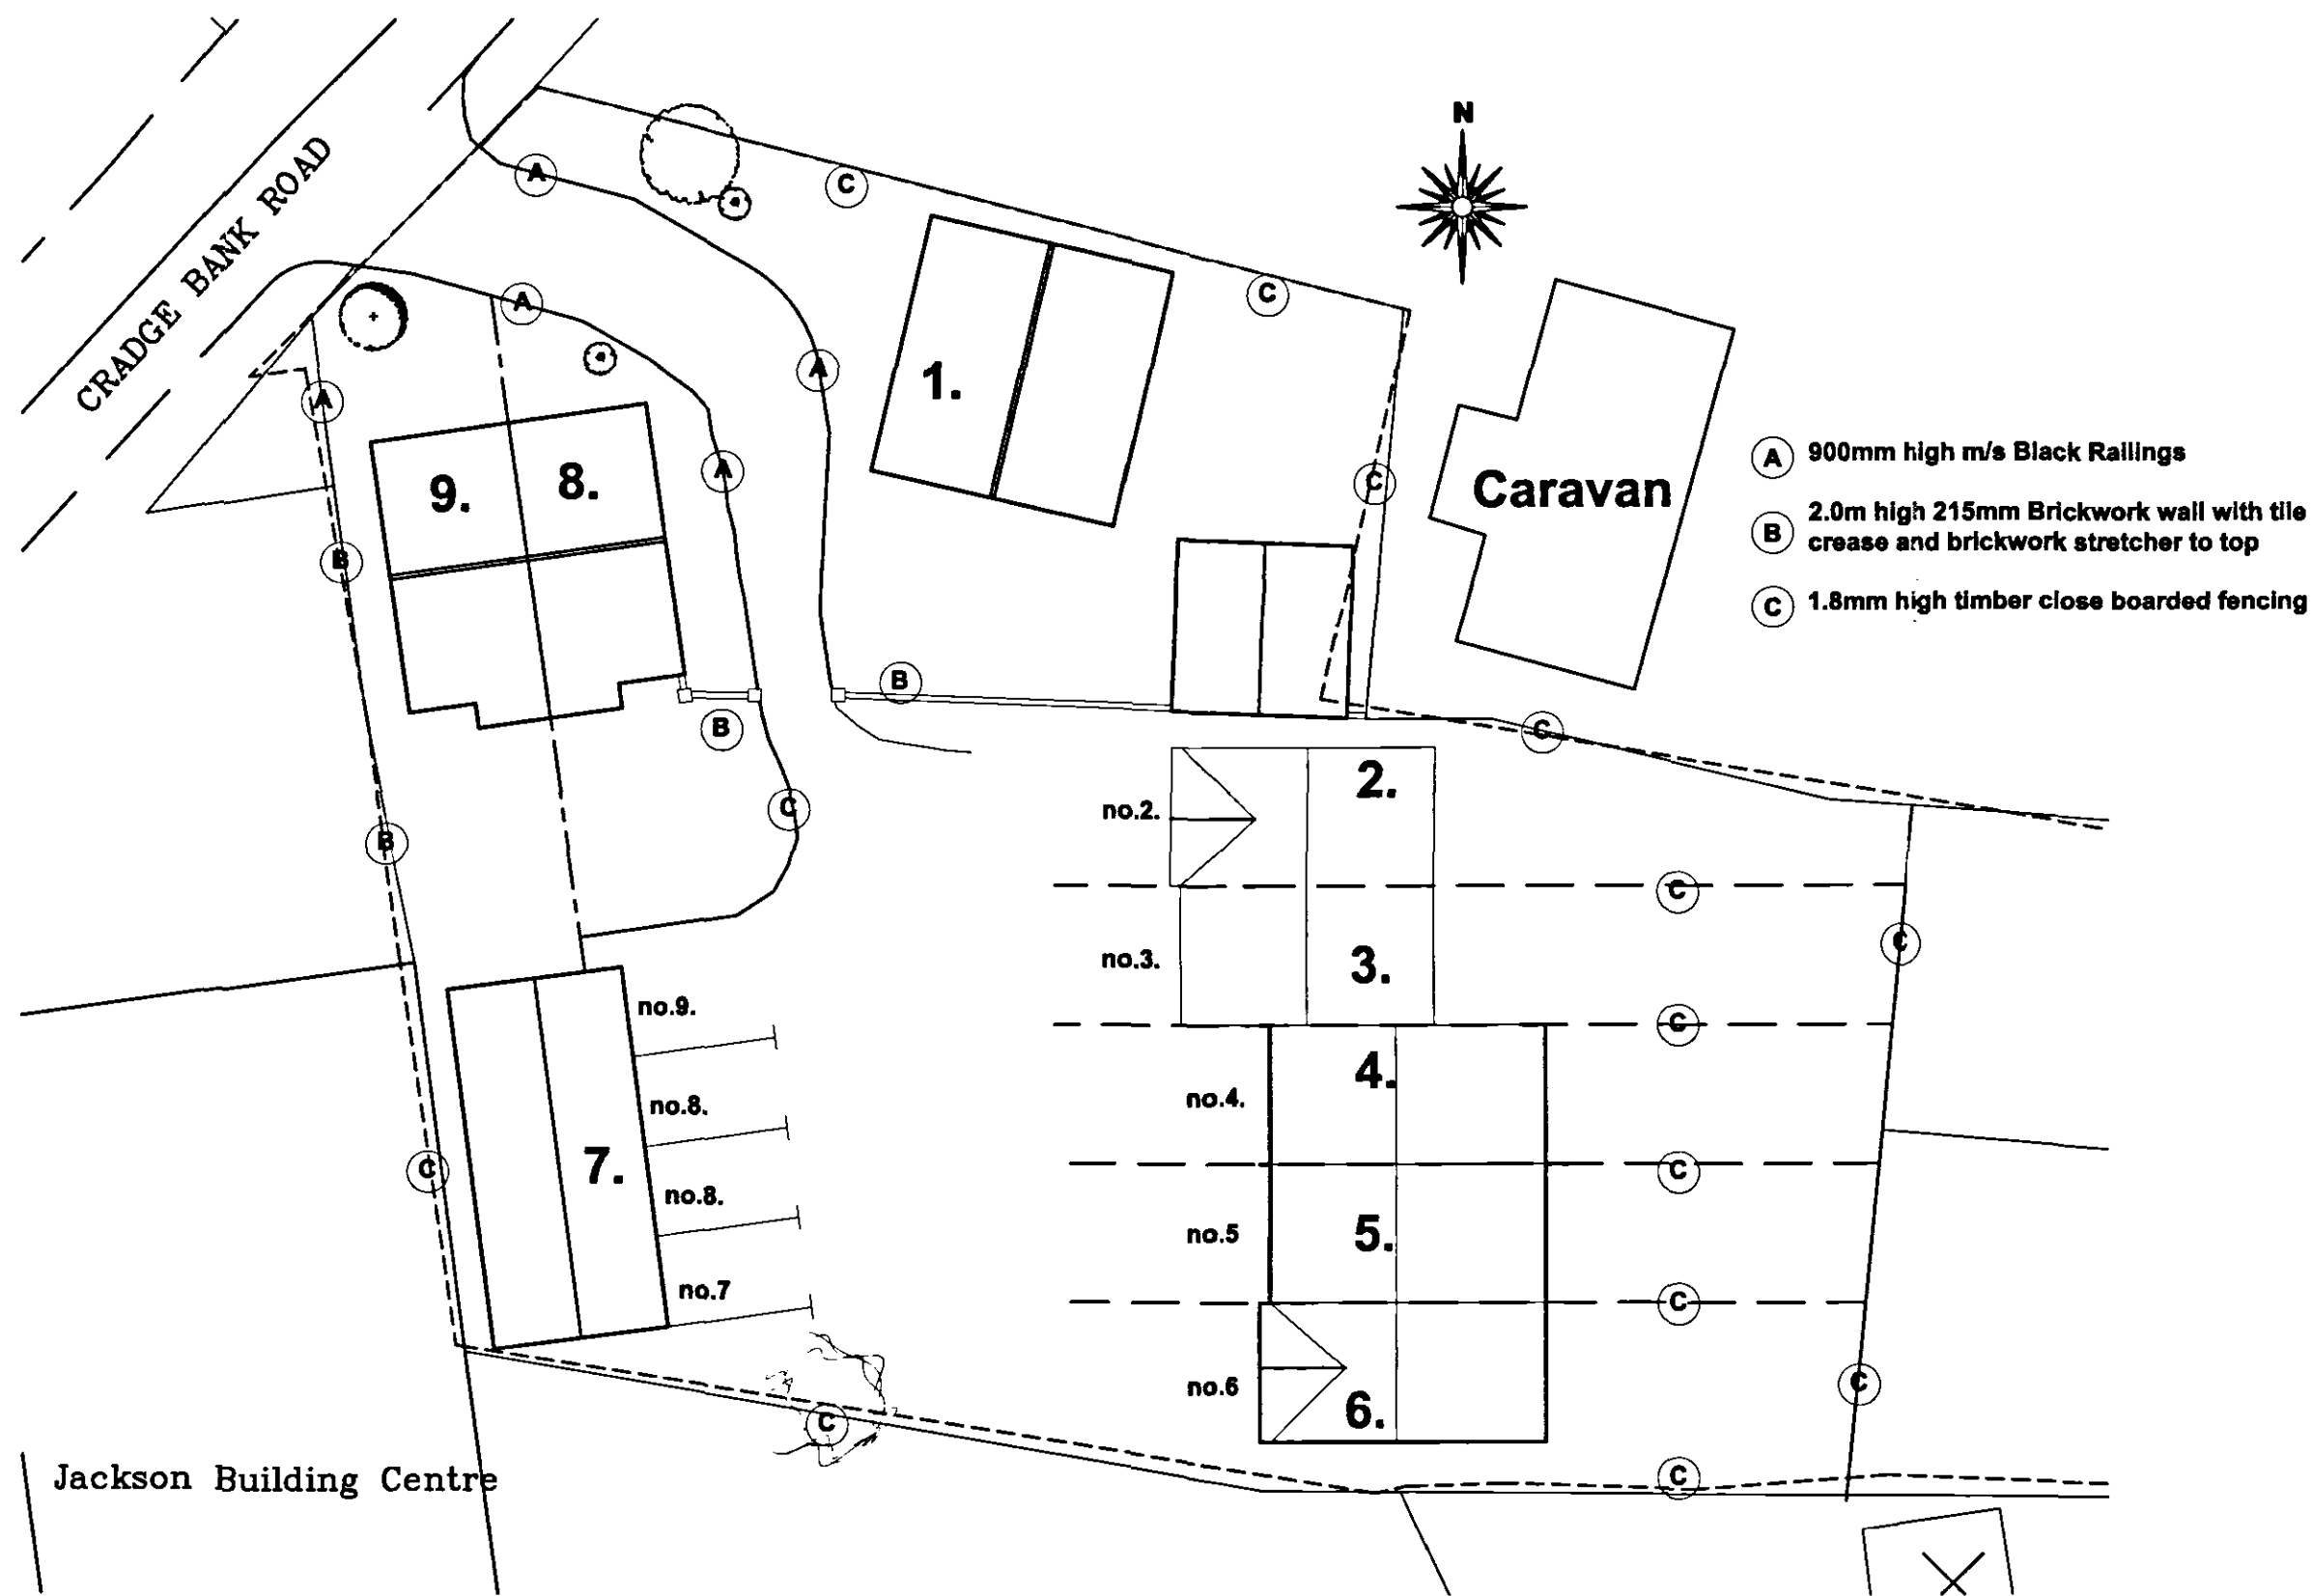

**DETERMINED
PLAN**

SHDC
Planning & Development
16 JUL 2007
0948107

rev "A" - 19.02.07 - Amended to suit Planning Dept's comments

Client: **Brian Harding Construction**
Water Cottage
16A Water Lane
Spalding
PE11 2TQ

Site: **Proposed Residential Development @ Cradge Bank, Spalding**

remway
Design Ltd
2 Rad Lion Street
Spalding
PE11 1SX
Tel / Fax: 01775 768 821
Mobile: 07815 112 058
e-mail: jason@remwaydesign.co.uk

Date: **march06** Scale: **As Noted**

Drawing No: **rem 1401-07"A"**