


# CHRY HALL DRIVE

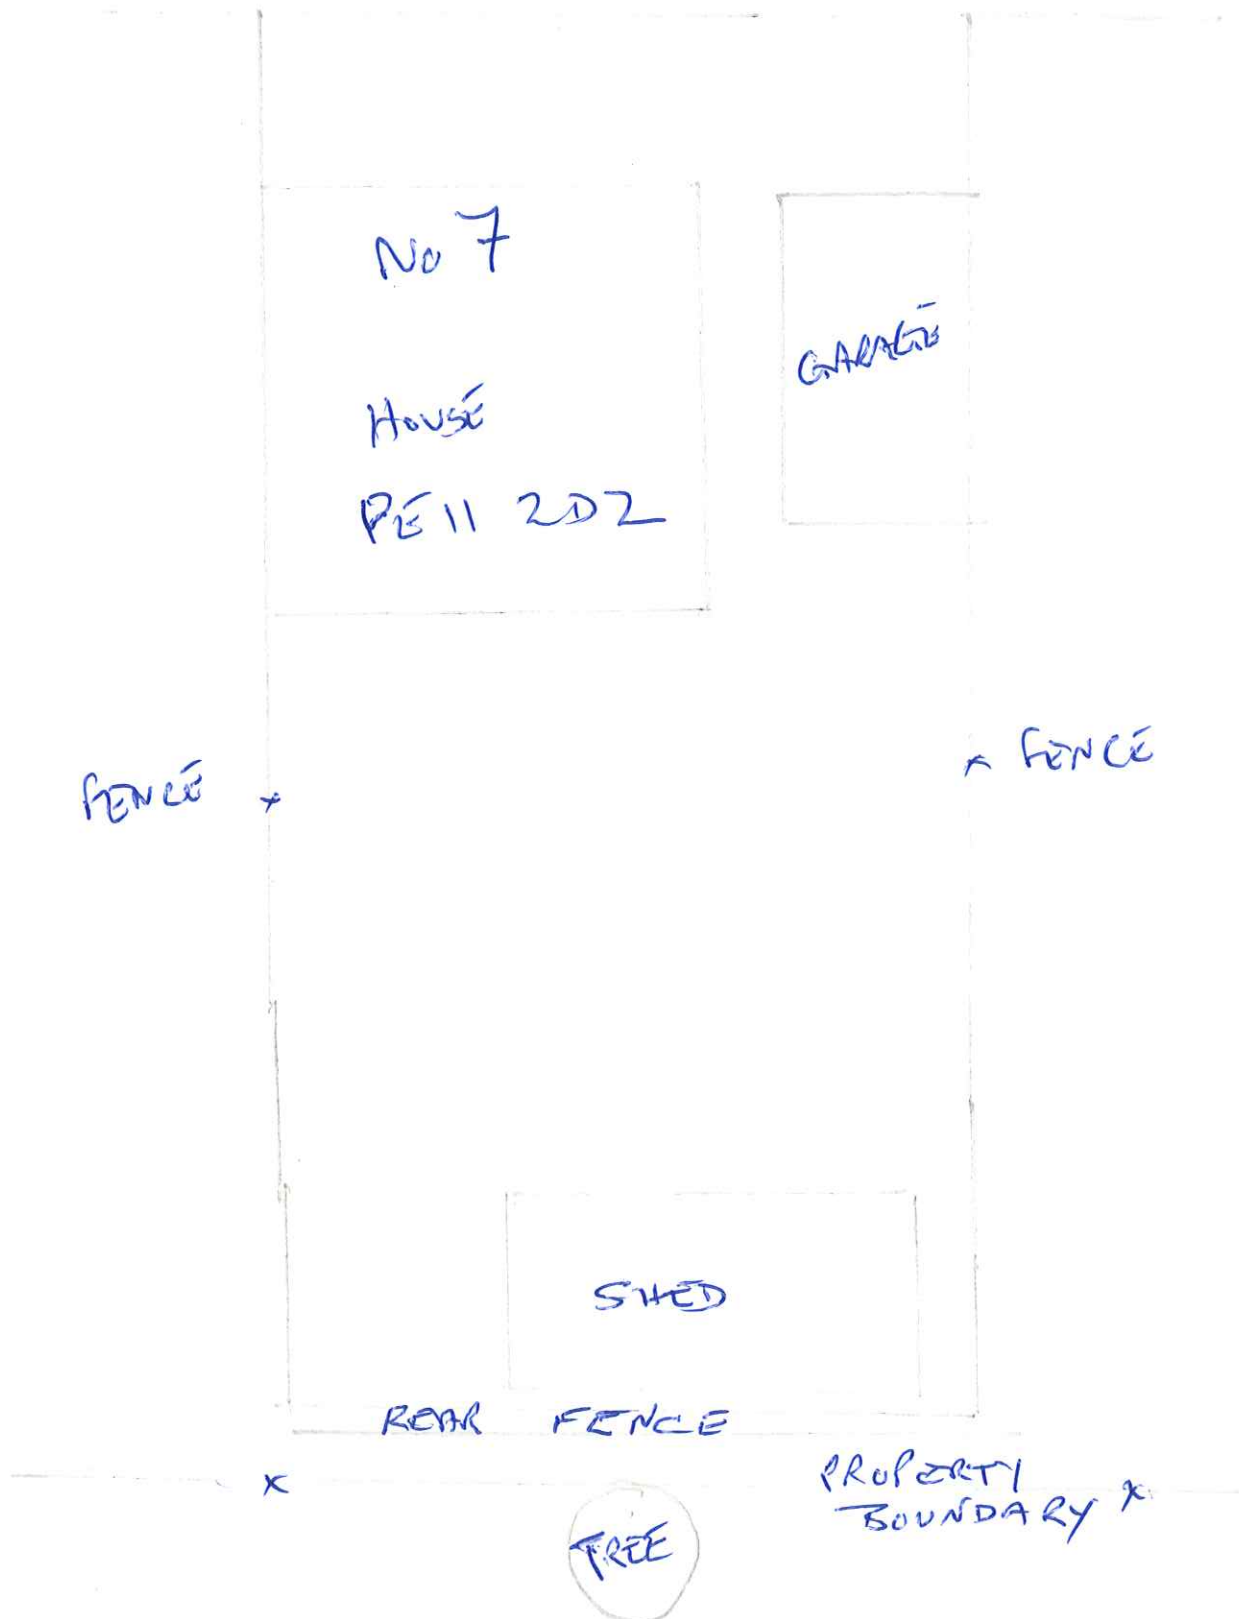

NOTE: REAR FENCE  $\Rightarrow$  1m INSIDE  
OUR PROPERTY TO ALLOW  
FOR FENCE MAINTENANCE.