




Produced 16.05.2008 from the Ordnance Survey National Geographic Database and incorporating surveyed revision available at this date. © Crown Copyright 2008.

Reproduction in whole or part is prohibited without the prior permission of Ordnance Survey.

Ordnance Survey and the OS Symbol are registered trademarks and OS Sitemap is a trademark of Ordnance Survey, the national mapping agency of Great Britain.

The representation of a road, track or path is no evidence of a right of way.


The representation of features as lines is no evidence of a property boundary.

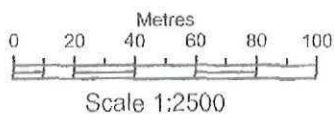

Supplied by: **Bookmark Spalding Ltd**
Serial number: 00055200
Centre coordinates: 523865.5 323686

Further information can be found on the OS Sitemap Information leaflet or the Ordnance Survey web site:
www.ordnancesurvey.co.uk



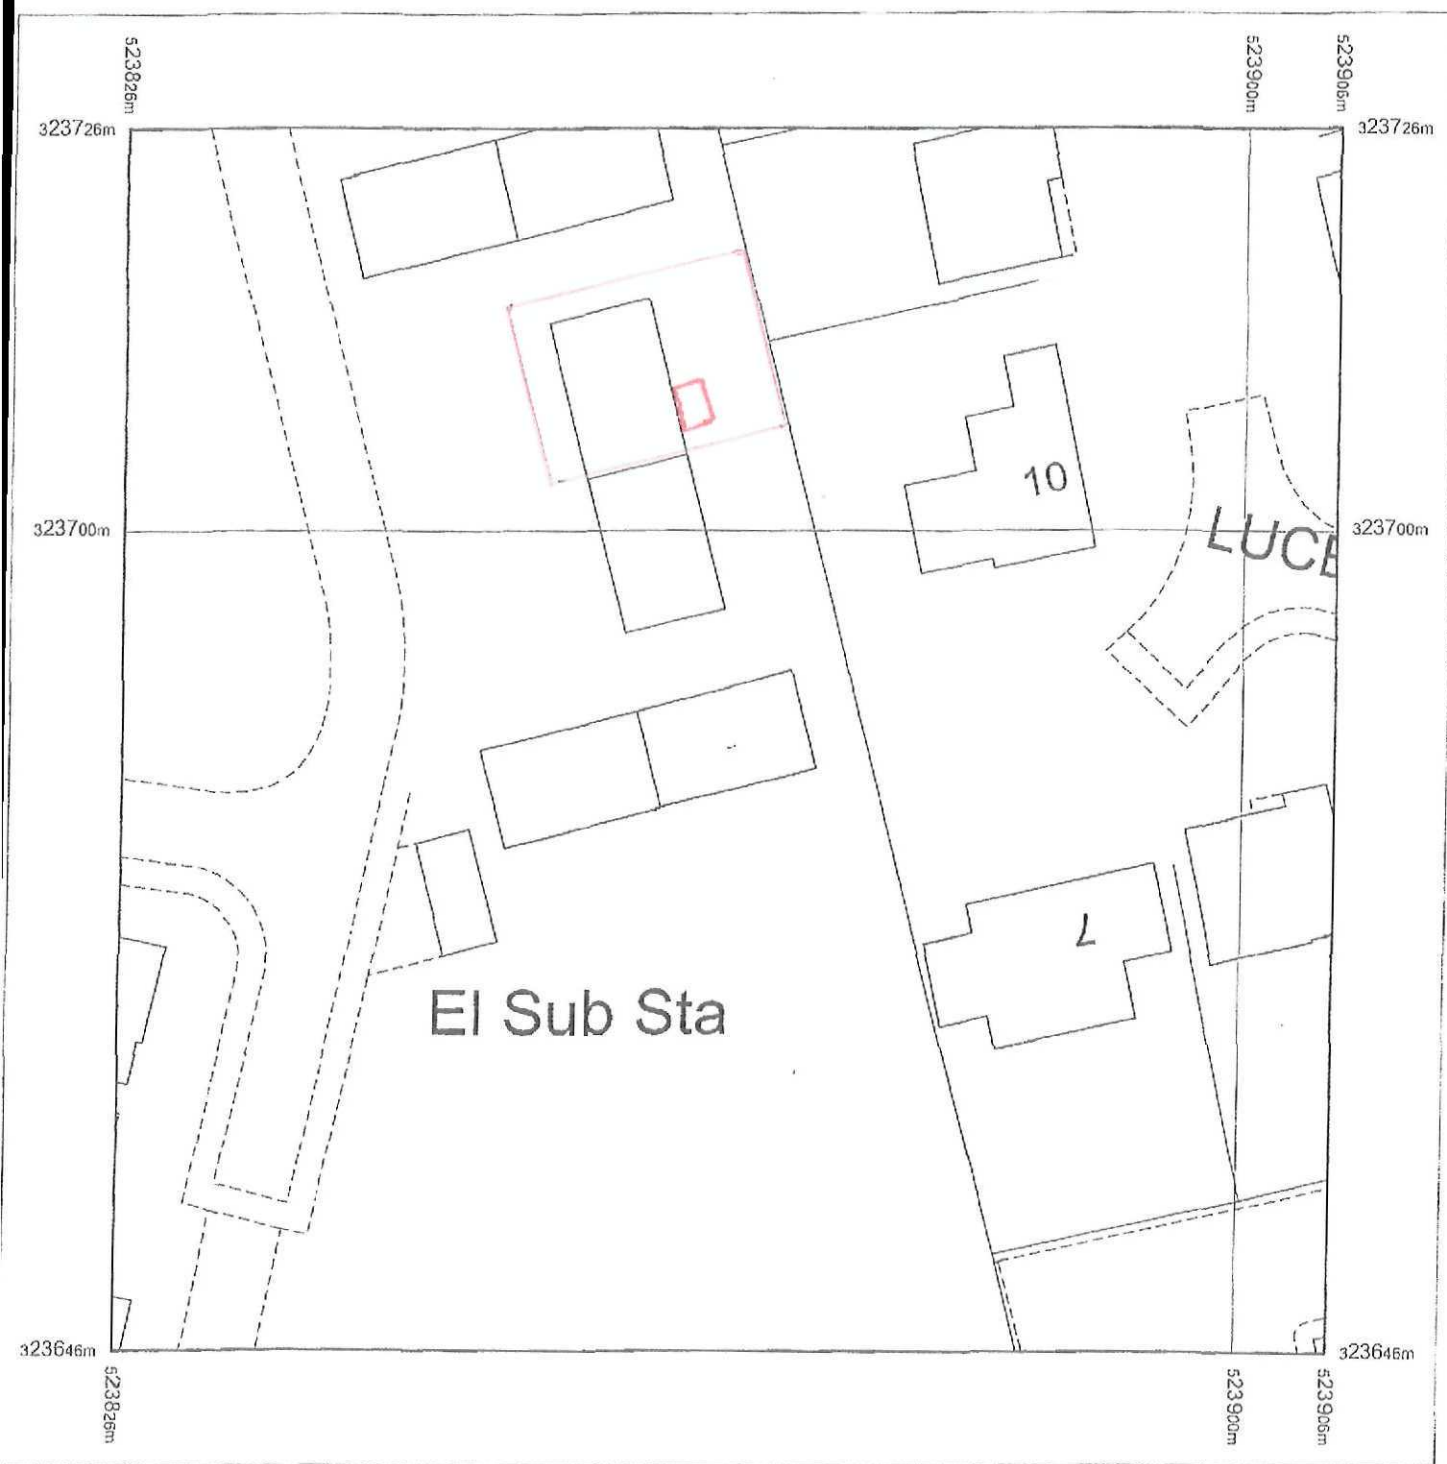


Produced 16.05.2008 from the Ordnance Survey National Geographic Database and incorporating surveyed revision available at this date. © Crown Copyright 2008.

Reproduction in whole or part is prohibited without the prior permission of Ordnance Survey.

Ordnance Survey and the OS Symbol are registered trademarks and OS Sitemap is a trademark of Ordnance Survey, the national mapping agency of Great Britain.


The representation of a road, track or path is no evidence of a right of way.


The representation of features as lines is no evidence of a property boundary.

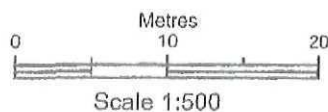

Supplied by: **Bookmark Spalding Ltd**
Serial number: 00055100
Centre coordinates: 523866.13 323686.13





Further information can be found on the OS Sitemap Information leaflet or the Ordnance Survey web site:
www.ordnancesurvey.co.uk

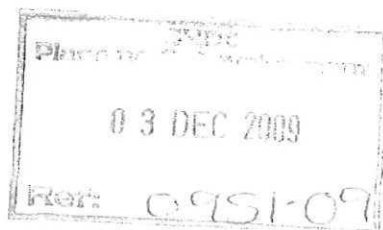

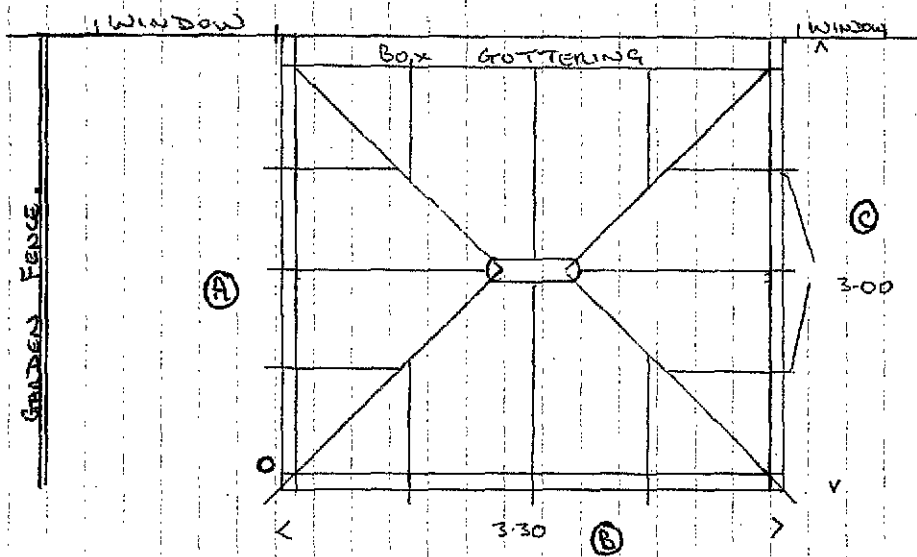


Mrs Mrs MALTBY
 'THE TRIANGLE'
 33 CLOVER WAY
 SPACED.
 PELL 34D.

WHITE SYLO Pvc-U WITH WHITE FURNITURE.
 GLASS ROOF. (PILKINGTON ACTIVE BLUE)
 WINDOW GLASS (PILKINGTON 'K' GLASS IN CLEAR)

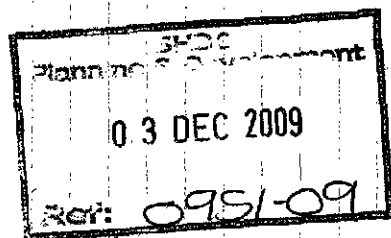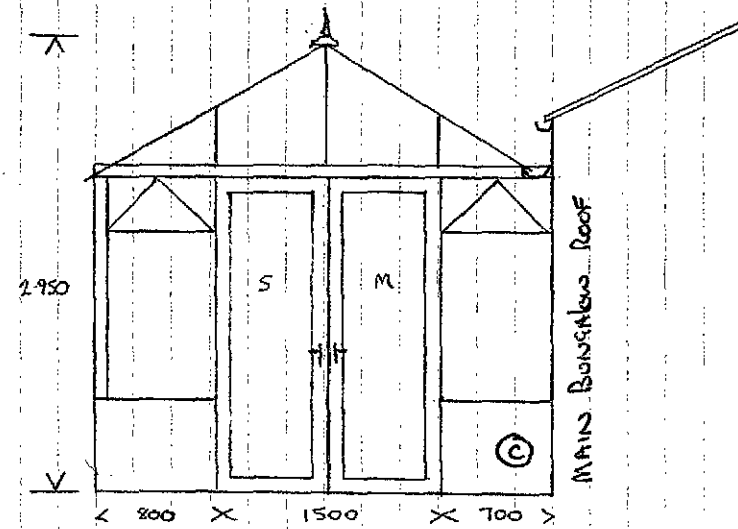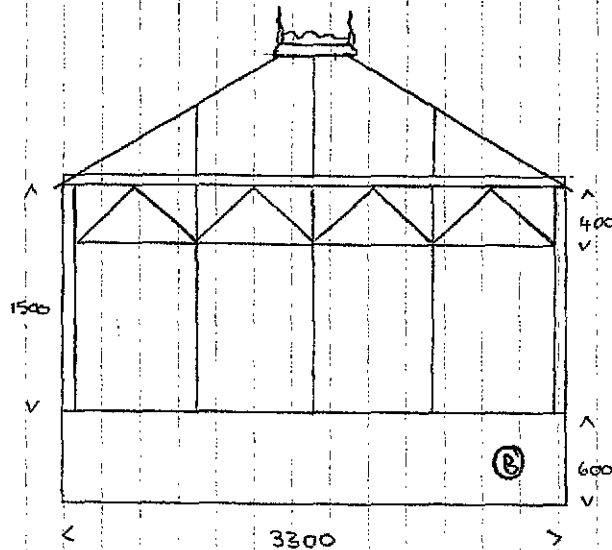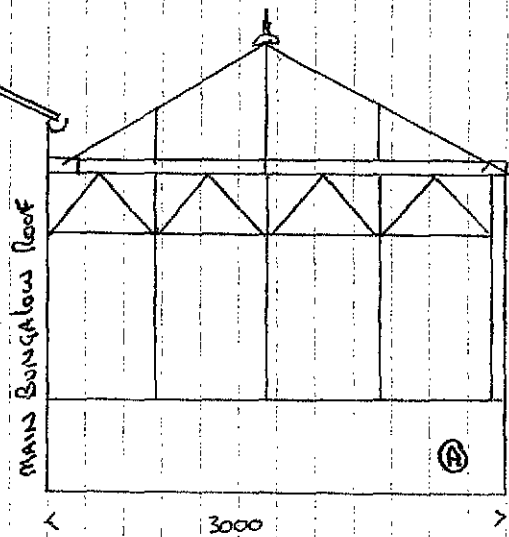

SCALE 1:50

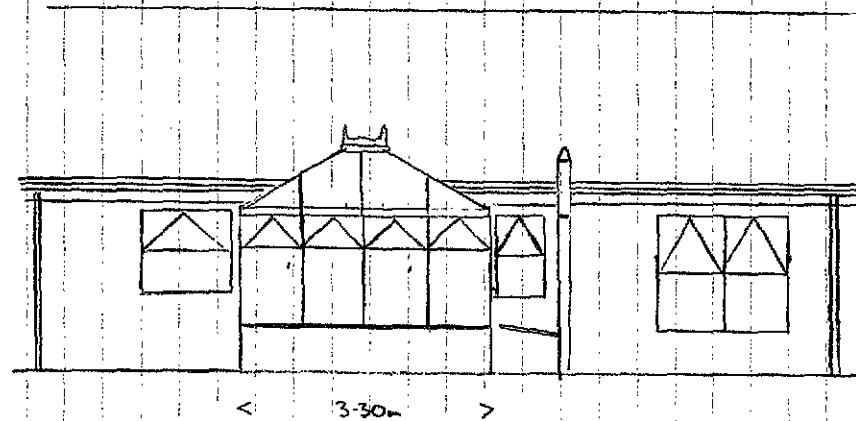


345C
Planning & Development
0 3 DEC 2009
Ref: 0951-09

SCALE: 1:100


REAR ELEVATION

JMDC
Planning & Development
03 DEC 2009
Ref: 0951-09

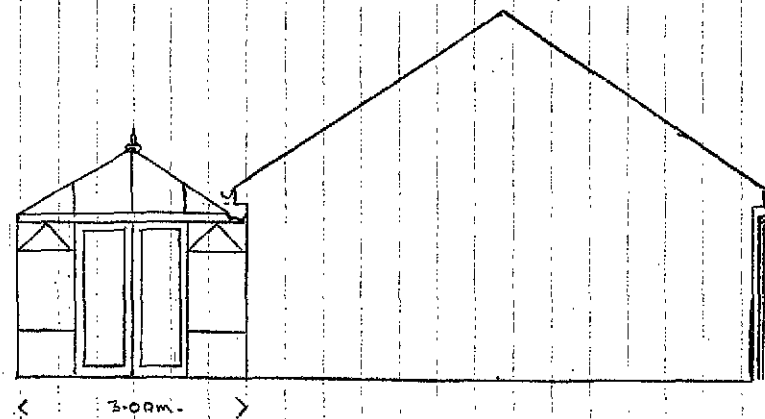

SCALE 1:100

RIGHT HAND ELEVATION

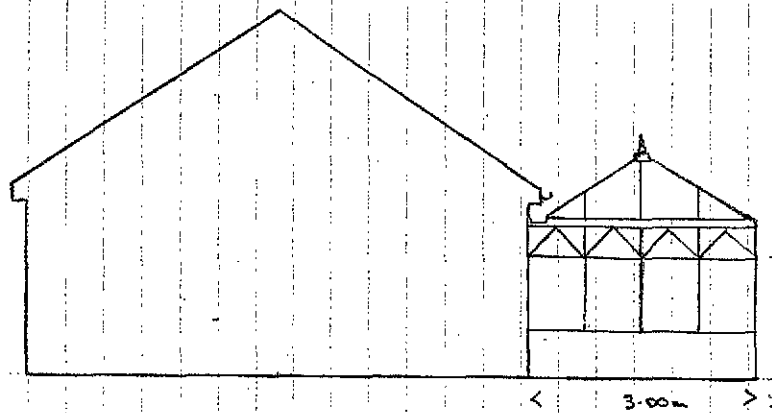

3402
Planning & Development
03 DEC 2009
Ref:

SCALE 1:100

LEFT HAND ELEVATION.