


Wensum Close, Spalding PE11 2JW

After

Scale 1:250

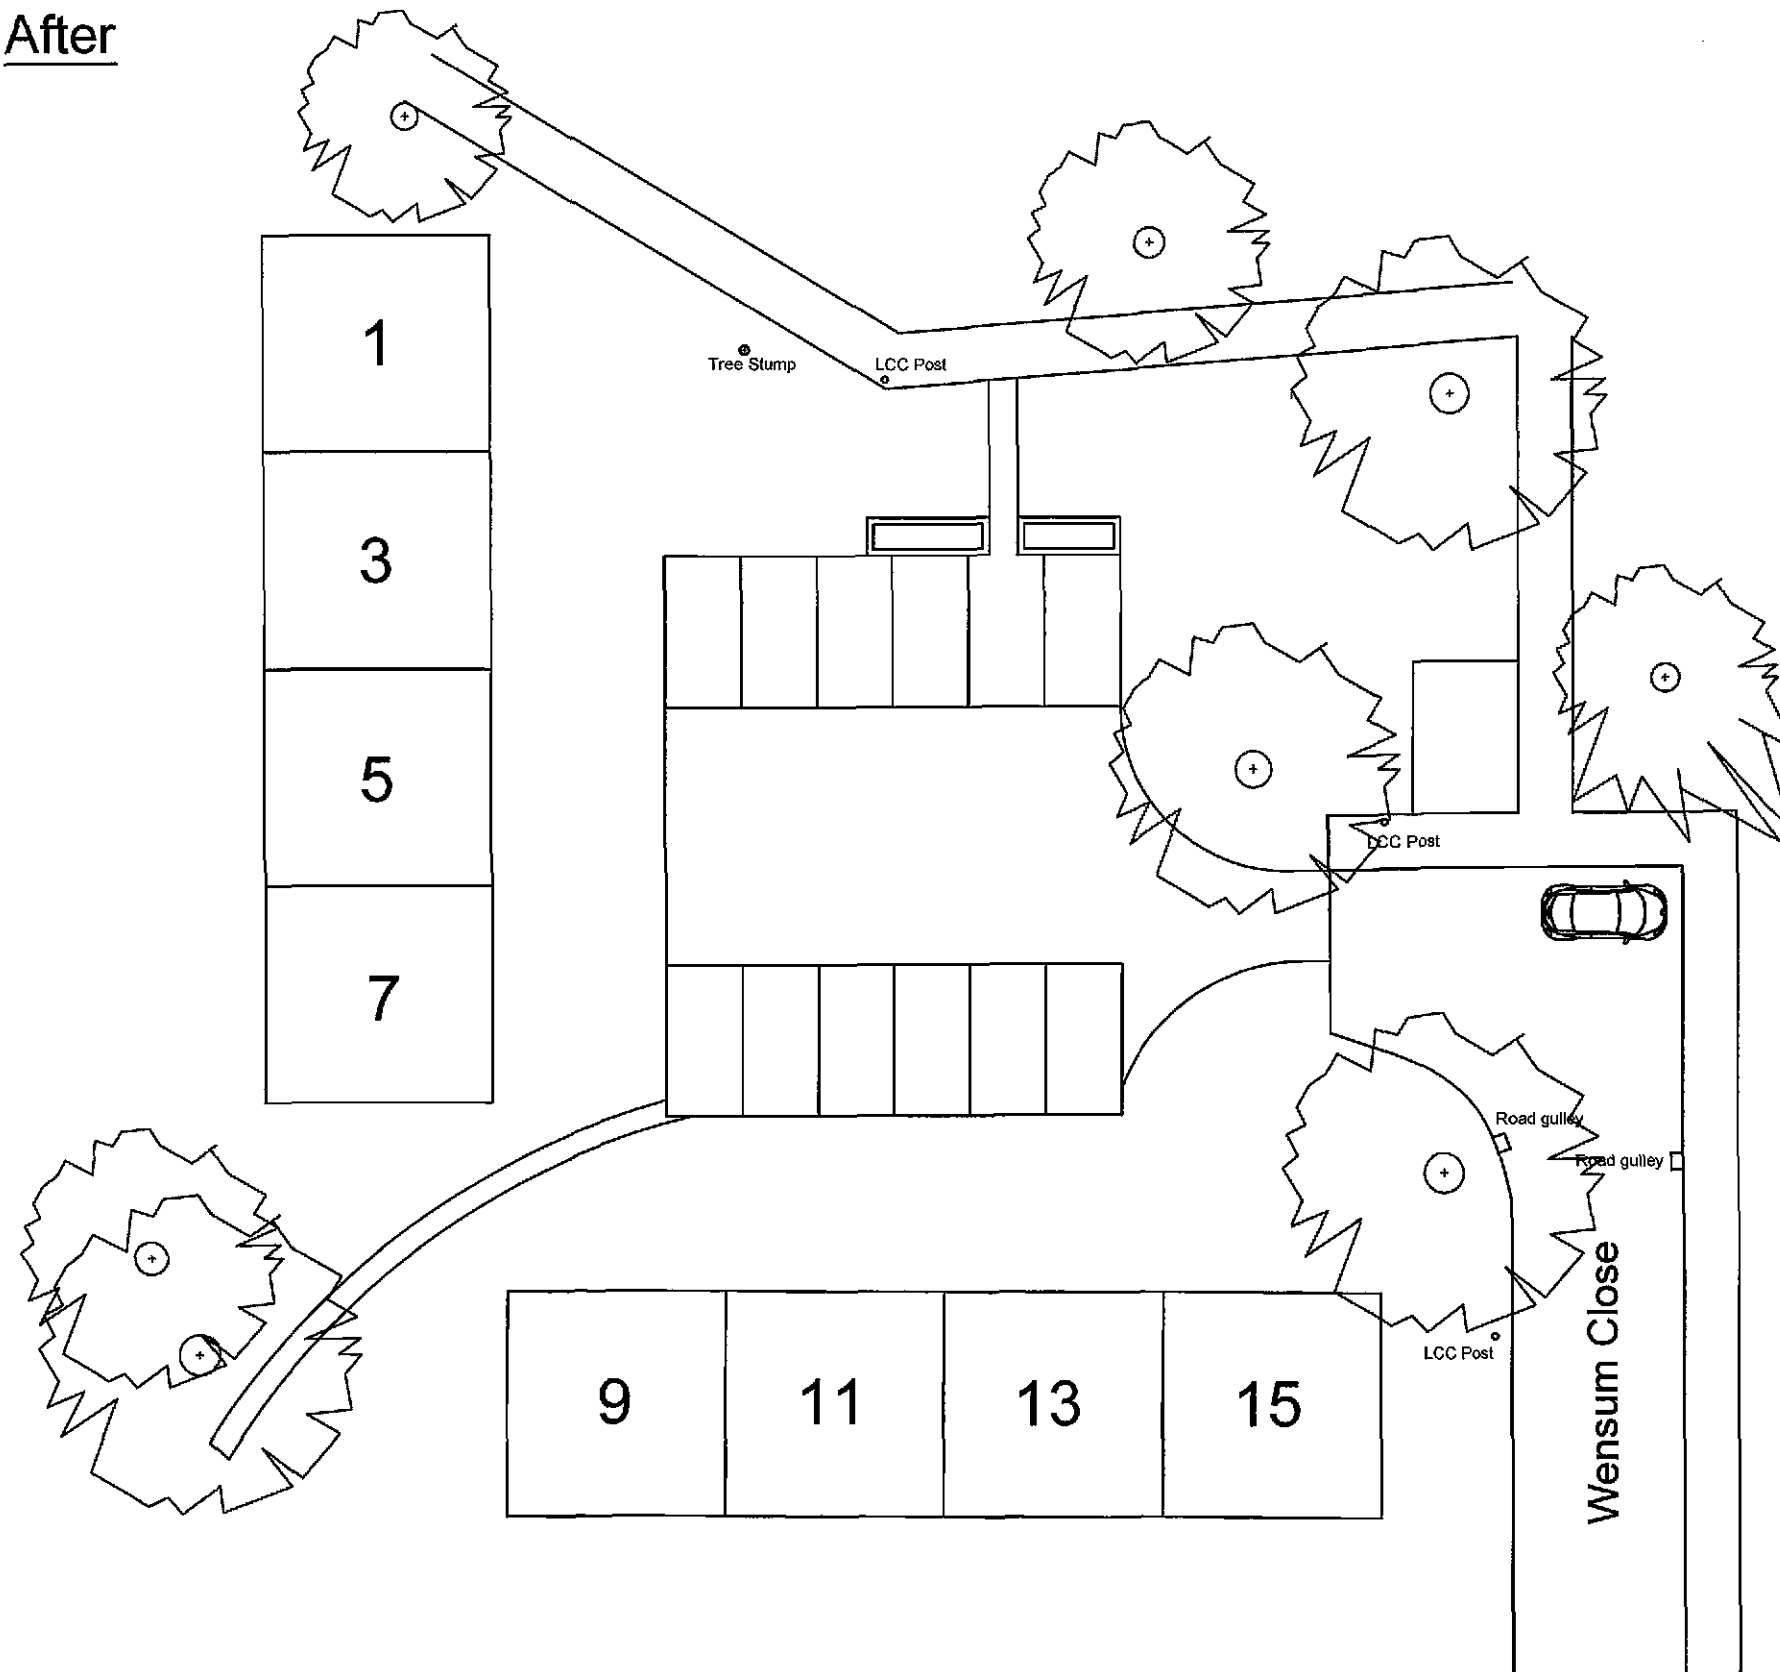

Drawing - WC02

SHDC
Planning & Development
- 1 DEC 2011
Ref: 09SI-11