


# Wensum Close, Spalding PE11 2JW

Before

Scale 1:250

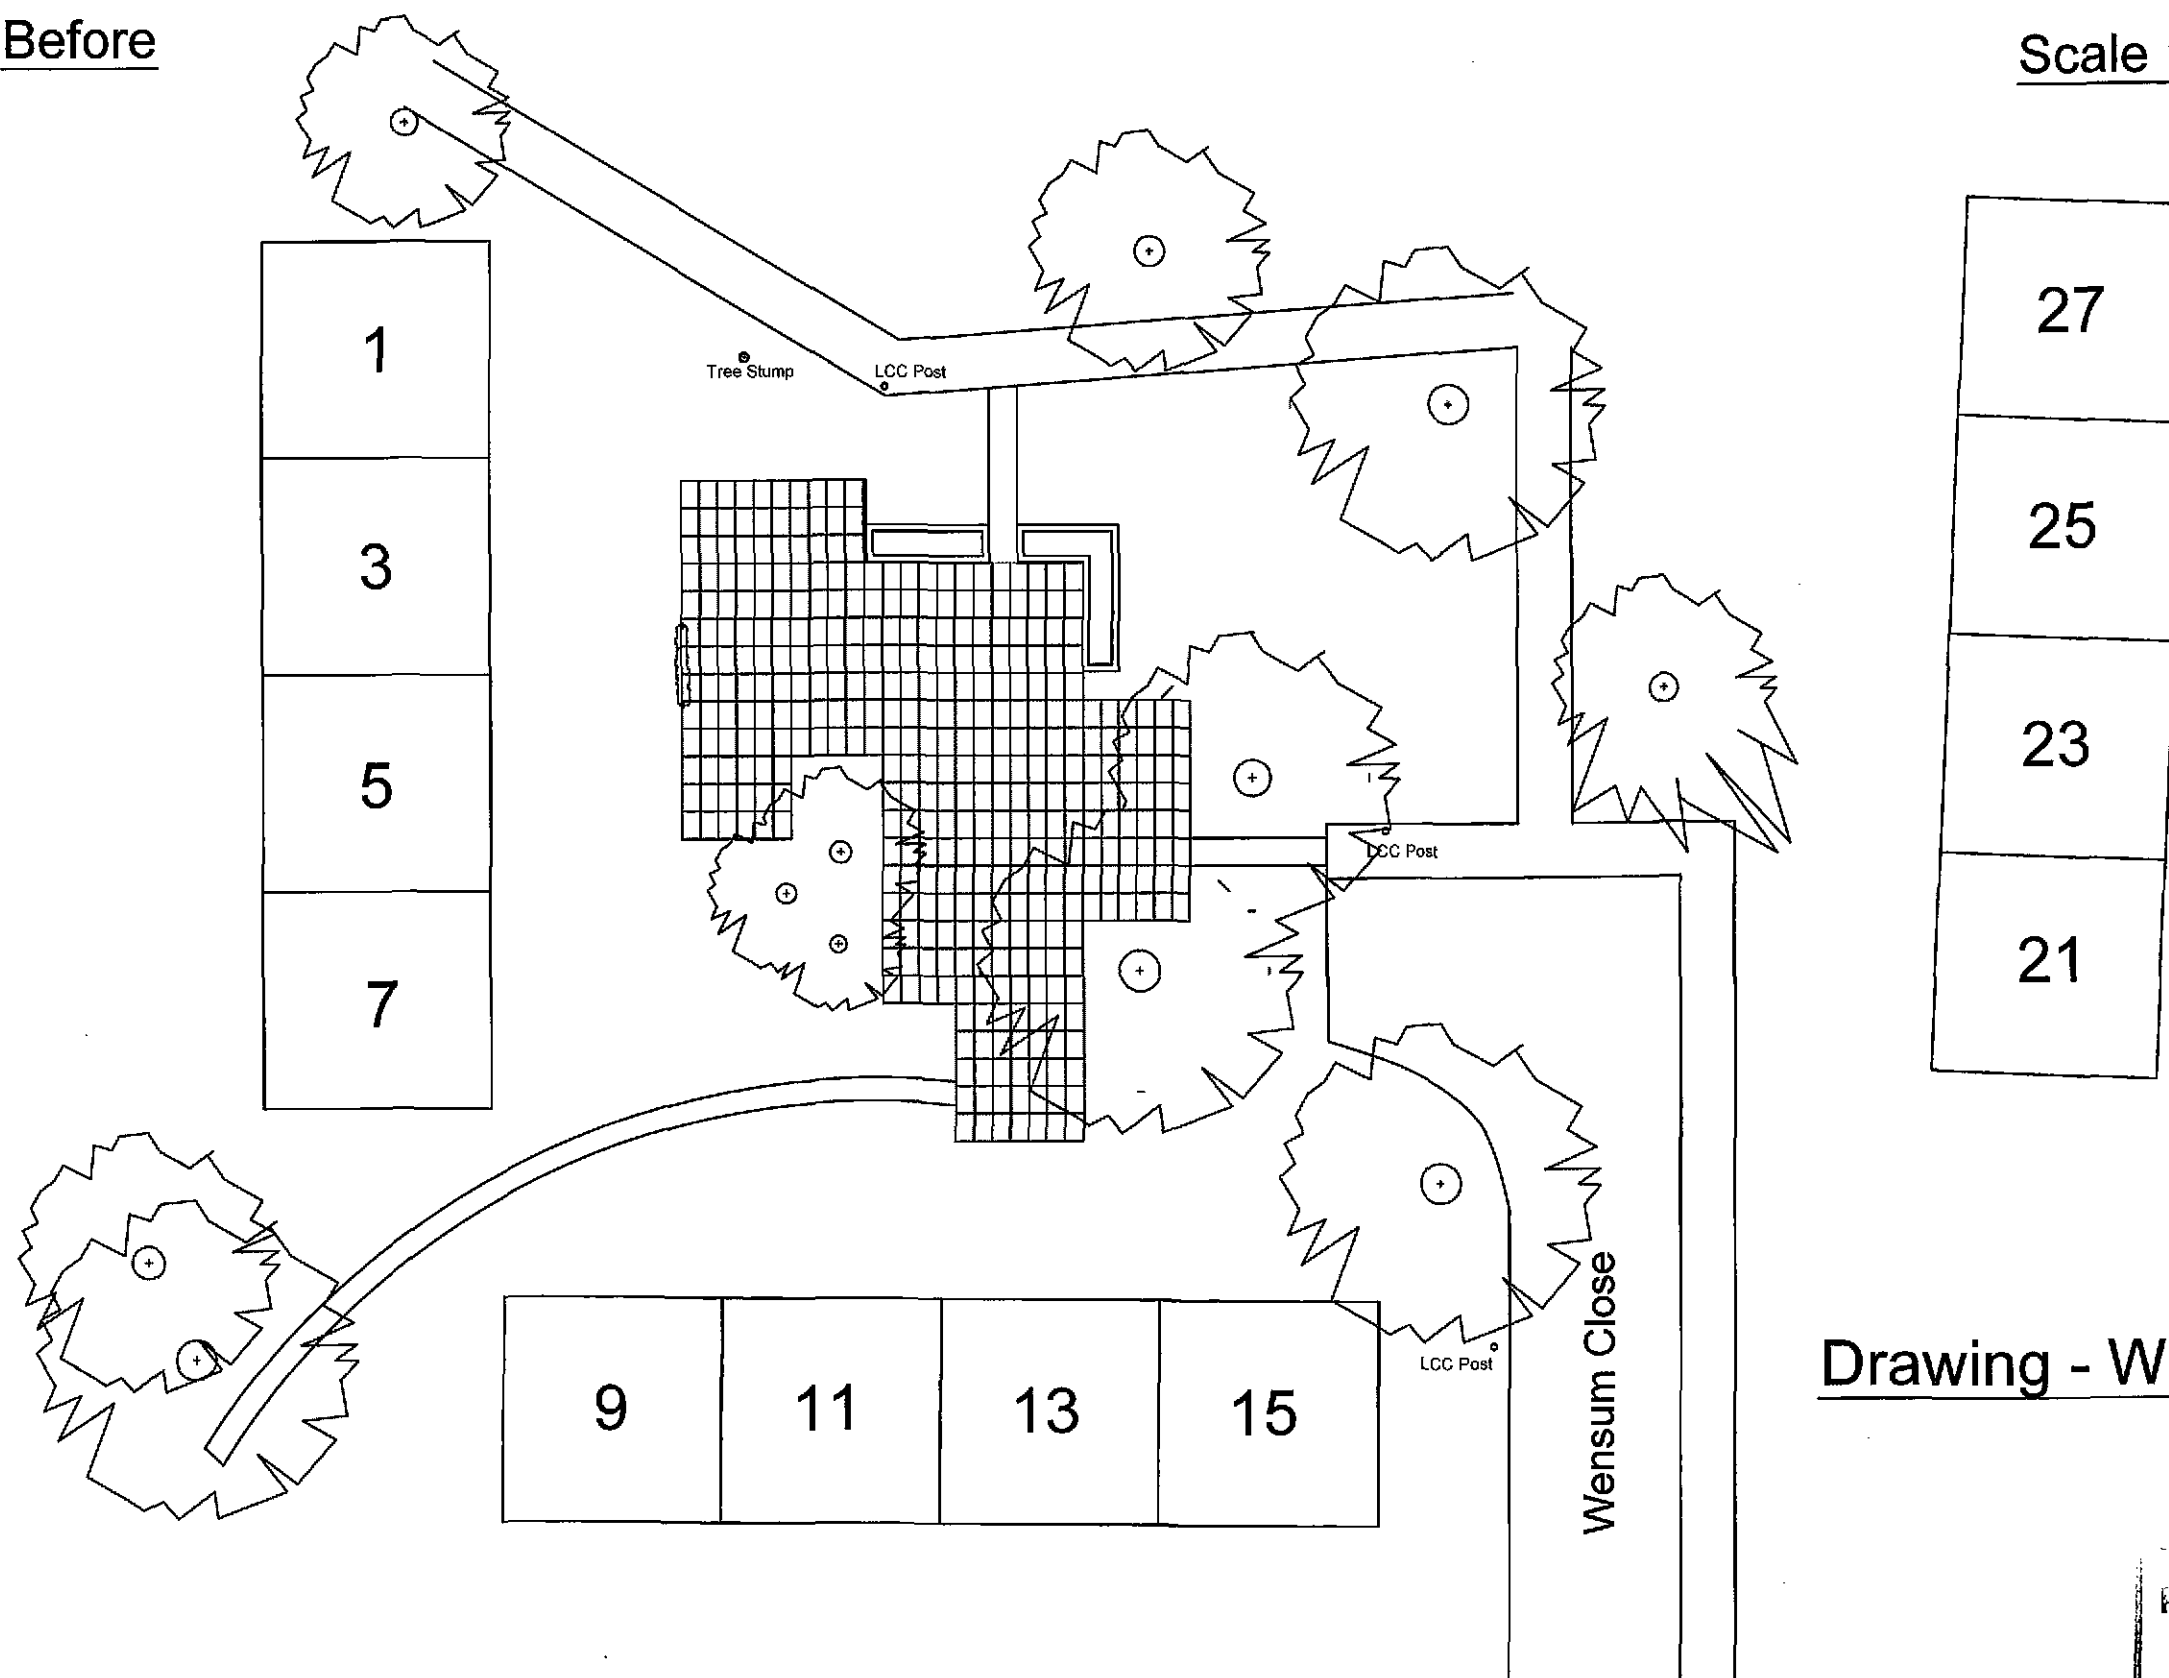

Drawing - WC01

SHDC  
Planning & Development  
- 1 DEC 2011  
Ref: 0951-11