FILE COPY

SOUTH HOLLAND DISTRICT COUNCIL

Town and Country Planning Act 1990

Advertisement Consent

Reference: H16/0953/92 Received:14-OCT-92 Type:ADVERTISEMENT

Name: Lunn Poly Limited
Lunn Poly House
Clarendon Avenue
Leamington Spa
Warwickshire CV32 5PS

Agent: Brian Dadd Commercial
28 Queens Road
Buckhurst Hill
Essex
IG9 5BY

Description: Fascia sign and hanging sign

Location : 23 Hall Place Spalding

South Holland District Council hereby give notice that CONSENT HAS BEEN GRANTED for the display of advertisements in accordance with the application and plans submitted, subject to the following conditions:

1 (a) All advertisements displayed and any land used for the display of advertisements, shall be maintained in a clean and tidy condition to the reasonable satisfaction of the Local planning Authority;
(b) Any structure or hoarding erected or used principally for the purpose of displaying advertisements shall be maintained in a safe condition.
(c) Where any advertisement is required under the Regulations to be removed, the removals shall be carried out to the reasonable satisfaction of the Local Planning Authority;
(d) No advertisement is to be displayed without the permission of the owner of the site or any other person with an interest in the site entitled to grant permission.
(e) No advertisement shall be sited or displayed so as to obscure, or hinder the ready interpretation of, any road traffic sign, railway signal or aid to navigation by water or air, or so as otherwise to render hazardous the use of any highway, railway, waterway (including any coastal waters) or aerodrome (civil or military).
(f) This consent shall be for a period of five years.

Reason: Required by the Town and Country Planning (Control of Advertisements) Regulations 1989.

2 The brightness of the advertisement hereby granted consent shall not exceed 680 candelas per square metre.

Reason: In the interests of the visual amenity of the locality.

BRIAN SMITH Dip TP MRTPI Director of Planning & Building Control Services

Planning & Building Control Department, Council Offices, Priory Road, Spalding, Lincolnshire. PE11 2XE (Tel: 0775 761161)

SOUTH HOLLAND DISTRICT COUNCIL

Director of Planning and Building Control Services
20-OCT-92 H16/0953/92

This decision refers only to that required for the purposes of the Town and Country Planning Act and not for Building Regulations or any other legislation. See enclosed notes relating to rights of appeal.

BRIAN SMITH Dip TP MRTPI Director of Planning & Building Control Services

Planning & Building Control Department, Council Offices, Priory Road, Spalding, Lincolnshire. PE11 2XE (Tel: 0775 761161)

THREE COPIES REQUIRED

ADVERTISEMENT APPLICATION

For office use only
Application No. H16|0953|92
Date Registered
Grid Reference 07 SEP 1992

1. Please complete in block letters

NAME AND ADDRESS OF APPLICANT

LUNN POLY LIMITED
LUNN POLY HOUSE, CLARENDON AVENUE
LEAMINGTON SPA, WARWICKSHIRE CV32 5PS

Tel. No.

NAME AND ADDRESS OF AGENT
(if form completed by agent)

BRIAN DADO COMMERCIAL
28 QUEENS ROAD, BUCKHURST HILL
ESSEX. IG9 5BY

Tel. No. 081 505 5112
(Personal contact name) PETER DAVIDSON

Please complete in block letters

FULL POSTAL ADDRESS OF THE APPLICATION SITE

23 HALL PLACE, SPALDING

OFFICE COPY

Please complete in block letters

BRIEF DESCRIPTION OF ADVERTISEMENT PROPOSED
(e.g. fascia sign, projecting box sign)

FASCIA SIGN AND HANGING SIGN

Please complete

I attach the necessary plans and I enclose the fee of £ 30-00

Signed ..... ~~Applicant~~/ Agent) Date 4/9/92

Please complete **all** the sections below

2. **SITE DETAILS** State the present use of the land or buildings:	RETAIL
What is the applicant's interest in the site? (e.g. owner, tenant)	TENANT
Has a planning application also been submitted for related proposals?	State Yes or No NO
If so, please describe the proposal or give planning reference.	THERE WILL PROBABLY BE A BUILDING REGULATIONS APPROVAL APPLICATION FOR SHOPFITTING SUBMITTED IN DUE COURSE.

3. **ADVERTISEMENT DETAILS** Will the advertisement be illuminated?	State Yes or No YES
If so, describe the type of illumination (e.g. internal): state whether static or intermittent:	EXTERNAL SWAN NECK LIGHTING, STATIC
State height of advertisement above ground level: dimensions of advertisement: size of letters or symbols: colours of letters and background:	SITE IS ON A CORNER AND AS SUCH HAS MORE THAN ONE FASCIA, PLEASE SEE ENCLOSED DRAWINGS FOR INFORMATION.

4. **DURATION** Please state period consent is required for (max. 5 yrs).	MAXIMUM PERIOD

DC RECORD SHEET

APPLICATION REF:

Directions

Art 7 (Outlines)
RM checklist

	Siting	Design	Ext app	Access	Landscape
Previous					
Current					
Required					

Reg 4 Scale drawing ..... Highway S/W ..... Agric appraisal .....

Other ....

Precise details, for non-standard direction:

Senior Officer authorised: ..... Sent: .....

Revalidation after Direction

Information satisfactory/unsatisfactory Signed: ...DSC 14/10.

Further direction: Precise details:

Amended description:

New valid date: 14/10/92. No Consults JU

Consultation/Publicity Required DC 9/9

		Requested	Sent
Extra Publicity:			
	Departure	.....	.....
	Setting of LB	.....	.....
	Public Right of Way	.....	.....
	Discretionary	.....	.....
Extra Consultations:			
	Dept of Transport	.....	.....
	Environmental Serv.	.....	.....
	LB/Cons. Area - Local	.....	.....
	- Local & National	.....	.....
	- English Heritage	.....	.....
	Consultant: Name.....		..... Order No .....
	Other:	.....	.....

Case Officer PH.

Recorded on board:

APPLICATION ASSESSMENT

Notes for Case Officer

Site Inspection | Accuracy | Neighbours | Boundaries

Site features | Other Corner property - under refurbishment currently.

Inspected by .S
Date 11/9/92
Notice posted by .S
Date 11/9/92

Resident Notices required

Sent | Delivered

Case Officer Conclusions

RECOMMENDATION

COMMITTEE

Departure from Policy .....

Ward Member request .....

Recommend approval against material objection .....

Other circumstance viz: .....

Change to Committee recorded

Conditions/Reasons (continue overleaf) Sc 61 680

DELEGATED

Case Officer PAM

Senior Officer .....

Case Officer Recommendation

Approve ✓ | Refuse

Signed PAM 16.10

Notes to applicant

- [ ] Disabled
- [ ] Outstanding RM
- [ ] Amended plans

ADMIN RECORD SHEET

Initial

Submitted Fee £ 30.

Receipt Issued P1637

Date first Rec'd 07 SEP 1992

Registration

Reference N16/0953/92

Cross-Ref N/A

Date 08-SEP-92 DAB

Validation

TYPE ADVERT

Earliest permission

Site area

No of dwellings

Floorspace

Description

Tech

Certificate
Site plans
Description

Accuracy
Incomplete form

Fees

Nil fee

Previous app Type

Discounted fee

Correct fee £30

Additional Refund

Receipt Issued

Information

Newbuild/Redevelopment/Change of use/Extension/Alteration/Works

Earlier permission Ref

RM

	Siting	Design	Ext app	Access	Landscaping
Previous					
Current					

Index sheets 201

OS No's

Grid ref 5 [illegible] 3 [illegible]

Ward P

Parish SPALDING

TR Rural
TR Bypass
Level Cross
Footpath

CA YES
LB —
TPO —

Inside IBD YES

Inside LP area YES

Linked to site

Ref

Linked to property

Ref 0074908

Planning Records:
Earlier apps

0729/92
1943/91
1944/91

B Reg Records:
Already submitted - Ref
Request
Requested

Town and Country Planning Act etc

DRAFT DECISION

Reference: H16/0953/92 Received:14-OCT-92 Type:ADVERTISEMENT

Name: Lunn Poly Limited
Lunn Poly House
Clarendon Avenue
Leamington Spa
Warwickshire CV32 5PS

Agent: Brian Dadd Commercial
28 Queens Road
Buckhurst Hill
Essex
IG9 5BY

Description: Fascia sign and hanging sign

Location : 23 Hall Place Spalding

South Holland District Council hereby give notice
that permission has been granted/refused etc
on the following conditions/reasons:

1 (a) All advertisements displayed and any land used for the display of advertisements, shall be maintained in a clean and tidy condition to the reasonable satisfaction of the Local planning Authority;
(b) Any structure or hoarding erected or used principally for the purpose of displaying advertisements shall be maintained in a safe condition.
(c) Where any advertisement is required under the Regulations to be removed, the removals shall be carried out to the reasonable satisfaction of the Local Planning Authority;
(d) No advertisement is to be displayed without the permission of the owner of the site or any other person with an interest in the site entitled to grant permission.
(e) No advertisement shall be sited or displayed so as to obscure, or hinder the ready interpretation of, any road traffic sign, railway signal or aid to navigation by water or air, or so as otherwise to render hazardous the use of any highway, railway, waterway (including any coastal waters) or aerodrome (civil or military).
(f) This consent shall be for a period of five years.

Reason: Required by the Town and Country Planning (Control of Advertisements) Regulations 1989.

2 The brightness of the advertisement hereby granted consent shall not exceed 680 candelas per square metre.

Reason: In the interests of the visual amenity of the locality.

Authorised to issue:

19-OCT-92 H16/0953/92 AD...19/10.....DC...20/10...

BRIAN S[illegible] Dip TP MRTPI
Director of Planning & Building Control Services
Planning & Building Control Department,
Council Offices,
Priory Road, Spalding,
Lincolnshire. PE11 2XE

Telephone: (0775) 761161
Fax: (0775) 710772

SOUTH HOLLAND DISTRICT COUNCIL

Application no: H16/0953/92 Type: ADVERTISEMENT

Applicant: Lunn Poly Limited
Tel:

Agent: Brian Dadd Commercial
081 5055112

Description: Fascia sign and hanging sign

Location: 23 Hall Place
Spalding

14 OCT 92 9-DEC 92

Valid date: ~~07-SEP-92~~
Target dates:
To case officer 12-SEP-92
Inspected by 17-SEP-92
Extra contacts 22-SEP-92
Report if not clear by 12-OCT-92

Terminal date: ~~02-NOV-92~~
Target Committee: ~~27-OCT-92~~ 8.12.92
Report deadline: 13-OCT-92

Case Officer:
P J UDY

DEVELOPMENT/CONSTRAINTS

Size:
Category: Misc works
Listed building:
Conservation Area: SPALDING

CONSULTATIONS CARRIED OUT

	Sent	Expiry
Cllr G J Hawkins	10-SEP-92	24-SEP-92
Site/Press Advert CSA	15-SEP-92	06-OCT-92

L.C.C - No Objection JS CS 16/9/92.

BRIAN SMITH Dip TP MRTPI
Director of Planning & Building Control Services
Planning & Building Control Department,
Council Offices,
Priory Road, Spalding,
Lincolnshire. PE11 2XE

Telephone: (0775) 761161
Fax: (0775) 710772

SOUTH HOLLAND DISTRICT COUNCIL

Application no: H16/0953/92

Applicant: Lunn Poly Limited
Lunn Poly House
Clarendon Avenue
Leamington Spa
Warwickshire CV32 5PS

Agent: Brian Dadd Commercial
28 Queens Road
Buckhurst Hill
Essex
IG9 5BY

Description: Fascia sign and hanging sign

Location: 23 Hall Place
Spalding

Type: ADVERTISEMENT

Date received: 07-SEP-92

07-OCT-92

Dear Sir/Madam

TOWN AND COUNTRY PLANNING ACT 1990
REQUIREMENT FOR ADDITIONAL INFORMATION ETC

Your submission for the above has been received, but I regret that the Council is of the opinion that the information contained in the application is insufficient. Although the Authority can decide the application as it stands, it is probable that the proposal would be refused if the additional information is not supplied. You are therefore requested to supply the following:


Please provide details of the projecting sign, design and form of fixing to the main fascia. Also show the position and design of the seven swan neck light fittings. See also enclosed letter. (attached)

If you wish to contact the department at any time, the officer dealing with the application at present is P J UDY .

Yours faithfully

Peter Dudley

pp Principal Planning Officer

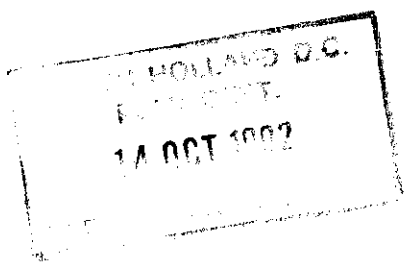

Brian Dadd Commercial
28 Queens Road
Buckhurst Hill
Essex
IG9 5BY

P J Udy

PJU/SJS H16/0953/92

For attention of Peter Davidson

7 October 1992

Dear Sir

Fascia sign and hanging sign - 23 Hall Place, Spalding

I enclose a statutory letter requiring further information on this advertisement application.

Having considered the proposal I suggest as an alternative to the intended lettering that the sign is hand painted on the fascia instead.

I would be grateful of your comments on this suggestion.

Yours faithfully

N S Midlen
Principal Planning Officer
(Development Control)

Advertisement Reg 4.

Please provide details of the projecting Sign design & form of fixing to the main fascia. Also show the position of the 7 swan neck light fittings.

There is also another letter on file which must be enforced

PM 2-10

4,000 miles £8975

92 (J) ROVER 214 Si 5-dr Hatch. Nordic blue, c/locking, sunroof etc, 10,000 miles..... **£8675**

91 (J) ROVER 214 SLi 5-dr. Azure blue, c/locking, e/windows, sunroof, etc, 8,000 miles **£8675**

91 (J) ROVER 216 SLi 5-dr Hatch. Diamond white/grey, c/locking, e/windows, sunroof, etc, 11,000 miles..... **£8995**

91 (H) MONTEGO 2.0 DLX Turbo Diesel. Pulsar silver/grey, c/locking, e/winds, e/sunroof etc, 28,000 miles **£7475**

90 (G) ROVER MONTEGO 2.0 GTi. Azure blue/grey power steering etc, 18,000 miles..... **£5995**

90 (G) MONTEGO 1.6 LX. Flame red/grey, c/locking, e/windows, e/sunroof.. **£4875**

89 (G) ROVER 213 SE Auto. Flame red, c/locking, e/windows, sunroof etc, 1 private owner, FSH, 12,000 miles **£5695**

89 (G) MAESTRO 1.8 L. Henley blue, one private owner, FSH, 18,000 miles **£4275**

89 (G) METRO 1.3 City X 5-dr. Oyster beige, 1 private owner, FSH, 28,000 miles..... **£3875**

88 (F) MAESTRO 1.3 L. Diamond white, sunroof etc, one local owner, FSH, 28,000 miles **£3595**

88 (F) MAESTRO 1.3 Mayfair. Stone grey duo-tone, c/locking, sunroof etc, 39,000 miles..... **£3675**

88 (E) MONTEGO 2.0 SI. Targa red, local owner, 49,000 miles **£3495**

88 (E) ROVER 216 S. Shantung gold, local owner, 37,000 miles ..... **£**

88 (E) METRO 1.3 City X 5-dr. Silver leaf, sunroof etc. Local owner, 33,000 miles **£2650**

88 (E) MG MAESTRO 2.0 EFi. Atlantic blue, local owner, 30,000 miles **£3995**

88 (E) METRO 1.0 L 5-dr. Silver leaf, sunroof etc, 36,000 miles **£2795**

84 (B) ROVER 213 SE. Targa red, c/locking, local owner..... **£1995**

OTHER MAKES

91 (J) FORD FIESTA 1.1 Popular Plus 5-dr. Radiant red. Supplying dealer and one local owner, 6,000 miles **£5995**

89 (F) VOLVO 340 GL 1.7 5-dr. Red, local owner, 33,000 miles **£4895**

87 (E) VAUXHALL CAVALIER 2.0 CDi 5-dr Hatch. Monaco blue, PAS, alloy wheels, 46,000 miles, local car **£4375**

87 (E) MAZDA 626 LX 1.6 5-dr. Steel grey, local owner, 56,000 miles **£3375**

86 (D) VOLVO 340 1.7 GL 3-dr Hatch. Silver, 2 local owners, 44,000 miles..... **£2875**

HOURS OF BUSINESS
MON TO FRI 8am to 7pm
SAT 8am to 4pm
SUN & BANK HOLIDAYS 10am to 2pm

Granadas. Delivered and collected. Short or long term hire. Daily, £15-£30. Weekly, £82-£150 including VAT and insurance. 0778 347827.

WHEN YOUR CAR CAN'T



OUR VAN CAN

The Ford Transit takes a lot of beating. For the Van that Can, simply call:

MASSEY O'BRIEN

Boston Road Garage
Holbeach
Tel: (0406) 22900

Rent-a-Van

8h©WVN 5285

MOTOR CYCLES FOR SALE

CB900FD, B reg, tax, MoT. Superb standard condition, full service history, including sensible extras, £1,800. Tel (0775) 724512.

KMX 125, 7,000 miles, tax till April, '93, G reg, blue, economical, learner legal, good runner, £1,050 ono. Tel (0775) 711787.

COMMERCIAL VEHICLES FOR SALE

EXCELLENT Luton body with Ratcliffe tail lift fitted to rubbish transit, £195 ono. Tel Spalding 89244.

PARTS & ACCESSORIES

VW CENTRE. Hundreds of Spares for your air cooled VW, types 1,2,3,4. Used and new sale, also Beetles, Camper, Karmen Ghia 411, 412. Tel 0945 588931, any time.

CARS sell fast if you advertise in the motoring columns, telephone Penny on 0775 725484, for friendly, helpful advice.

R. C. EDMONDSON
ST JOHN'S ROAD, SPALDING

K REG FROM £22.90 A DAY Plus Ins

SIMPLY THE BEST

HIRE FOR 7 DAYS PAY FOR 6

★ GRANADA ★ SIERRA ★ ORION
★ ESCORT ★ FIESTA ★ ESTATES
★ TRANSIT VANS & MINI BUSES
EXECUTIVE 8 SEATER
No mileage charges ★ RAC cover
Free child seats

PHONE TERESA
0775 767651

8|©WVN 5622

PUBLIC NOTICES

PLANNING APPLICATION

NOTICE IS HEREBY GIVEN that application has been made to the Council in respect of the following proposals.

The following proposals do not accord with the provisions of the relevant Development Plan.

The following proposals involve, or affect the setting of, a building listed by the Secretary of State for the Environment as a building of special architectural or historic interest, and/or affect the character of a Conservation Area.

H16/0953/92

Lunn Poly Limited ADVERTISEMENT

Fascia sign and hanging sign
23 Hall Place, Spalding

Applications and plans showing the above proposals can be inspected at the Planning Department, Priory Road, Spalding during normal office hours. Any comments should be sent to me within 21 days of this notice, quoting the relevant reference number.

SOUTH HOLLAND DISTRICT COUNCIL

B. SMITH
Director of Planning and Building Control Services

15 SEPT, 1992

1k1586©WVN

LINCOLNSHIRE COUNTY COUNCIL

ROAD TRAFFIC REGULATION ACT 1984

TEMPORARY CLOSURE TO THROUGH TRAFFIC

GOSBERTON/POINTON — LONG DROVE

LINCOLNSHIRE COUNTY COUNCIL Hereby Give Notice that owing to roadworks no person shall proceed on C007 Long Drove, Gosberton/Pointon between the C708 Gosberton and B1177 Pointon commencing September 21, 1992 for a period of five days or the completion of the works.

The alternative route for traffic affected by the closure is Beck Bank to Gosberton Clough, B1397 High Fen, B1177 to Pointon and then to Long Drove.

LINCOLNSHIRE COUNTY COUNCIL
LINCOLNSHIRE PROBATION COMMITTEE

AUDIT OF ACCOUNTS
NOTICE OF PUBLIC RIGHTS

NOTICE IS HEREBY GIVEN pursuant to Section 17 of the Local Government Finance Act 1982 and the Accounts and Audit Regulations 1983.

1. That from October 9, 1992 to October 29, 1992 inclusive between 10 am and 4 pm any person interested, on application to the County Treasurer's Department, County Offices, Lincoln (telephone Lincoln 553621), may inspect, and make copies of, the accounts of the above-named Council and Committee for the year ended March 31, 1992 and all books, deeds, contracts, bills, vouchers and receipts relating thereto. The accounts and other documents will be available for inspection at the offices at which they are normally kept, or otherwise by arrangement.

2. That from 10 am on October 30, 1992 until the completion of the audit, the auditor (Coopers & Lybrand, Cumberland House, 35 Park Row, Nottingham NG1 6FY, telephone Nottingham (0602) 419066) at the request of any local government elector for the area to which the accounts relate, will give the elector or his representative an opportunity to question him about the accounts, and any such elector or his *representative may attend before the auditor* and make objections as to any matter in respect of which the auditor could take action under Section 19 or 20 of the Local Government Finance Act 1982 (namely, an unlawful item of account, failure to bring a sum into account, or a loss or deficiency caused by wilful misconduct), or could make a report in the public interest under Section 15(3) of that Act.

Questions may be received at County Offices, Lincoln, by arrangement with the auditor, to whom requests for this purpose should be addressed. No objection may be made unless the auditor has previously received written notice of the proposed objection and of the objection and of the grounds on which it is made; a copy of this notice must also be sent to the Council or Committee at the address below.

R. J. D. PROCTER,
Chief Executive,
Lincolnshire County Council;
and Secretary to the
Lincolnshire Probation Committee.

County Offices, Lincoln.
September 15, 1992.

©WVN 1601 187/507L F15-9

RE: ISABEL SHAW
DECEASED

PURSUANT TO THE TRUSTEE ACT 1925

NOTICE IS HEREBY GIVEN that any person having a claim against or an interest in the estate of Isabel Shaw, late of 13 Matmore Close, Spalding, who died on the 17th day of June, 1991, is hereby required to send particulars in writing of his claim or interest to the undersigned, the Solicitors for the said Executors Peter Start and Christopher Linton Trim on or before the 17th day of November, 1992, after which date the Executors will proceed to distribute the assets of the said deceased amongst the persons entitled thereto having regard only to the claims and interests of which he shall then have had notice.

Dated this 8th day of September, 1992.

CRUSTS,
Solicitors for the said Executors.
"Highbury",
64 Pinchbeck Road,
Spalding, Lincs.

©WVN 1601b 187/507FP11-9

DRIVING TUITION

ANNE ALEXANDER'S School of Motoring, ADI, MIAM, ROSPA. Friendly service from first lesson to advanced driving. Special introductory offer. Tel: Spalding 769313.

DO YOU need to find the right people for your vacancies, then advertise in the situation columns, telephone Joan on 0775 725484, for friendly, helpful advice.

BOB BLACK SCHOOL OF MOTORING
First 4 lessons £8 each
Free video hire

1991 (J) ESCORT Encore 1.6i, Fashion blue, 1 owner..... £7499 £1,799

Saloon 1000cc. White, 1 owner.... £6,199 £5,799

4HCWVN 100

ALL THE ABOVE CARS ARE SOLD COMPLETE WITH ONE YEAR'S PARTS AND LABOUR GUARANTEE.

RAYMOND MAYS

Spalding Road, Bourne, Lincs PE10 9LE
Telephone (0778) 424464

SALES HOURS Mon-Fri 9.00-6.00 Sat 9.00-5.00 Sun 2.00-5.00

MOTOR CYCLES FOR SALE

CB900FD, B reg, tax, MoT. Superb standard condition, full service history, including sensible extras, £1,600. Tel (0775) 724512.

KMX 125, 7,000 miles, tax till April, '93, G reg, blue, economical, learner legal, good runner, £1,050 ono. Tel (0775) 711787.

COMMERCIAL VEHICLES FOR SALE

EXCELLENT Luton body with Ratcliffe tail lift fitted to rubbish transit, £195 ono. Tel Spalding 89244.

PARTS & ACCESSORIES

VW CENTRE. Hundreds of Spares for your air cooled VW, types 1,2,3,4. Used and new sale, also Beetles, Camper, Karman Ghia 411, 412. Tel 0945 588931, any time.

CARS sell fast if you advertise in the motoring columns, telephone Penny on 0775 725484, for friendly, helpful advice.

PUBLIC NOTICES

PLANNING APPLICATION

NOTICE IS HEREBY GIVEN that application has been made to the Council in respect of the following proposals.

The following proposals do not accord with the provisions of the relevant Development Plan.

The following proposals involve, or affect the setting of, a building listed by the Secretary of State for the Environment as a building of special architectural or historic interest, and/or affect the character of a Conservation Area.

H16/0953/92

Lunn Poly Limited ADVERTISEMENT

Fascia sign and hanging sign
23 Hall Place, Spalding

Applications and plans showing the above proposals can be inspected at the Planning Department, Priory Road, Spalding during normal office hours. Any comments should be sent to me within 21 days of this notice, quoting the relevant reference number.

B. SMITH
Director of Planning and Building Control Services

15 SEPT, 1992

SOUTH HOLLAND DISTRICT COUNCIL

1k1596©WVN

LINCOLNSHIRE COUNTY COUNCIL

ROAD TRAFFIC REGULATION ACT 1984

TEMPORARY CLOSURE TO THROUGH TRAFFIC

GOSBERTON/POINTON

—LONG DROVE

LINCOLNSHIRE COUNTY COUNCIL Hereby Give Notice that owing to roadworks no person shall proceed on C007 Long Drove, Gosberton/Pointon between the C708 Gosberton and B1177 Pointon commencing September 21, 1992 for a period of five days or the completion of the works.

The alternative route for traffic affected by the closure is Beck Bank to Gosberton Clough, B1397 High Fen, B1177 to Pointon and then to Long Drove.

J. EMMERSON,
Director of Highways and Planning.
Lincolnshire County Council.

©WVN 1601a 187/507LF15-9

LINCOLNSHIRE COUNTY COUNCIL
LINCOLNSHIRE PROBATION COMMITTEE

AUDIT OF ACCOUNTS
NOTICE OF PUBLIC RIGHTS

NOTICE IS HEREBY GIVEN pursuant to Section 17 of the Local Government Finance Act 1982 and the Accounts and Audit Regulations 1983.

. That from October 9, 1992 to October 29, 1992 inclusive between 10 am and 4 pm any person interested, on application to the County Treasurer's Department, County Offices, Lincoln (telephone Lincoln 553621), may inspect, and make copies of, the accounts of the above-named Council and Committee for the year ended March 31, 1992 and all books, deeds, contracts, bills, vouchers and receipts relating thereto. The accounts and other documents will be available for inspection at the offices at which they are normally kept, or otherwise by arrangement.

2. That from 10 am on October 30, 1992 until the completion of the audit, the auditor (Coopers & Lybrand, Cumberland House, 35 Park Row, Nottingham NG1 6FY, telephone Nottingham (0602) 419066) at the request of any local government elector for the area to which the accounts relate, will give the elector or his representative an opportunity to question him about the accounts, and any such elector or his representative may attend before the auditor and make objections as to any matter in respect of which the auditor could take action under Section 19 or 20 of the Local Government Finance Act 1982 (namely, an unlawful item of account, failure to bring a sum into account, or a loss or deficiency caused by wilful misconduct), or could make a report in the public interest under Section 15(3) of that Act.

Questions may be received at County Offices, Lincoln, by arrangement with the auditor, to whom requests for this purpose should be addressed. No objection may be made unless the auditor has previously received written notice of the proposed objection and of the objection and of the grounds on which it is made; a copy of this notice must also be sent to the Council or Committee at the address below.

R. J. D. PROCTER,
Chief Executive,
Lincolnshire County Council;
and Secretary to the
Lincolnshire Probation Committee.
County Offices, Lincoln.
September 15, 1992.

©WVN 1601 187/507L F15-9

RE: ISABEL SHAW DECEASED

PURSUANT TO THE TRUSTEE ACT 1925

NOTICE IS HEREBY GIVEN that any person having a claim against or an interest in the estate of Isabel Shaw, late of 13 Matmore Close, Spalding, who died on the 17th day of June, 1991, is hereby required to send particulars in writing of his claim or interest to the undersigned, the Solicitors for the said Executors Peter Start and Christopher Linton Trim on or before the 17th day of November, 1992, after which date the Executors will proceed to distribute the assets of the said deceased amongst the persons entitled thereto having regard only to the claims and interests of which he shall then have had notice.

Dated this 8th day of September, 1992.

CRUSTS,
Solicitors for the said Executors.
"Highbury",
64 Pinchbeck Road,
Spalding, Lincs.

©WVN 1601b 187/507FP11-9

DRIVING TUITION

ANNE ALEXANDER'S School of Motoring, ADI, MIAM, ROSPA. Friendly service from first lesson to advanced driving. Special introductory offer. Tel: Spalding 769313.

DO YOU need to find the right people for your vacancies, then advertise in the situation columns, telephone Joan on 0775 725484, for friendly, helpful advice.

BOB BLACK SCHOOL OF MOTORING
First 4 lessons £8 each
Free video hire
All areas covered.
Door-to-door
Tel: Holbeach St Johns (0406) 34538 or Mobile (0831) 573404

6j1590©WVN

LOOKING FOR YOUR IDEAL HOME?
Then read the Property Pages in the
LINCOLNSHIRE FREE PRESS
Every Week

EDMONDSON
HN'S ROAD,
SPALDING

K REG FROM £22.90 A DAY
Plus Ins

MPLY THE BEST

IRE FOR 7 DAYS
PAY FOR 6

RANADA ★ SIERRA ★ ORION
SCORT ★ FIESTA ★ ESTATES
RANSIT VANS & MINI BUSES
EXECUTIVE 8 SEATER
nileage charges ★ RAC cover
Free child seats

ONE TERESA
75 767651



LAP 15.9.92.

FILE COPY

PLANNING APPLICATION

Notice is hereby given that application has been made to the Council in respect of the following:

PROPOSAL IN CONSERVATION AREAS

The proposal may affect the character or appearance of the Conservation Area of SPALDING .

Reference No: H16/0953/92
Description: Fascia sign and hanging sign

Location: 23 Hall Place
Spalding

Applications and plans showing the proposal(s) may be seen during office hours at the Planning Department, Council Offices, Priory Road, Spalding. Any observations should be sent to me by 06-OCT-92 quoting the above reference number.


B Smith
Director of Planning and Building Control Services

15-SEP-92


SOUTH HOLLAND DISTRICT COUNCIL

PHOENIX

DESIGN STOREFITTING SHOP EQUIPMENT

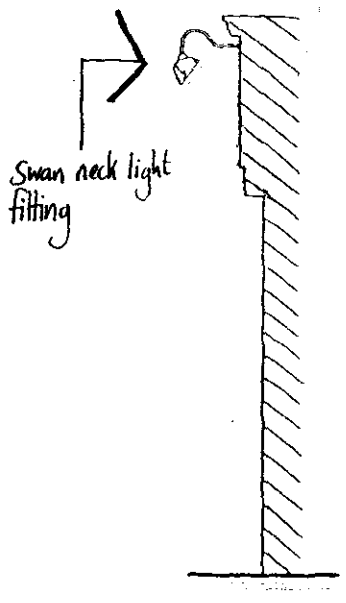

Section

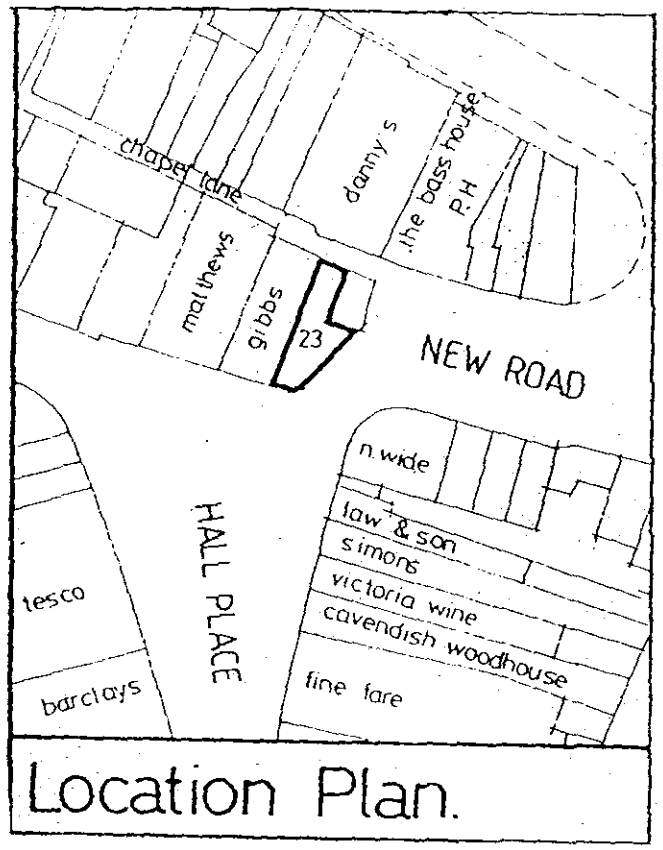


Location Plan.

Lunn Poly Ltd
23 Hall Place
Spalding

FASCIA BACKGROUND FINISHED IN GLOSS MAGNOLIA BS 08 B15 WITH RED AND PERSPEX INDIVIDUAL EFFECT CUT LETTERS ON STANDS LETTER SIZE - APPROX 200mm FOR CAPITALS


WINDOW FRAME, CILL AND DOOR TO BE FINISHED DEVLAN UV SIGNAL RED GLOSS.

NEW EXTERNAL QUALITY SOLID PANEL, HARDWOOD DOOR & FRAME WITHIN EXISTING OPENING.

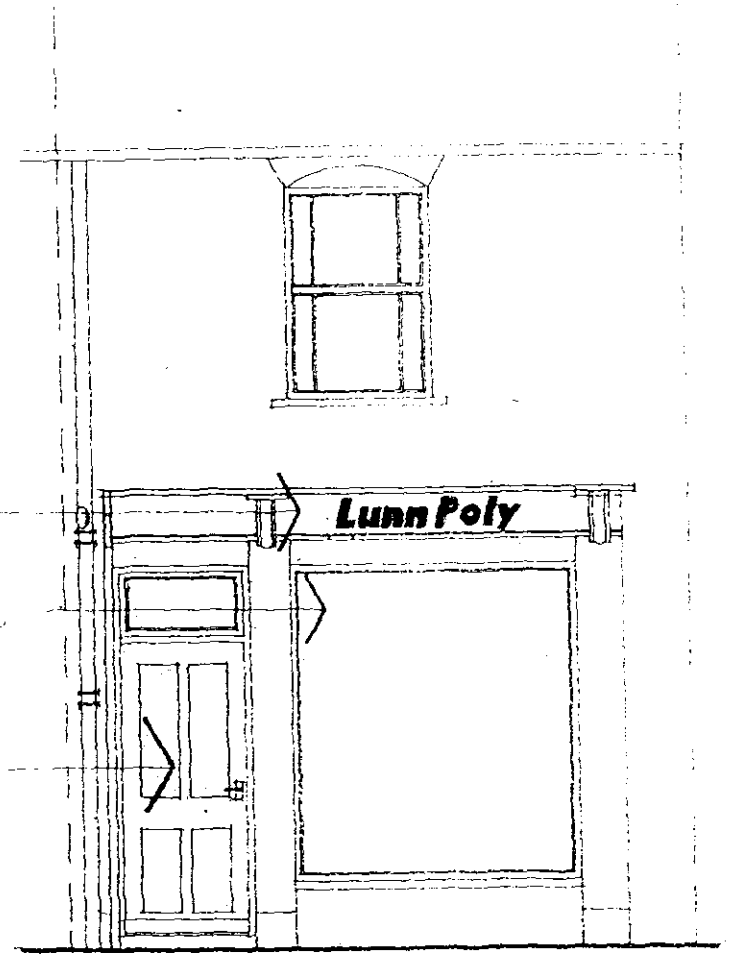

N.W Elevation

FASCIA - BACKGROUND, PLYWOOD (EXISTING.) FINISHED MAGNOLIA GLOSS BS. 08.B.15. INDIVIDUAL EFFECT CUT LETTERS, FROM 440 PERSPEX ON STANDS. PROJECTING HANGING SIGN ILLUMINATED BY FLOODLIGHT TROUGH. MAIN FASCIA SIGNAGE ILLUMINATED BY 5N° SWAN NECK LIGHT FITTINGS. LETTER SIZE - APPROX 350mm FOR CAPITALS

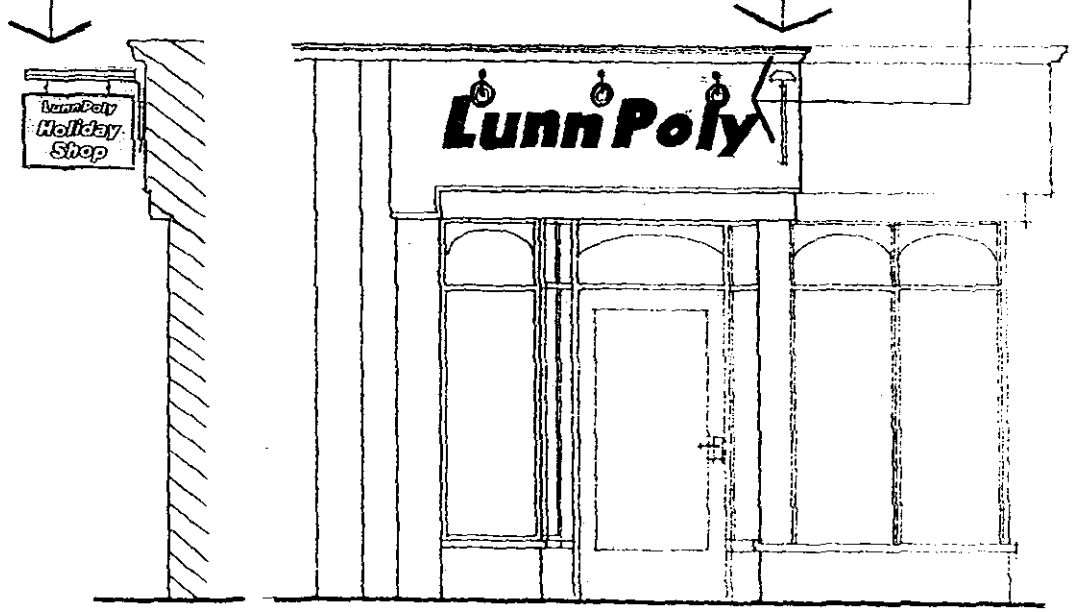



Section

S.E Elevation

FASCIA - BACKGROUND, PLYWOOD (EXISTING.) FINISHED MAGNOLIA GLOSS BS. 08.B.15. INDIVIDUAL EFFECT CUT LETTERS, FROM 440 PERSPEX ON STANDS. FASCIA SIGNAGE ILLUMINATED BY 4-5" SWAN NECK LIGHT FITTINGS. LETTER SIZE - APPROX 400mm FOR CAPITALS


EXISTING FASCIA PANEL INCORPORATING CLOCK, FINISH MAGNOLIA GLOSS BS. 08.B.15.

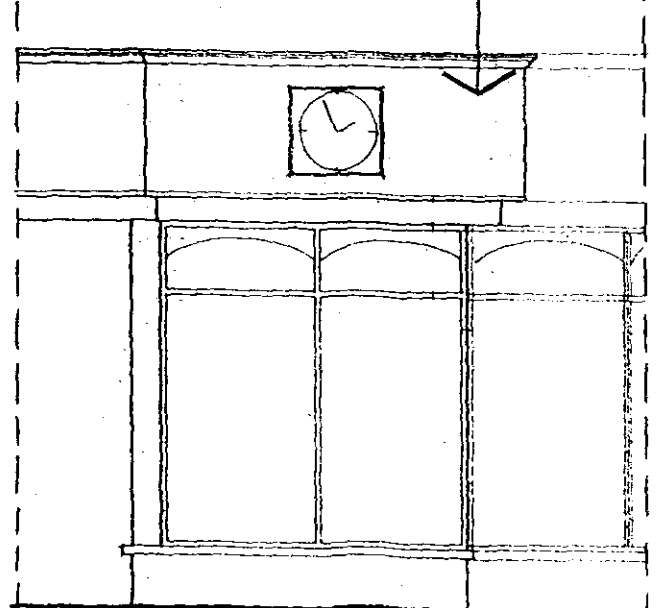

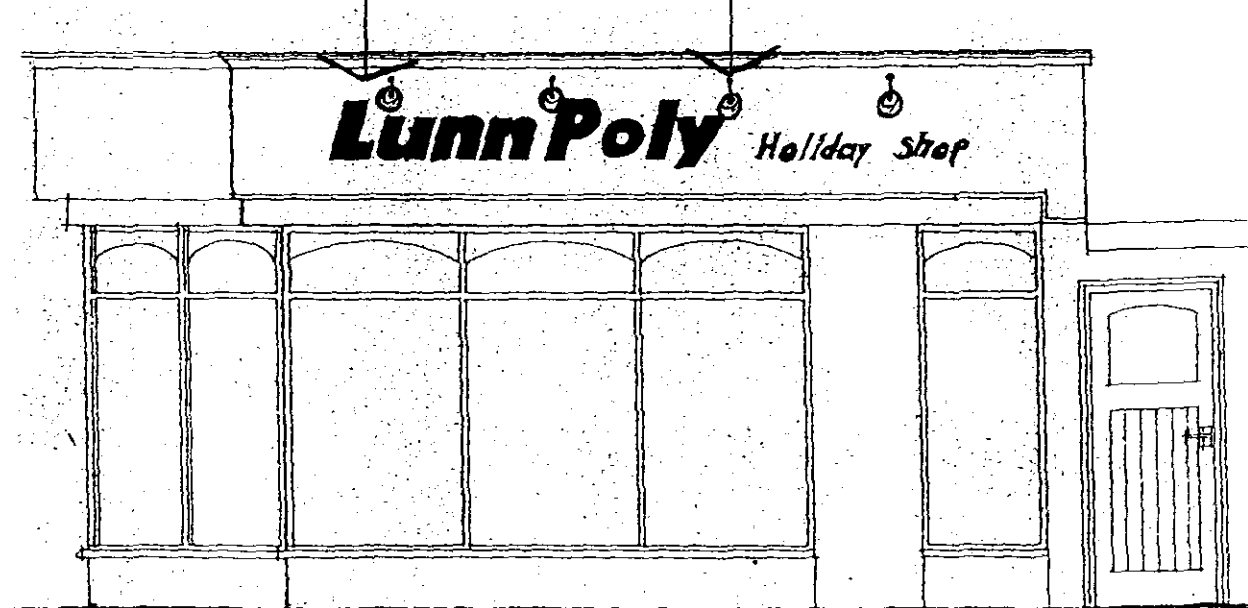


N.E Elevation


SOUTH ... D.C.
PLA ... T
14 OCT 1992
REF 95/...

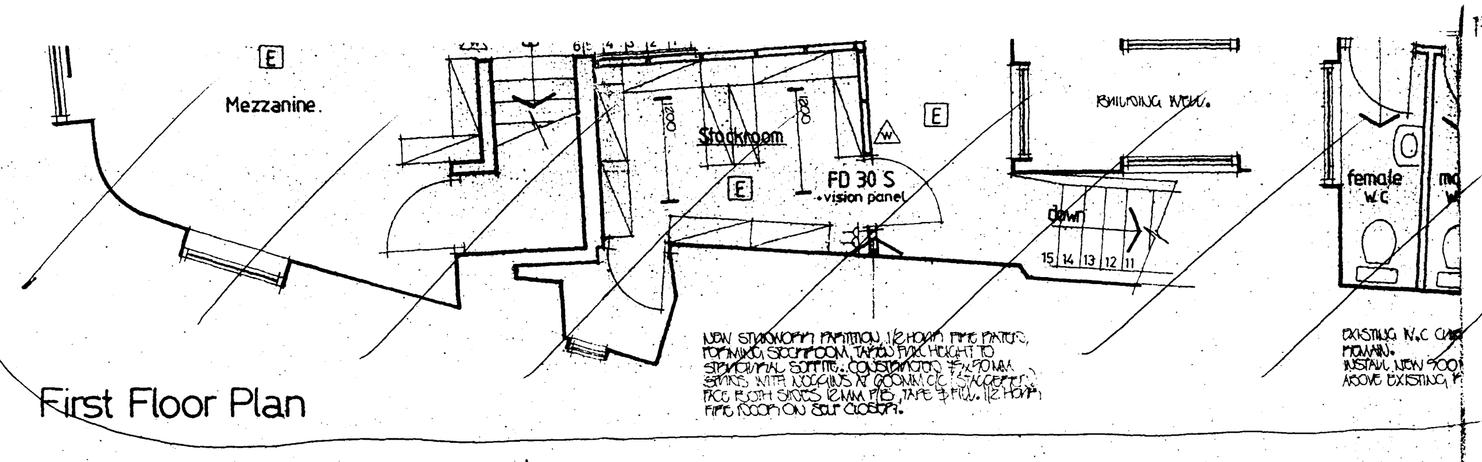


First Floor Plan

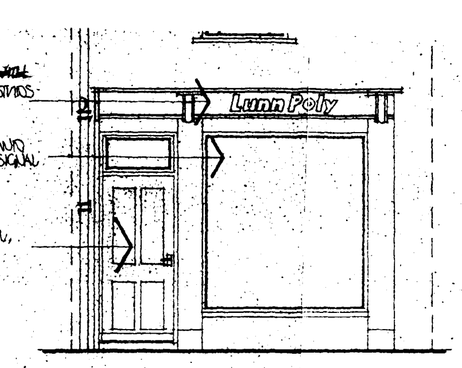


N.W Elevation

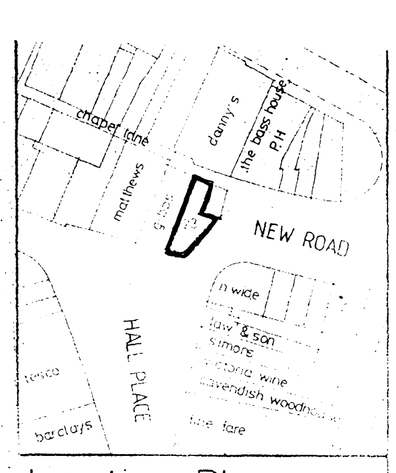


Location Plan.

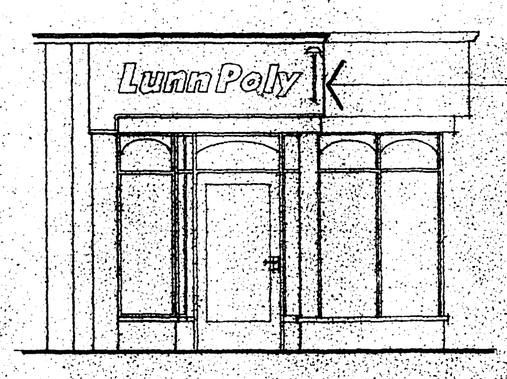

S.E Elevation

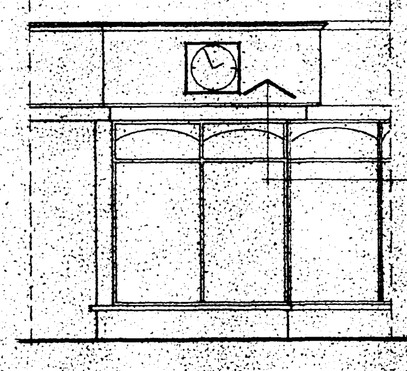

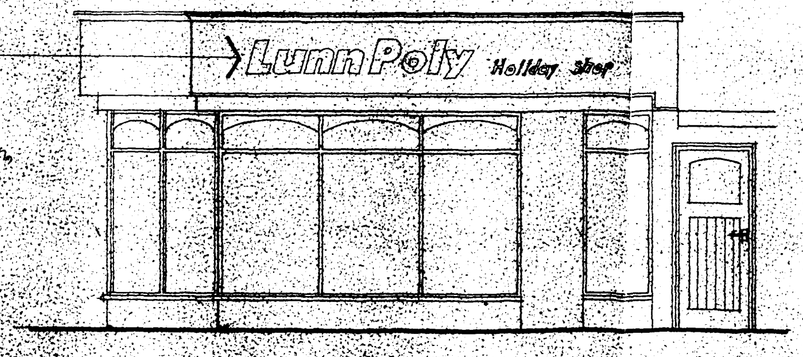

N.E Elevation

PHOENIX

DESIGN · MANUFACTURING · SHOPEQUIPMENT

PROJECT

Lunn Poly Ltd
23 Hall Place
Spalding

SOUTH HOLLAND D.C.
PLAN DEPT.
07 SEP 1992
REF 09153/92

SITE

DRG NO LP 9214/02/PD

DATE AUG. 1992

SCALE 1:50

Dimensions to be checked on site. Figured dimensions to be taken in preference to those scaled. The copyright of this drawing is reserved and the drawing is issued on the condition that it is not copied, reproduced, retained or disclosed to any person without authority.

150 BRIDPORT ROAD LONDON N18 1HS
TELEPHONE 081-803 9986
FACSIMILE 081-803 7809

UDG 21/1011