


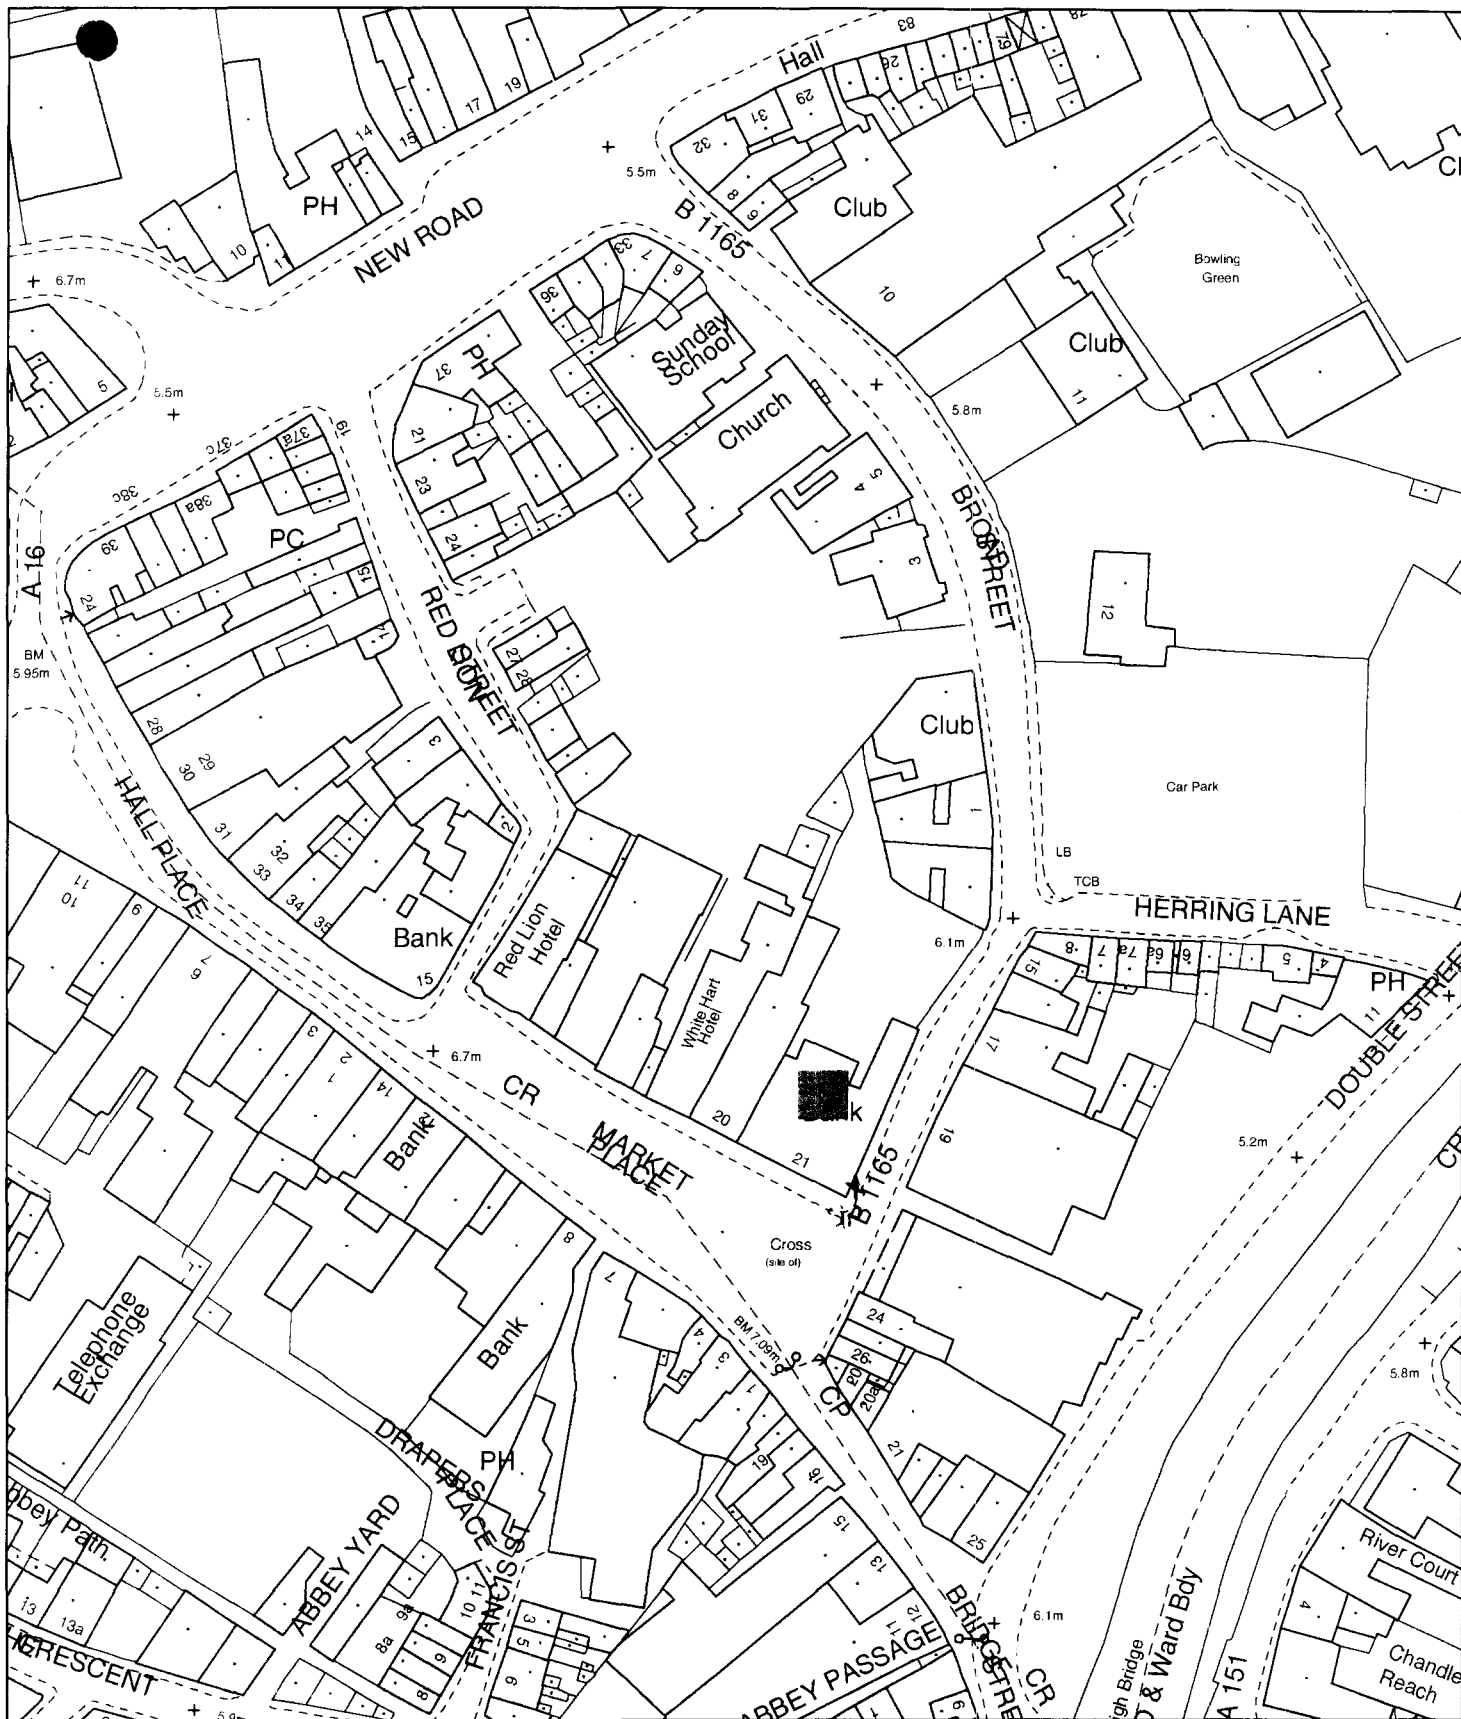

## Planning Application Location Plan Ward Member Notification

H16/0955/02

Scale: 1:1250

Planning and Development

Council Offices, Priory Road, Spalding, Lincolnshire  
PE11 2XE

PLEASE DO NOT COPY THIS PLAN

This map is reproduced from Ordnance Survey material with permission of Ordnance Survey on behalf of Her Majesty's Stationery Office (c) Crown copyright. Unauthorised reproduction infringes Crown copyright and may lead to prosecution or civil proceedings. South Holland District Council LA079413 2002



# Siteplan

1:1250 Scale



Produced 30 Aug 2000 from Ordnance Survey digital data and incorporating surveyed revision available at this date. © Crown copyright 2000.

Part or all of this Siteplan is enlarged from mapping produced at one or more of the following scales 1:1250, 1:2500, 1:10000.

Due to the resolution of this image, the depiction of a solid line within dashed lines does not necessarily constitute an obstruction at ground level.

Reproduction in whole or in part is prohibited without prior permission of Ordnance Survey.

FOLLOW UP  
BRANCH No: 2922 FILE NAME: 2922-3

NATWEST  
MARKET PLACE  
SPALDING  
PE11 1ST

Centre coordinates : 524812mE 322658mN

National Grid sheet reference at centre  
of this Siteplan: TF2422NE.

Supplied by: National Map Centre Tel 0171 222 2466  
Serial Number: 7920

20 AUG 2002

0955/02