

Planting area C
1:500

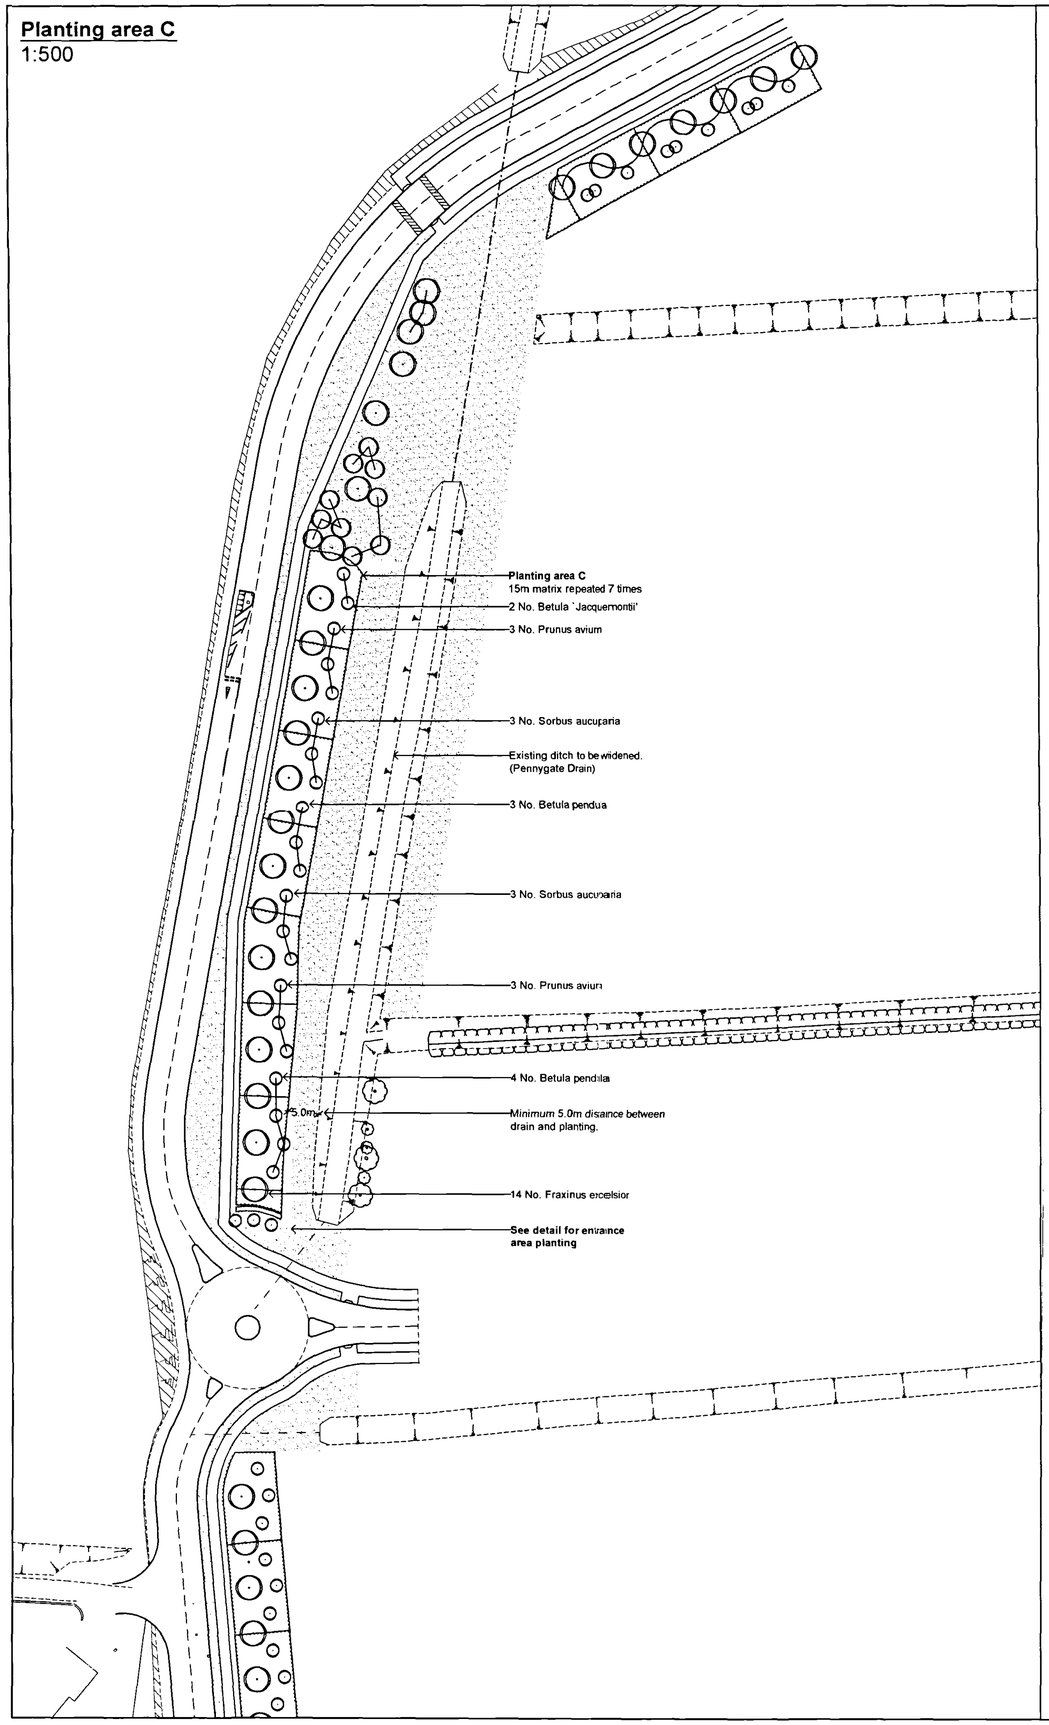


Planting area C - planting matrix detail
1:100

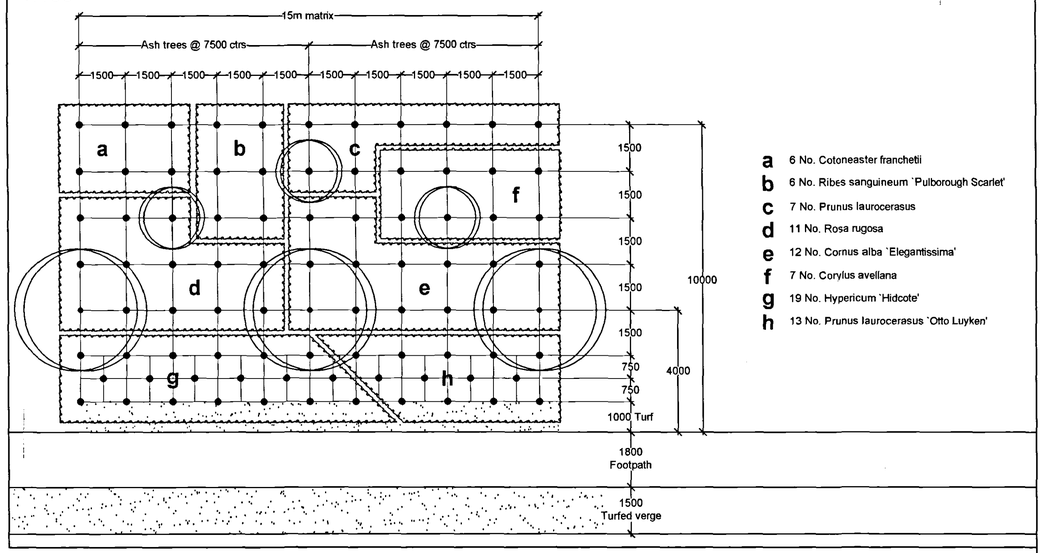


a 6 No. Cotoneaster franchetii
b 6 No. Ribes sanguineum 'Pulborough Scarlet'
c 7 No. Prunus laurocerasus
d 11 No. Rosa rugosa
e 12 No. Cornus alba 'Elegantissima'
f 7 No. Corylus avellana
g 19 No. Hypericum 'Hidcote'
h 13 No. Prunus laurocerasus 'Otto Luyken'

Planting area C - Entrance planting detail
1:100

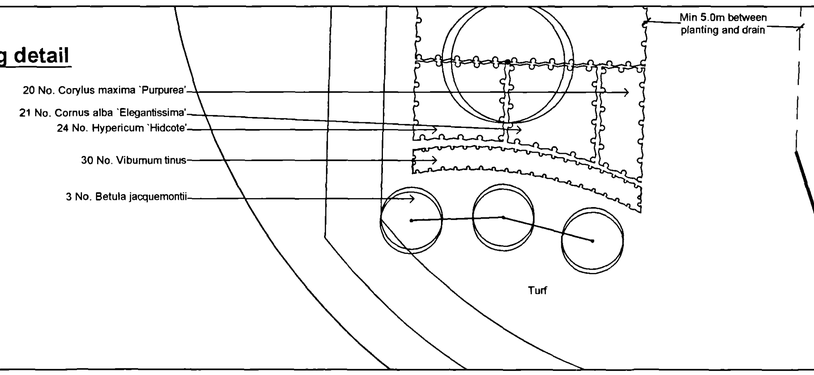

Key plan
1:2000

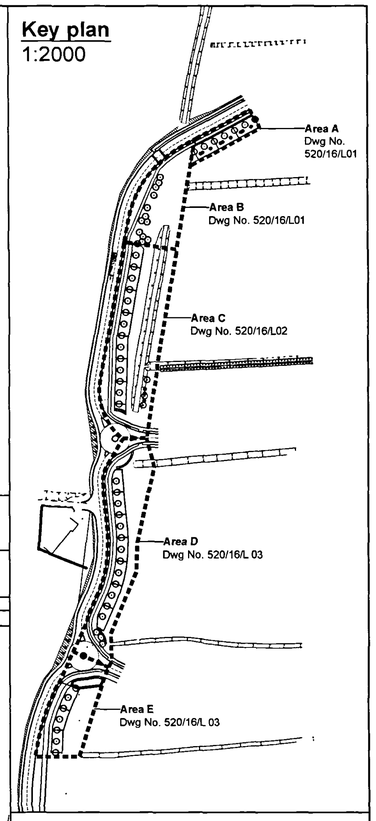

Planting schedule

Planting area C

TREES

Qty	Species	Size	Root	Form
14	Fraxinus excelsior 'Westhof's Glorie'	16-18cm girth	RB	Standard
6	Betula 'Jacquemontii'	16-18cm girth	RB	Standard
6	Prunus avium	12-14cm girth	RB	Standard
6	Sorbus aucuparia	2.0-2.5m height	RB	Feathered
7	Betula pendula	2.0-2.5m height	RB	Feathered

SHRUBS

Qty	Species	Size	Root	Container	Age	Form	Min breaks/branches
105	Cornus alba 'Elegantissima'	40-60cm	BR	-	1+1	Branched	2
49	Corylus avellana	40-60cm	BR	-	1+1	Branched	2
20	Corylus maxima 'Purpurea'	40-60cm	CG	3L	-	Branched	2
42	Cotoneaster franchetii	40-60cm	CG	2L	-	Branched	3
157	Hypericum 'Hidcote'	20-30cm	CG	2L	-	Bushy	3
49	Prunus laurocerasus	40-60cm	BR	-	0/2	Bushy	2
91	Prunus laurocerasus 'Otto Luyken'	30-40cm	CG	3L	-	Bushy	3
42	Ribes sanguineum 'Pulborough Scarlet'	40-60cm	CG	2L	-	Branched	3
77	Rosa rugosa	40-60cm	BR	-	1+1	Branched	2
30	Viburnum tinus	20-30cm	CG	3L	-	Bushy	4

PLANTING NOTES

Shrub planting:
All shrub planting to be planted into a minimum depth of 300mm topsoil.
Topsoil to be cultivated to a fine tilth. All stones over 38mm, rubble, rubbish, lumps of clay, roots and all other extraneous materials to be removed.
50mm layer spent mushroom compost to be incorporated into top 150mm.
Enmag slow release fertiliser to be incorporated into planting beds at manufacturer's recommended rates.
Planting beds to be mulched with 50mm consolidated depth of bark mulch.
Planting to be watered as necessary to ensure healthy establishment.
Planting beds to be maintained free of weeds.

Tree planting:
Trees to be planted into 900x900x900mm tree pits.
Tree pit bases to be broken up to ensure adequate drainage.
Tree pits to be backfilled with topsoil ameliorated with 1 part compost: 3 parts topsoil.
Trees to be short double staked and tied.
Trees to be watered as necessary to ensure healthy establishment.

Grass areas:
Grass to be established over minimum 150mm depth topsoil.
Topsoil to be cultivated to a fine tilth. All stones over 38mm, rubble, rubbish, lumps of clay, roots and all other extraneous materials to be removed.
Pre-seed fertiliser to be applied.
Grass seed to be a hard wearing, low maintenance amenity mix such as DLF Perryfields Pro 25 or similar.
Turf to be Rolawn Medallion.
Grass areas to be maintained between 25 and 65mm height.

DETERMINED PLAN

Ref. A1

SHDC Planning & Development 09 AUG 2004 Ref: 0955/04

DRAWING 06 AUG 2004 ISSUED

Rev.	By	Notes	Date
A	AC	Planting moved 5.0m away from Pennygate Drain	6/8/04

THE ROBERT DOUGHTY CONSULTANCY LIMITED
TOWN AND COUNTRY PLANNING-LANDSCAPE ARCHITECTURE
32 High Street, Helpringham, Sleaford, Lincolnshire, NG34 0RA
Tel: (01529) 421646 Fax: (01529) 421358
Website: www.rdc-landplan.co.uk
E mail: admin@rdc-landplan.co.uk

Client: Allison Homes

Project: Wygate Distributor Road

Drawing title: Area C - Planting details

Job No.	Drawing No.	Rev.	Drawn
520/16	L 02	A	AC

Scale	Date	Checked
Varies - see drawing	July 2004	

© DO NOT SCALE from this drawing. All measurements should be checked against on site conditions and any discrepancies should be brought to the attention of the Robert Doughty Consultancy.