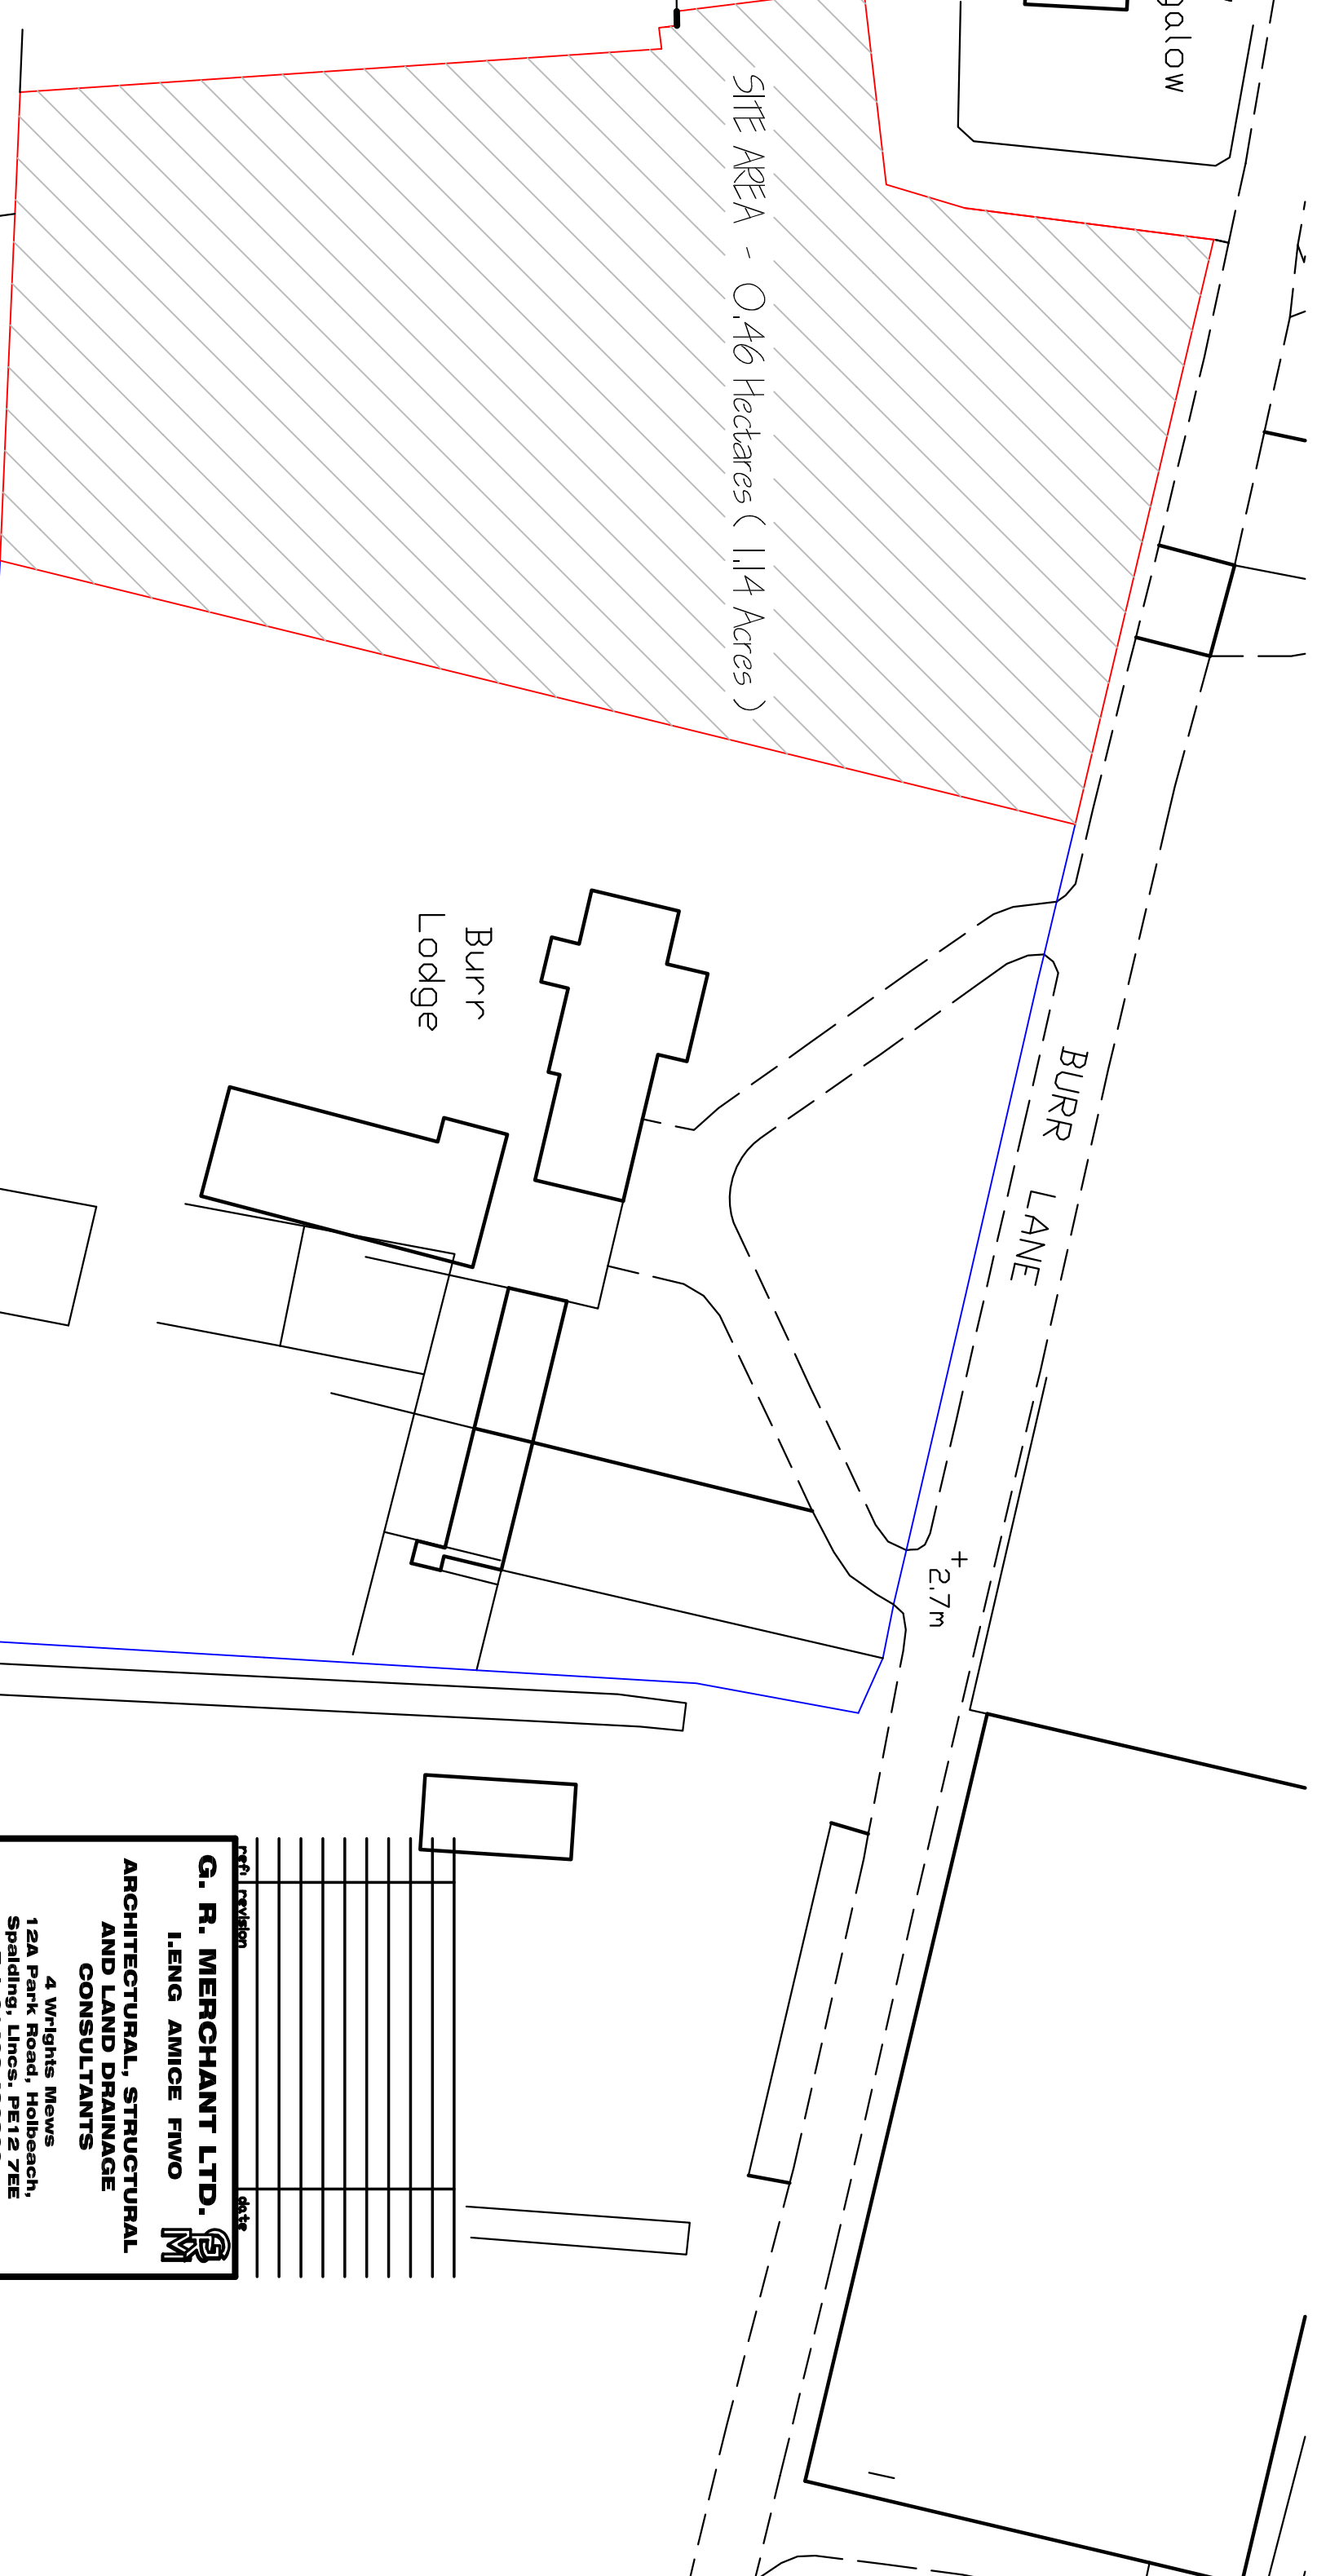
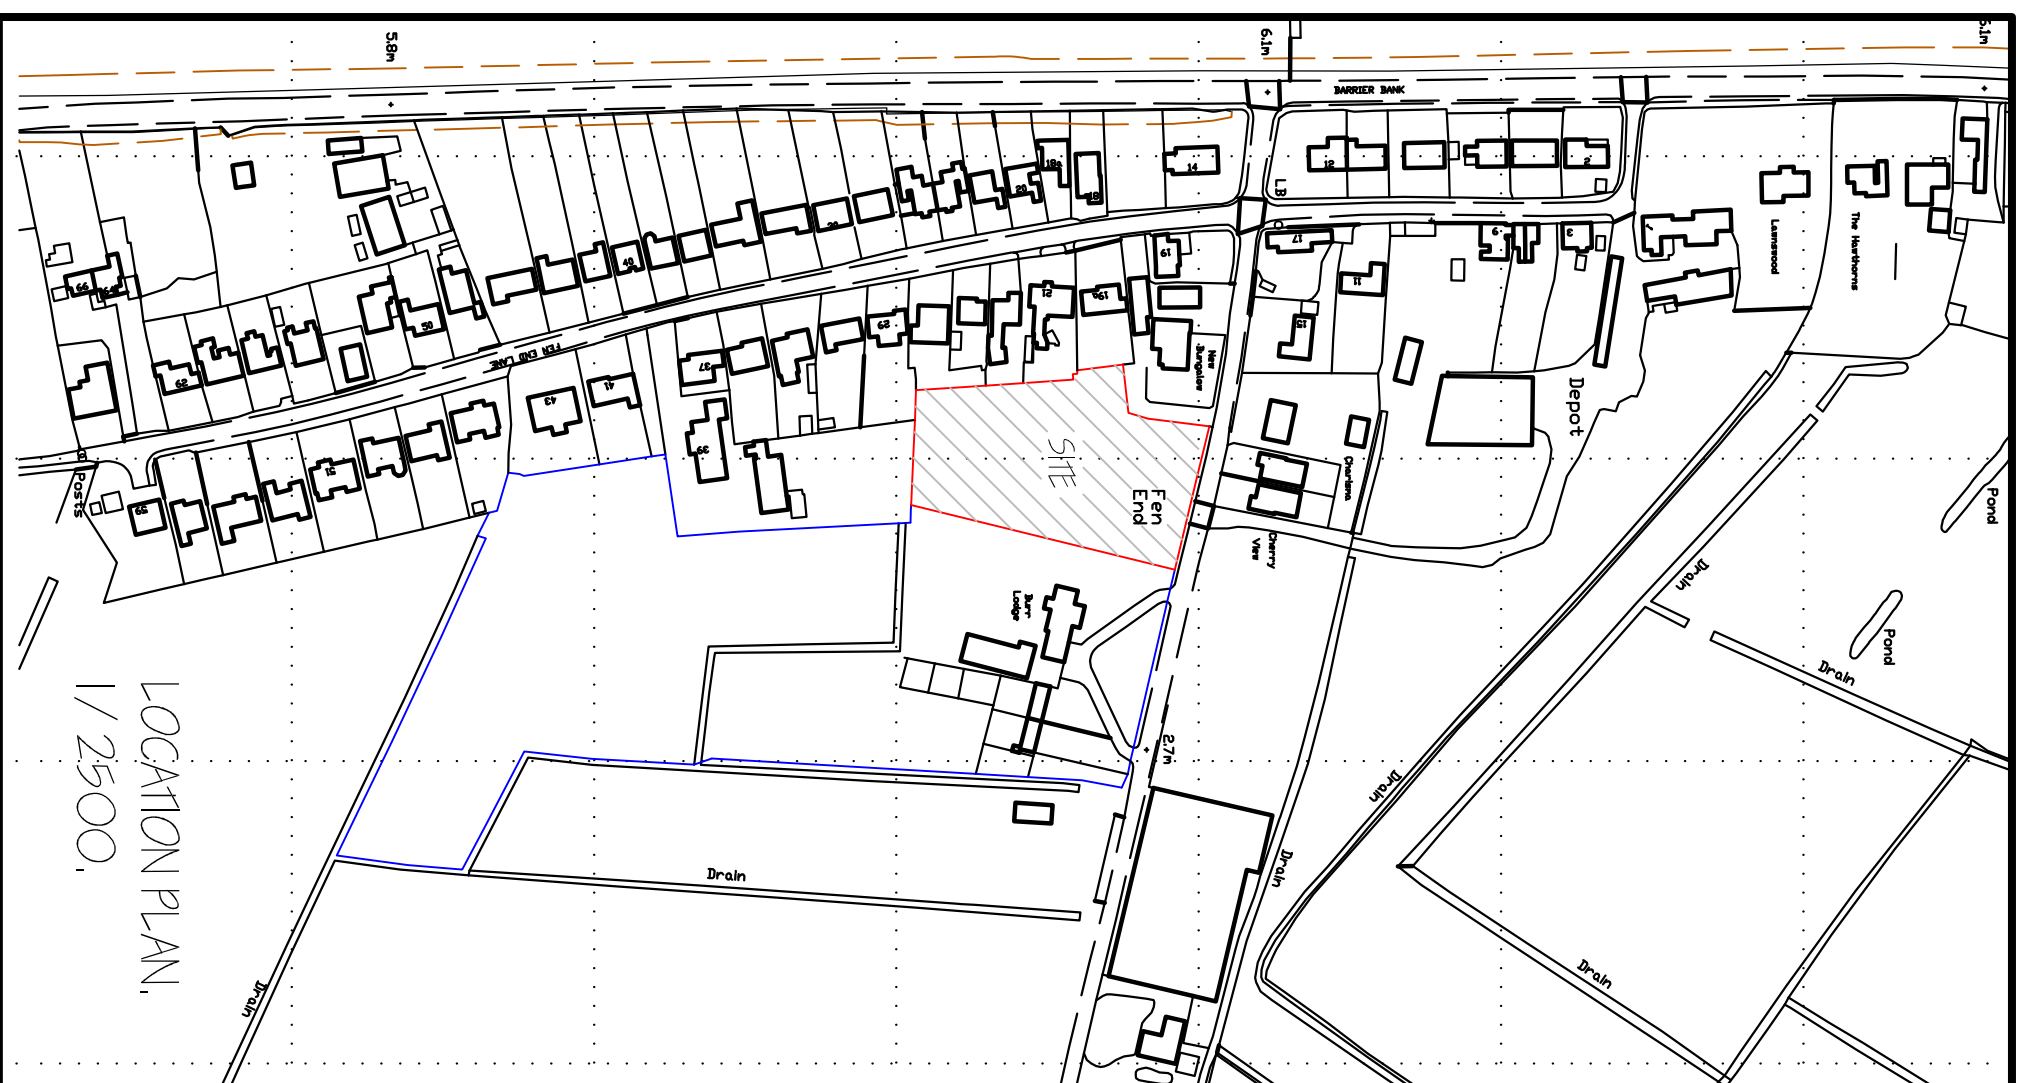
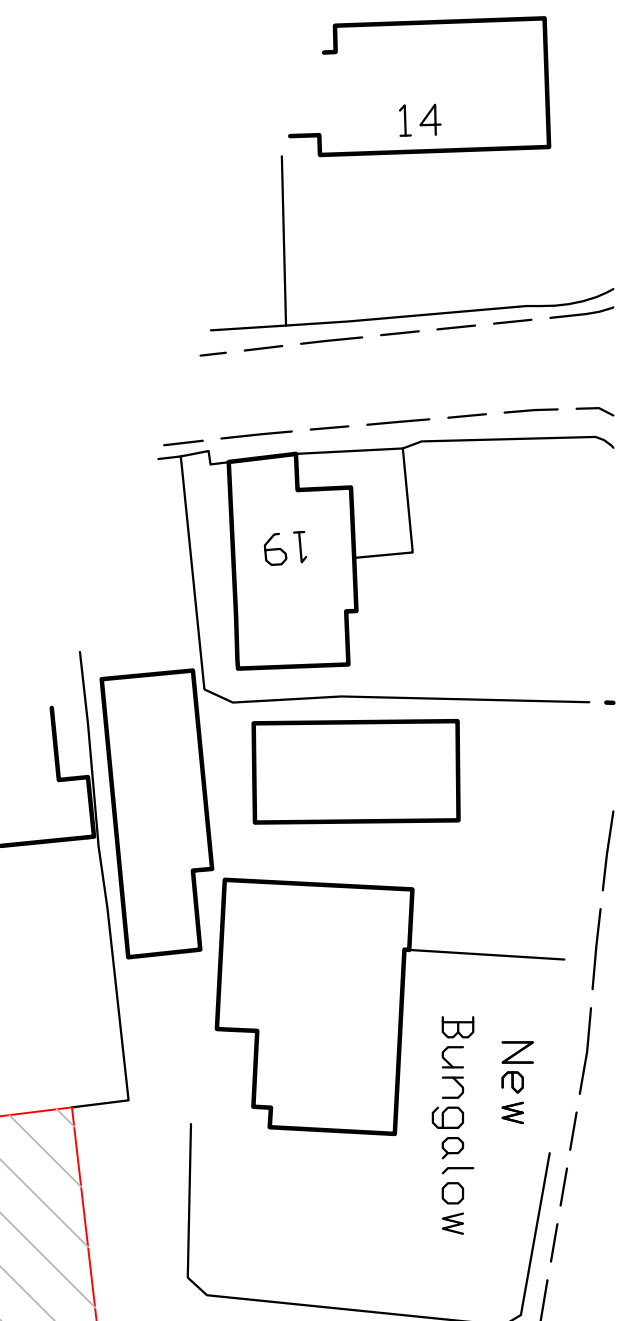
[illegible]

refi	revision
------	----------

data	
------	--

G. R. MERCHANT LTD.
I-ENG AMICE FIWO

**ARCHITECTURAL, STRUCTURAL
AND LAND DRAINAGE
CONSULTANTS**

4 Wrights Mews
12A Park Road, Holbeach,
Spalding, Lincs. PE12 7EE
Tel: 01406 490800
Fax: 01406 425744
E-Mail: gr.merchant@btconnect.com

RESIDENTIAL DEVELOPMENT.
Adj' BURR LODGE.
BURR LANE.
SPALDING, LINC'S, PE12 6AZ.

Client
MR & MRS B. TURNER.

Drawing

LOCATION & SITE LAYOUT PLAN.

Job Ref.	Drawing No.
2704-4.	10.
Date	Drawn
OCT 15, 2015.	GRM.

Scales

DO NOT SCALE FROM THIS DRAWING

[illegible]