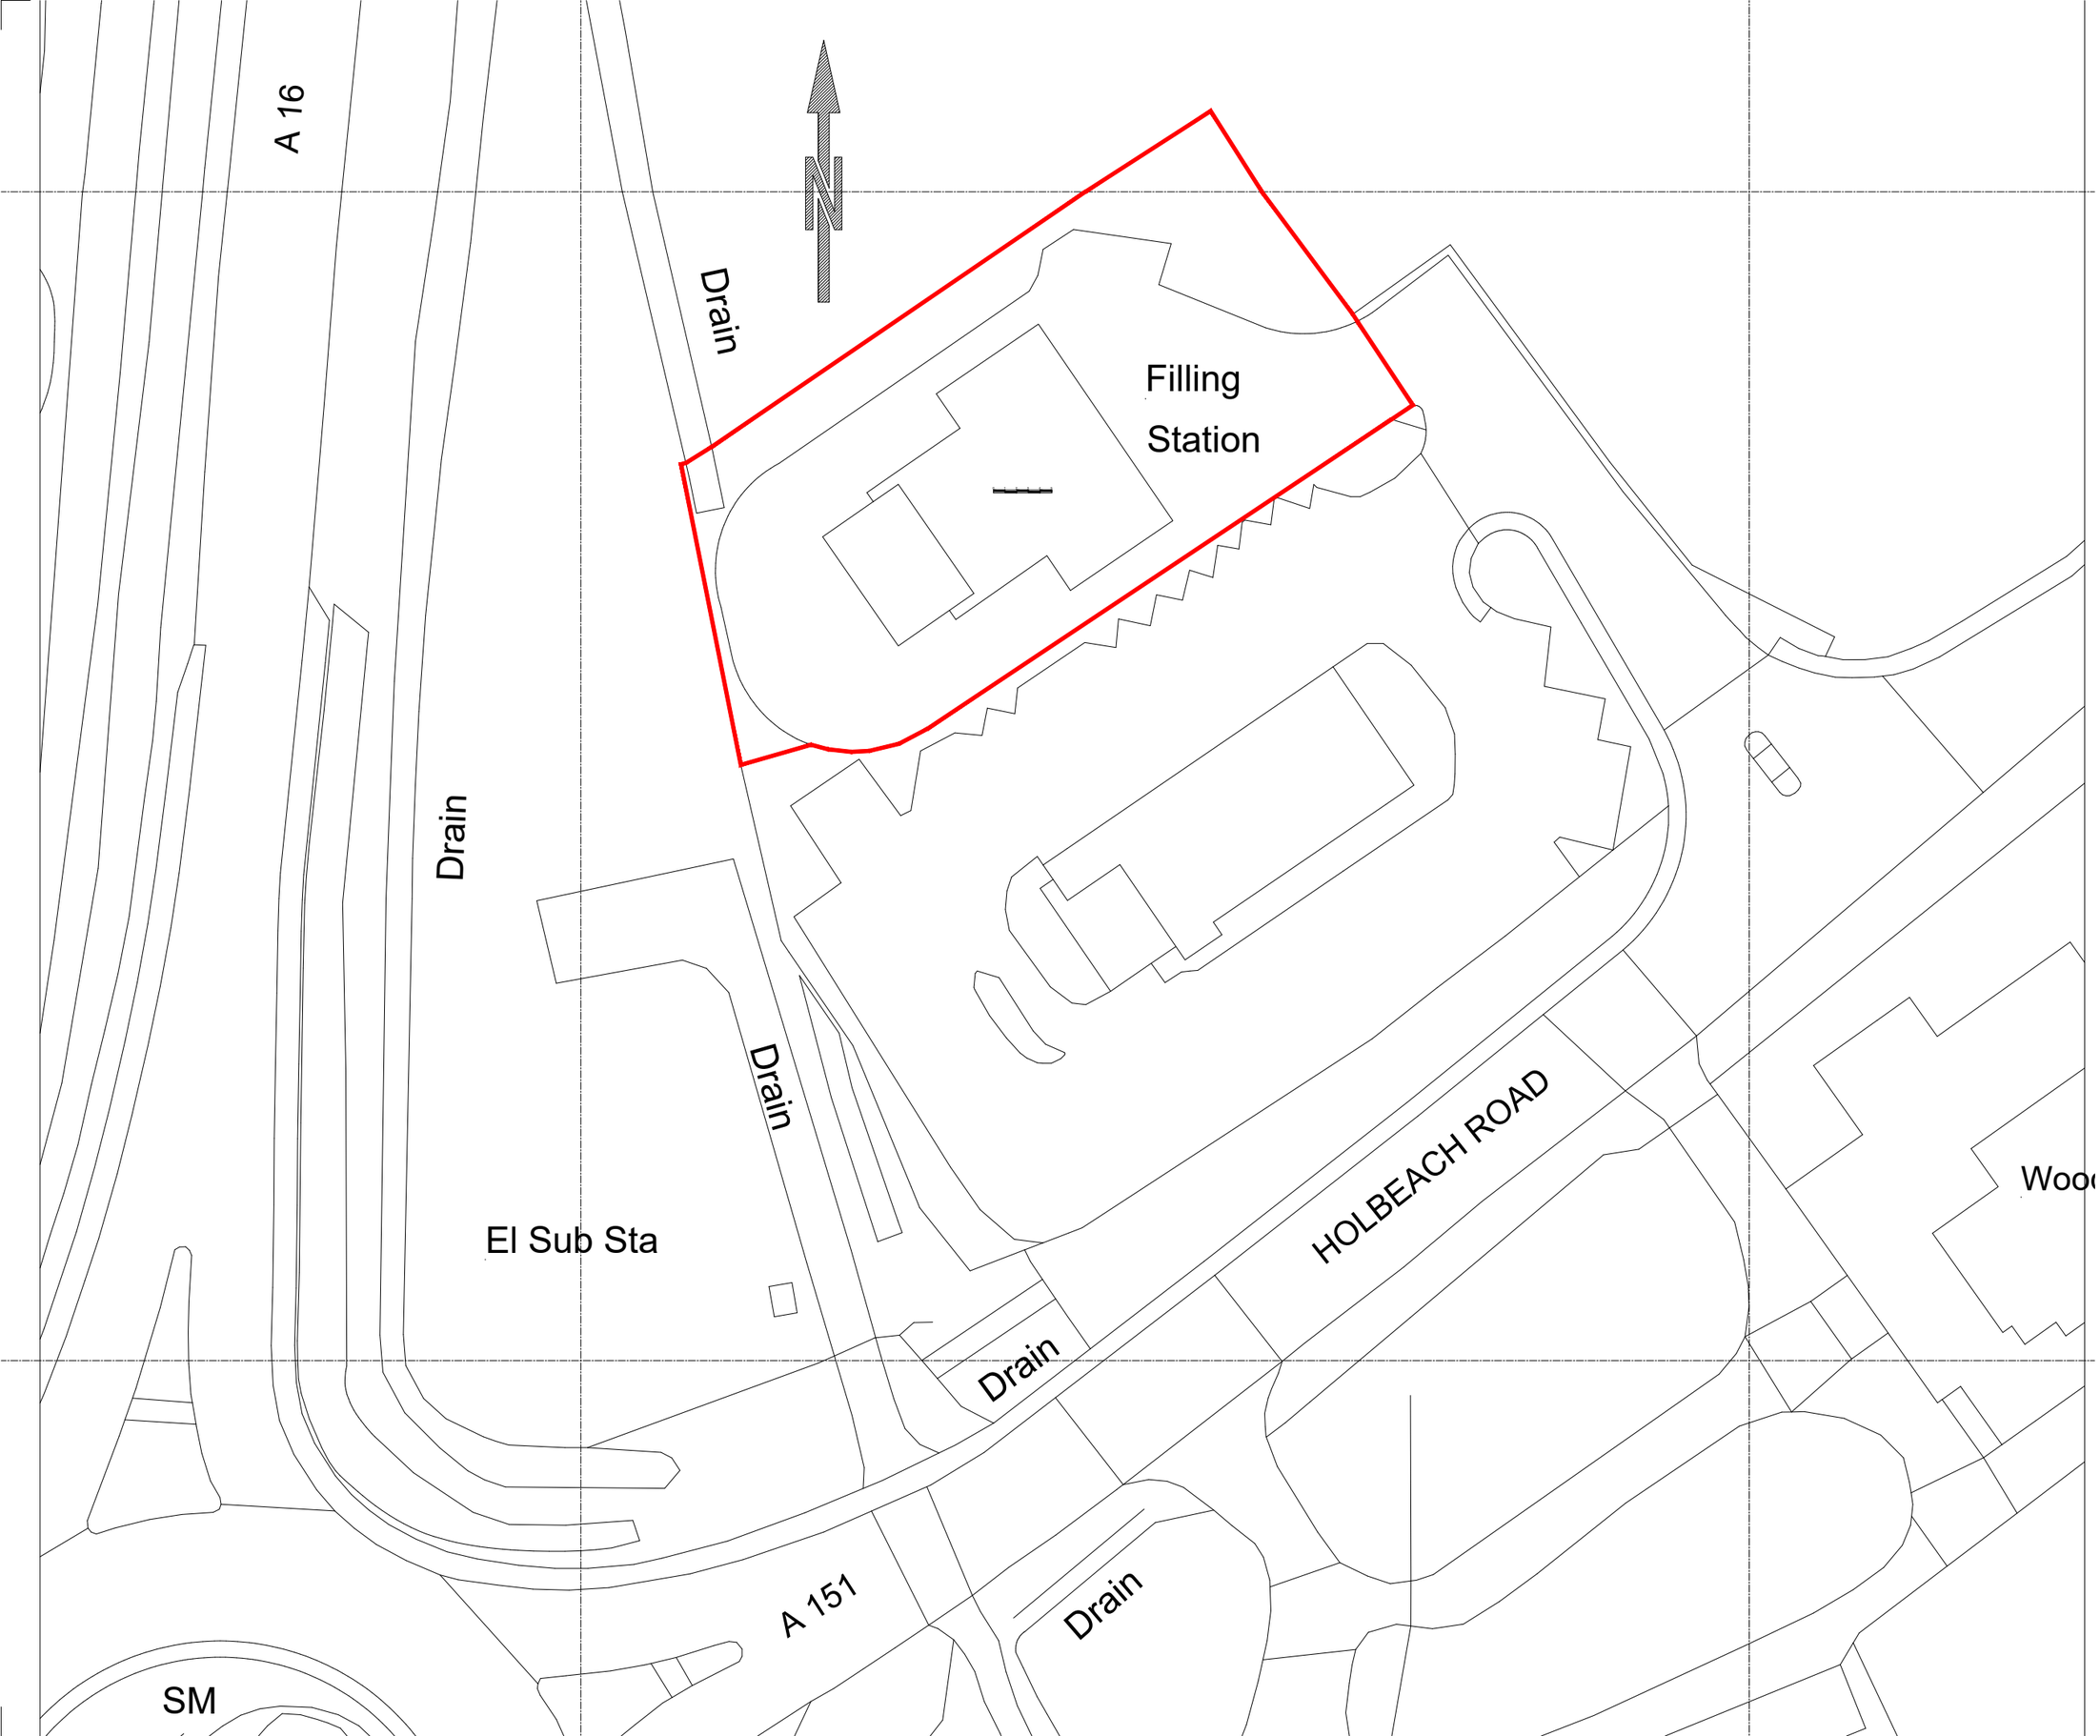


PROJECT

PROPOSED DEVELOPMENT

Springfield Service Station
Holbeach Road
Spalding, Lincolnshire
PE12 6JP

DRAWING

PLANNING

Block Plan

SCALE

1:500

DATE

October 2023

DRAWN

SDL

CHECKED

DRAWING NUMBER

2023/306/001

SHIPTON DESIGN LTD

ARCHITECTURE PLANNING DESIGN

April Cottage
Burford Road
Shipton-Under-Wychwood
Oxfordshire
OX7 6DW
07754-296776
andrew@shiptondesign.co.uk