

SCALE 1:100

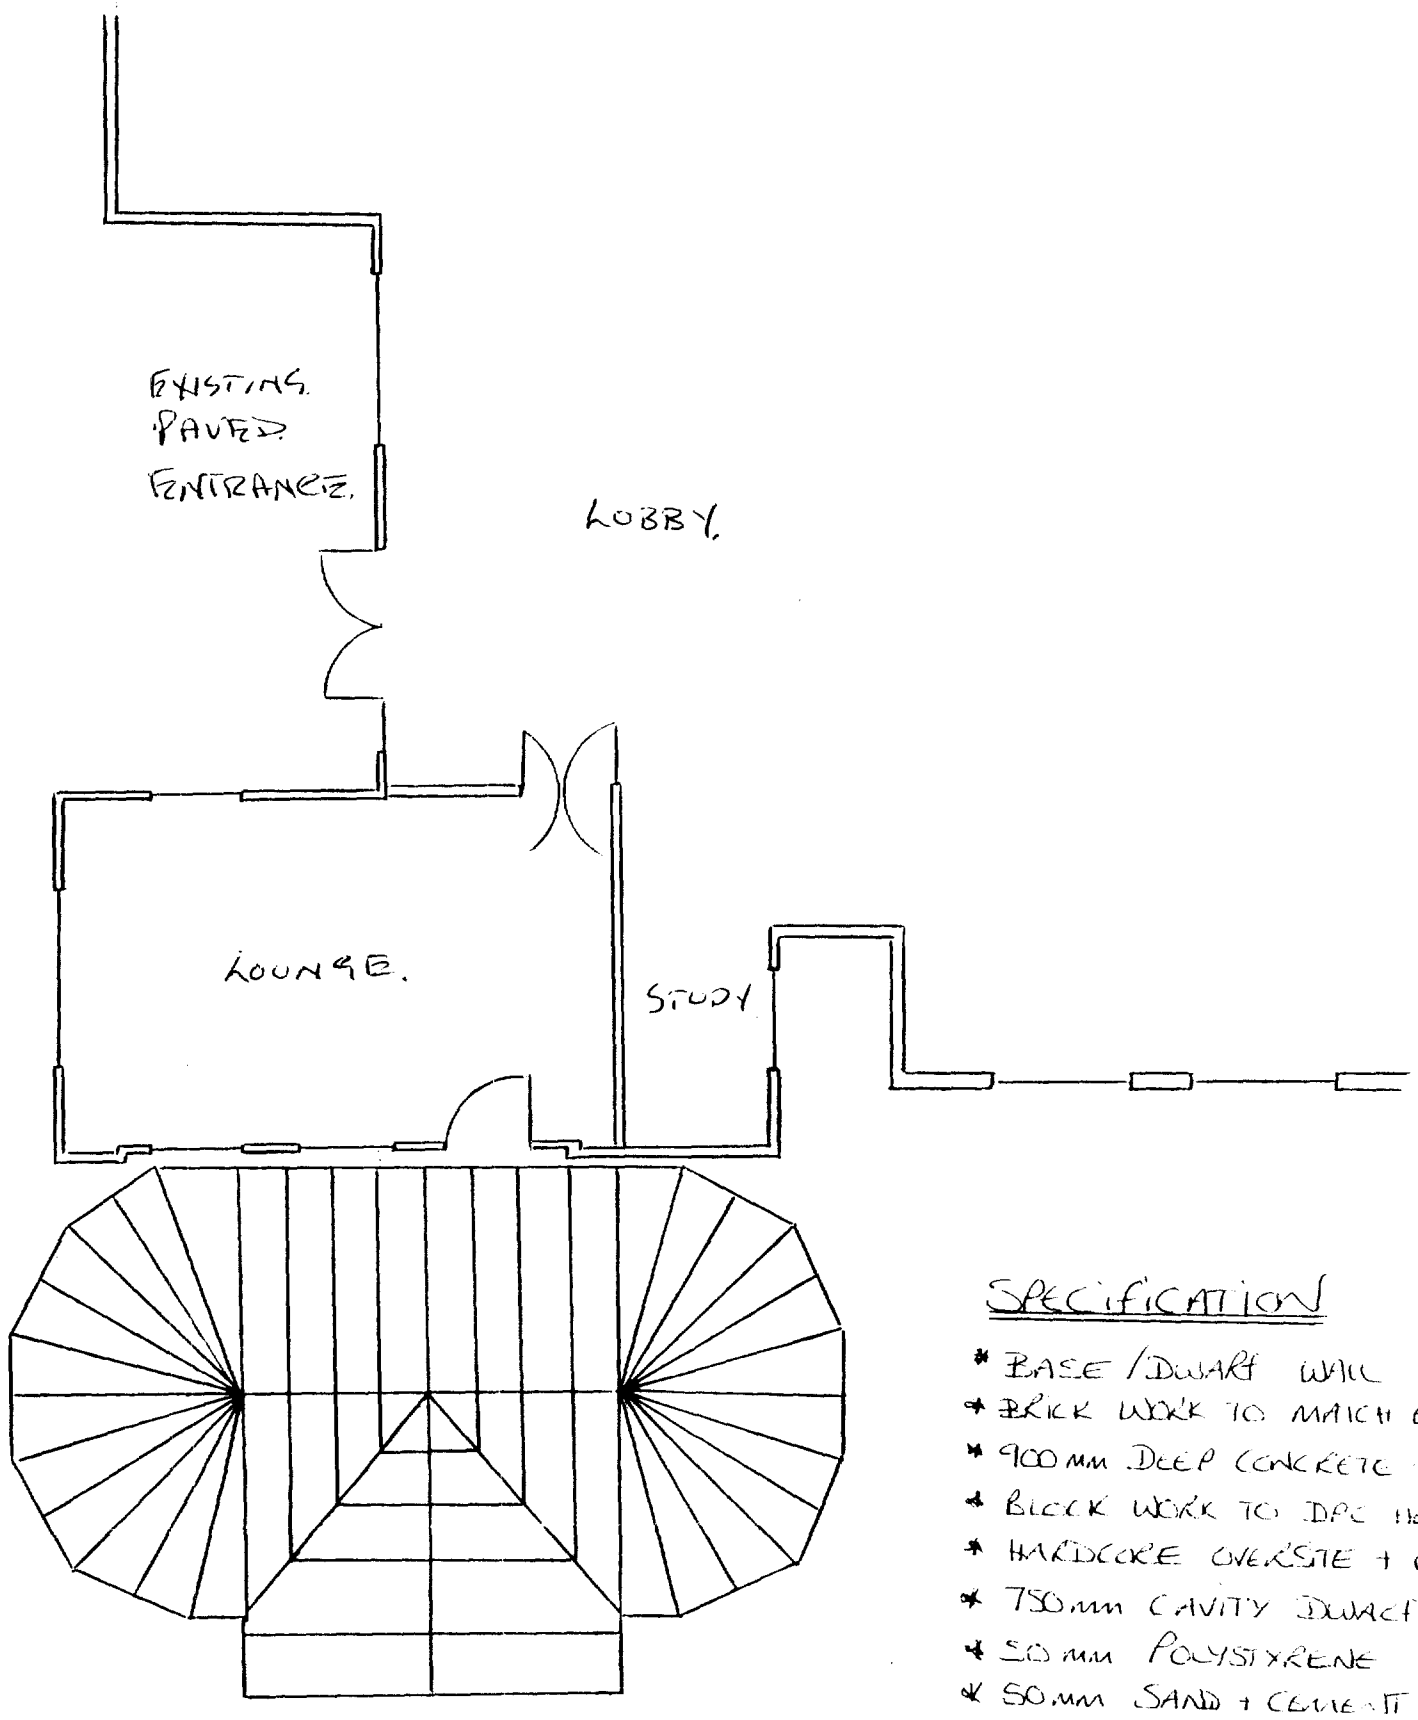


SPECIFICATION

* BASE / DWARF WALL
* BRICK WORK TO MATCH EXISTING.
* 900 mm DEEP CONCRETE FOUNDATIONS
* BLOCK WORK TO DPC HEIGHT
* HARDCORE OVERSITE + CONCRETE
* 750 mm CAVITY DWARF WALL
* 50 mm POLYSTYRENE FLOOR
* 50 mm SAND + CEMENT SCREED
* NEW SOAKAWAY + DRAINS
* RE-LAY PAVING SLABS
* WHITE PVCU FRAMEWORK
* WHITE ALUMINIUM ROOF SYSTEM
* SOLAR CONTROL GLASS D.G. UNITS
* TOUGHENED SAFETY GLASS

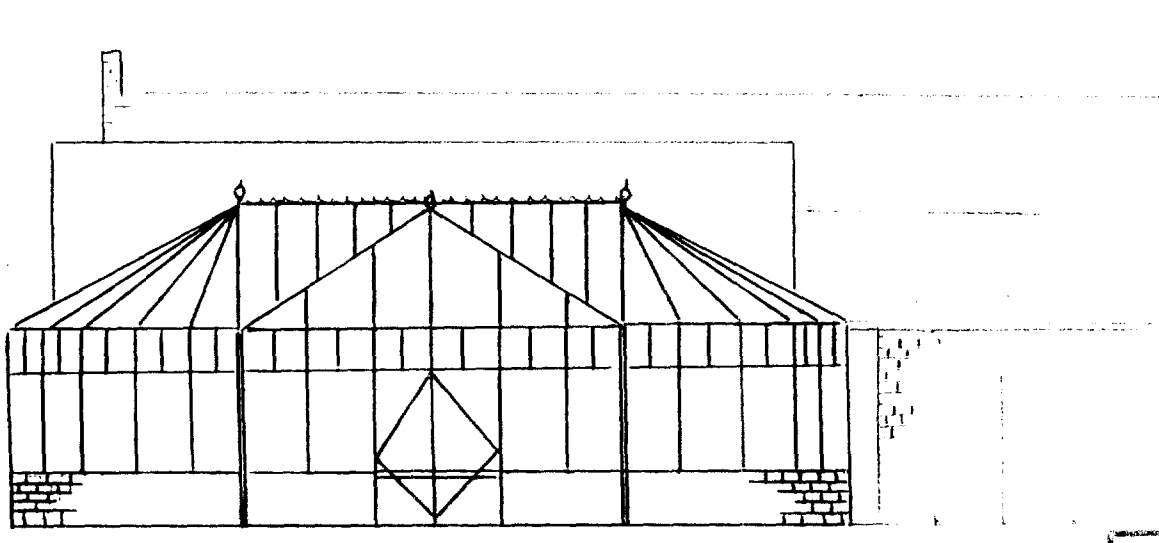

DETERMINED PLAN

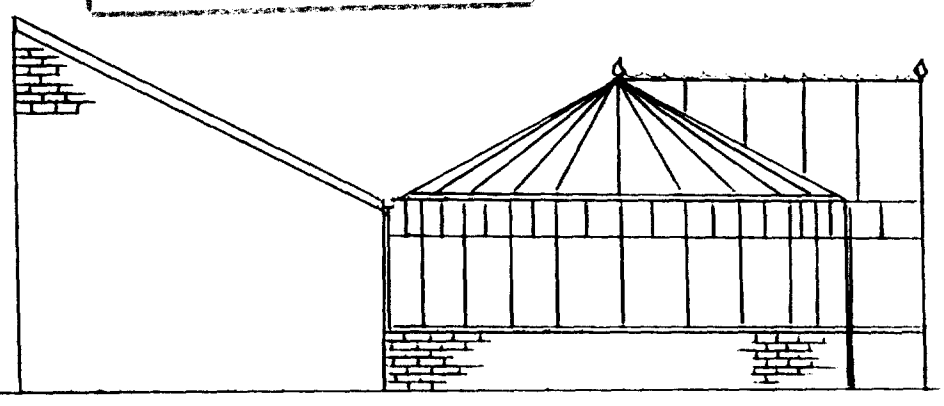

PROPOSED CONSERVATORY FOR:

MR A KACHKA + MR D. MAJAKO
PARCO RESIDENTIAL HOME
HAWTHORNE BANK
SPALDING
LINCOLNSHIRE

SOUTH HOLLAND DC
HOUSING & PLANNING
24 SEP 1998
Ref: 0955/98

TRADELL LTD. 01733 579593. 5.9.98