
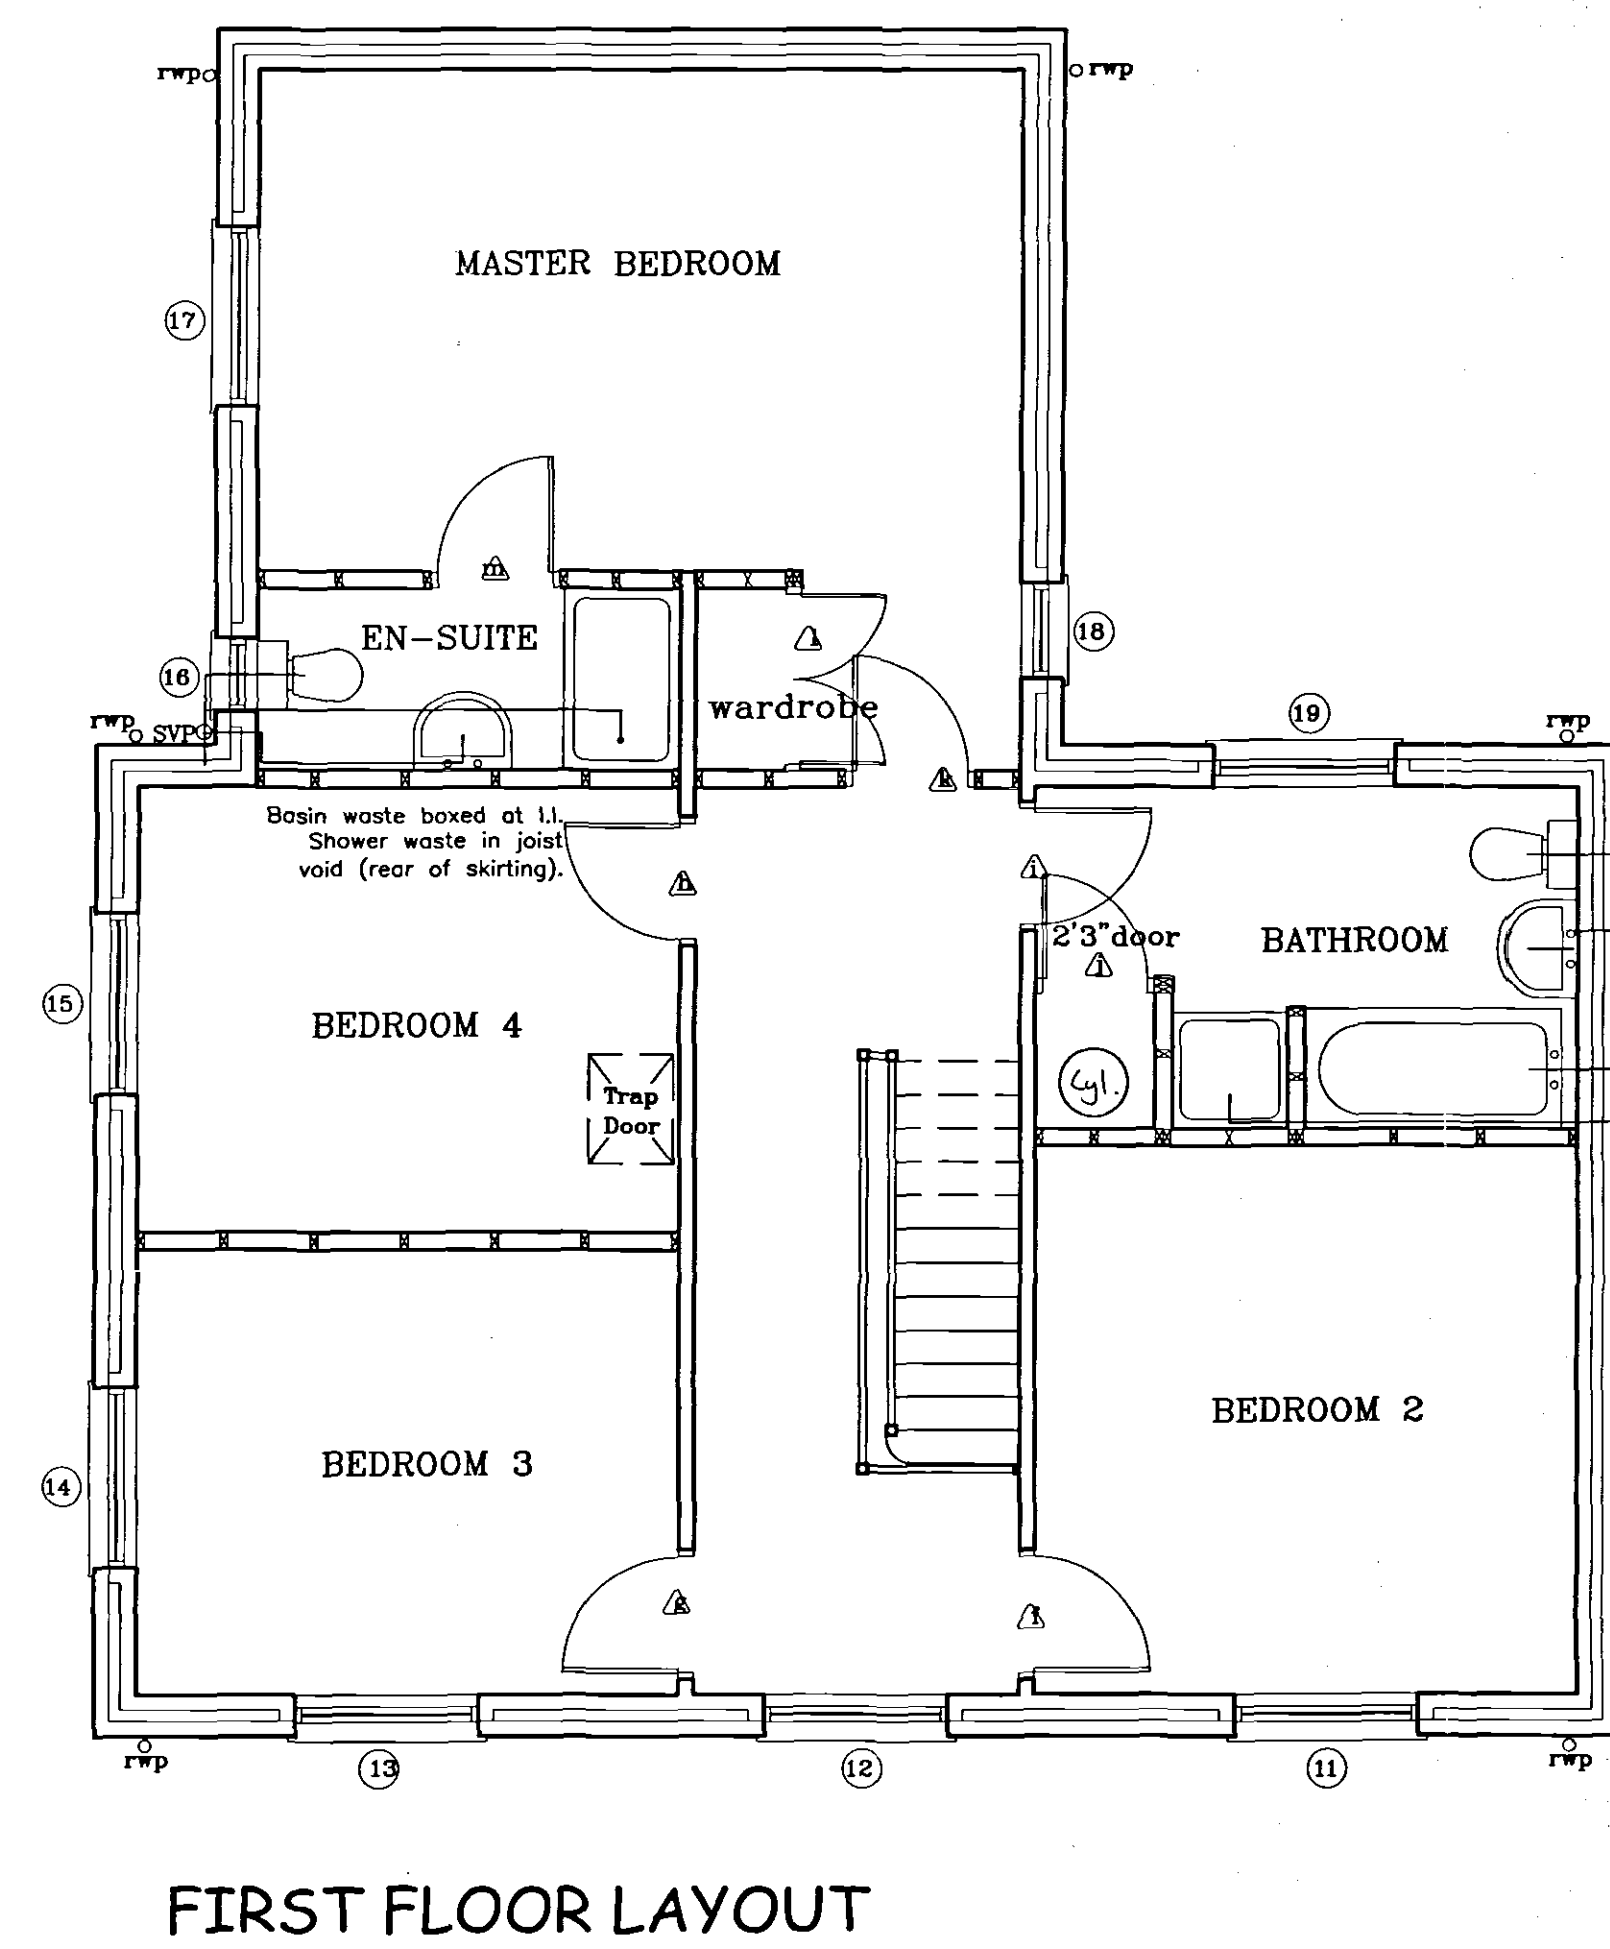
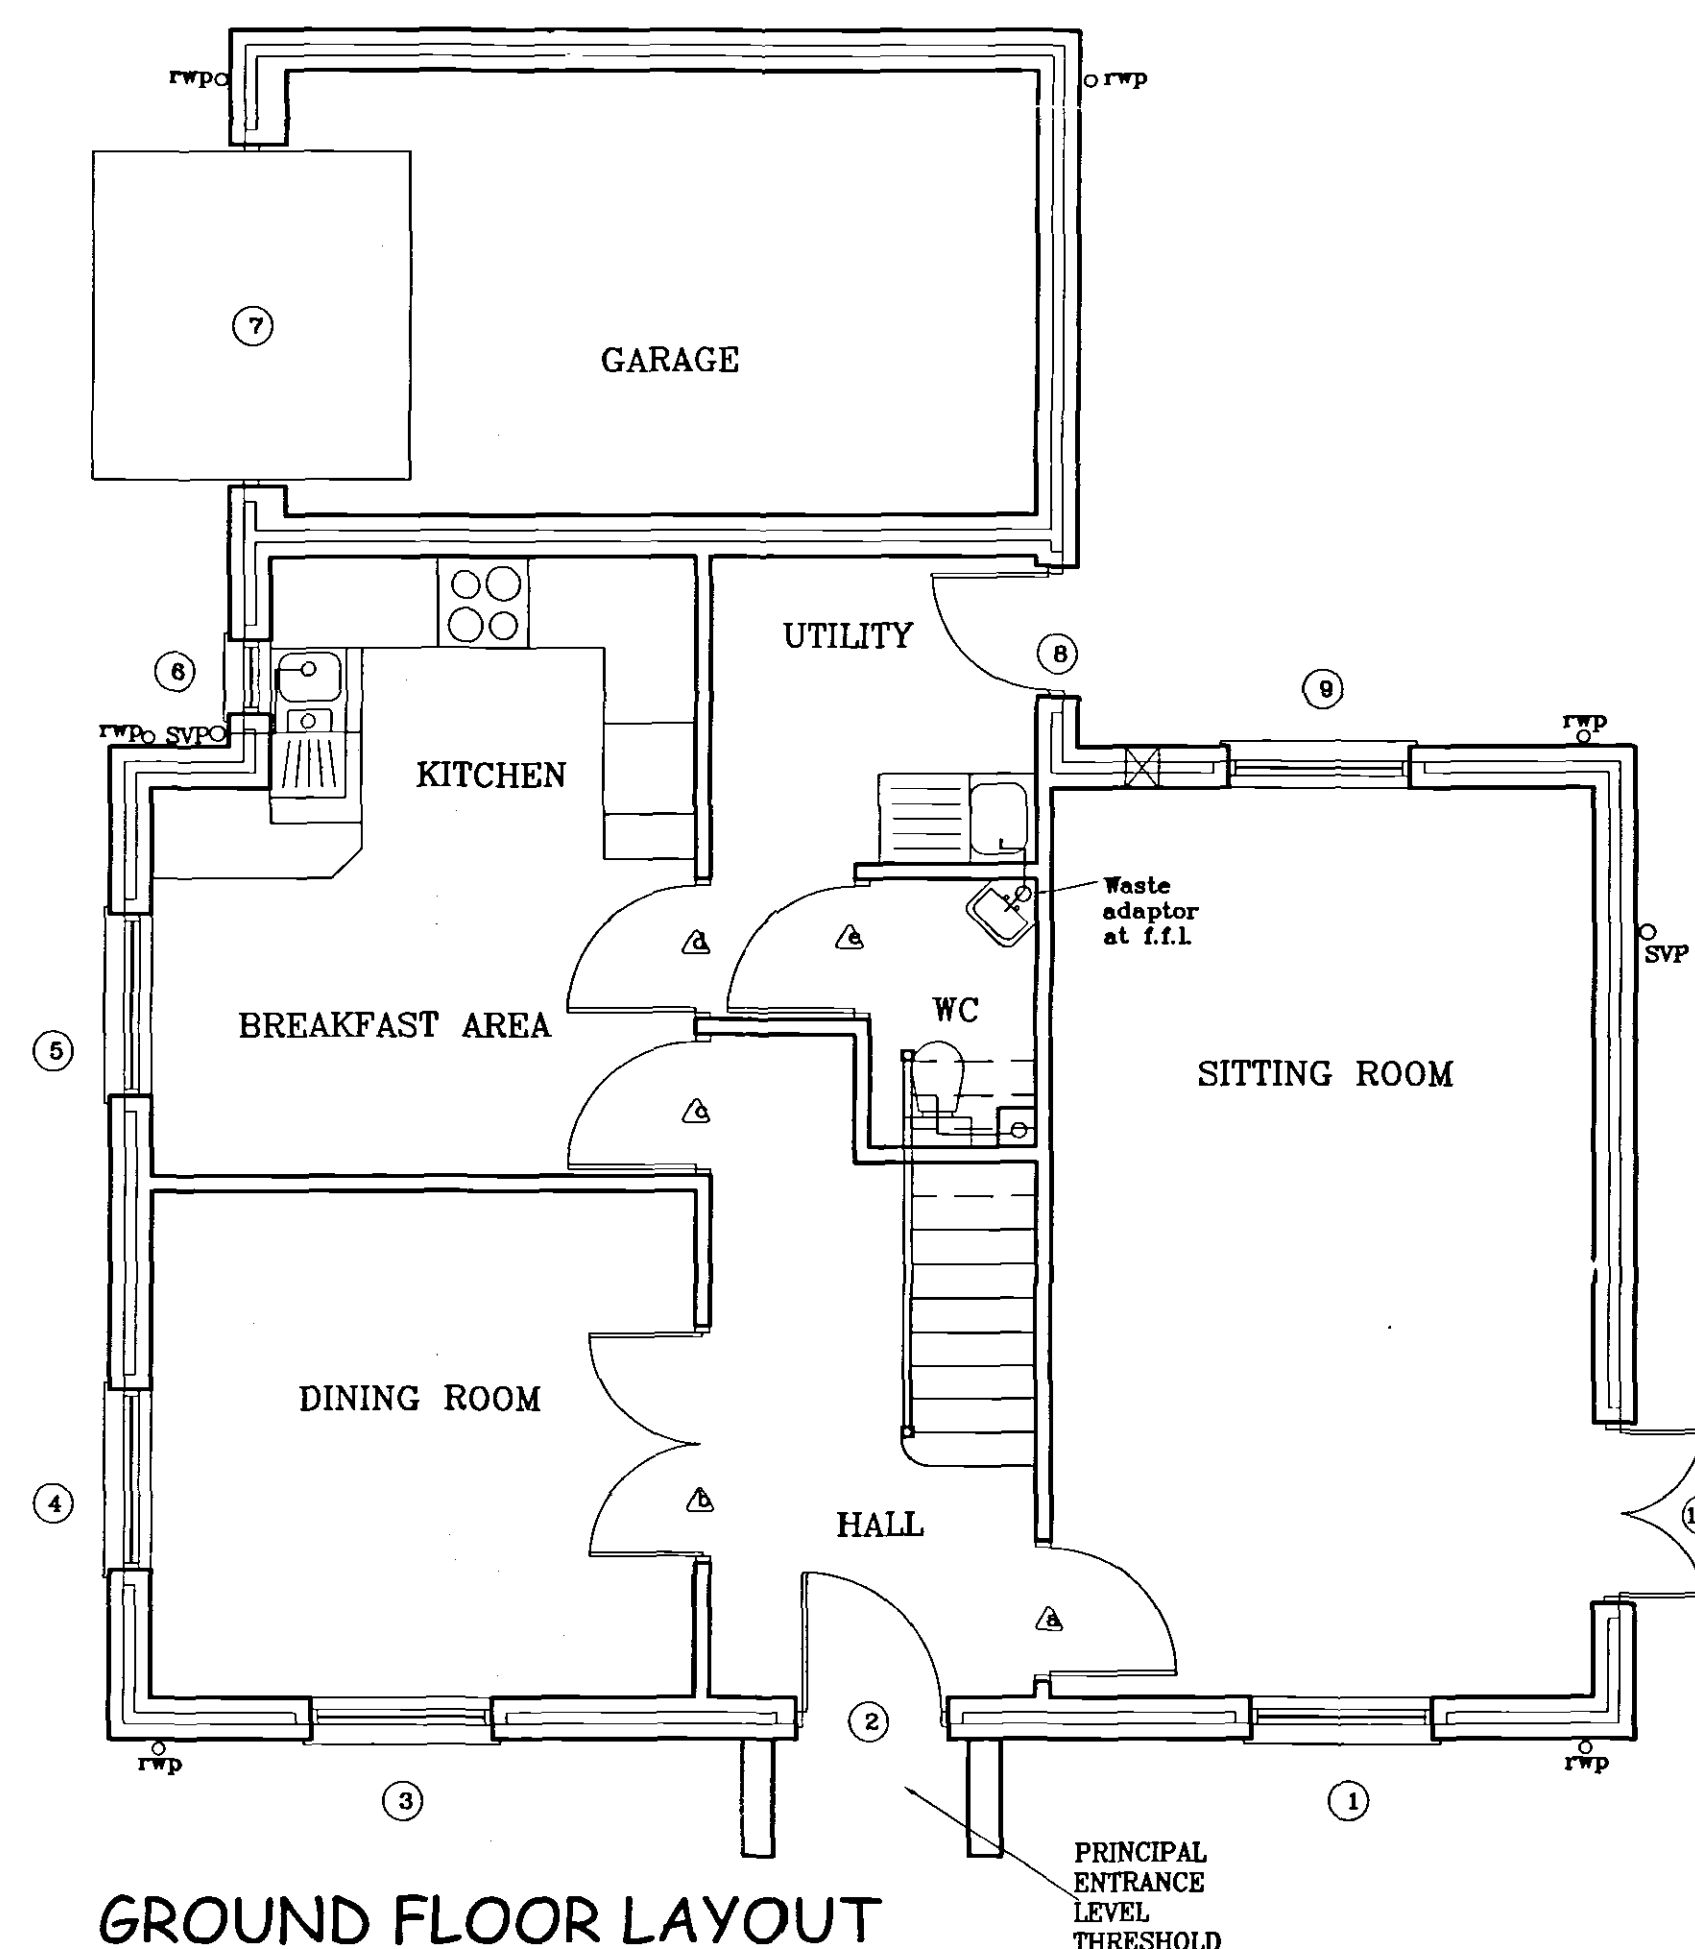


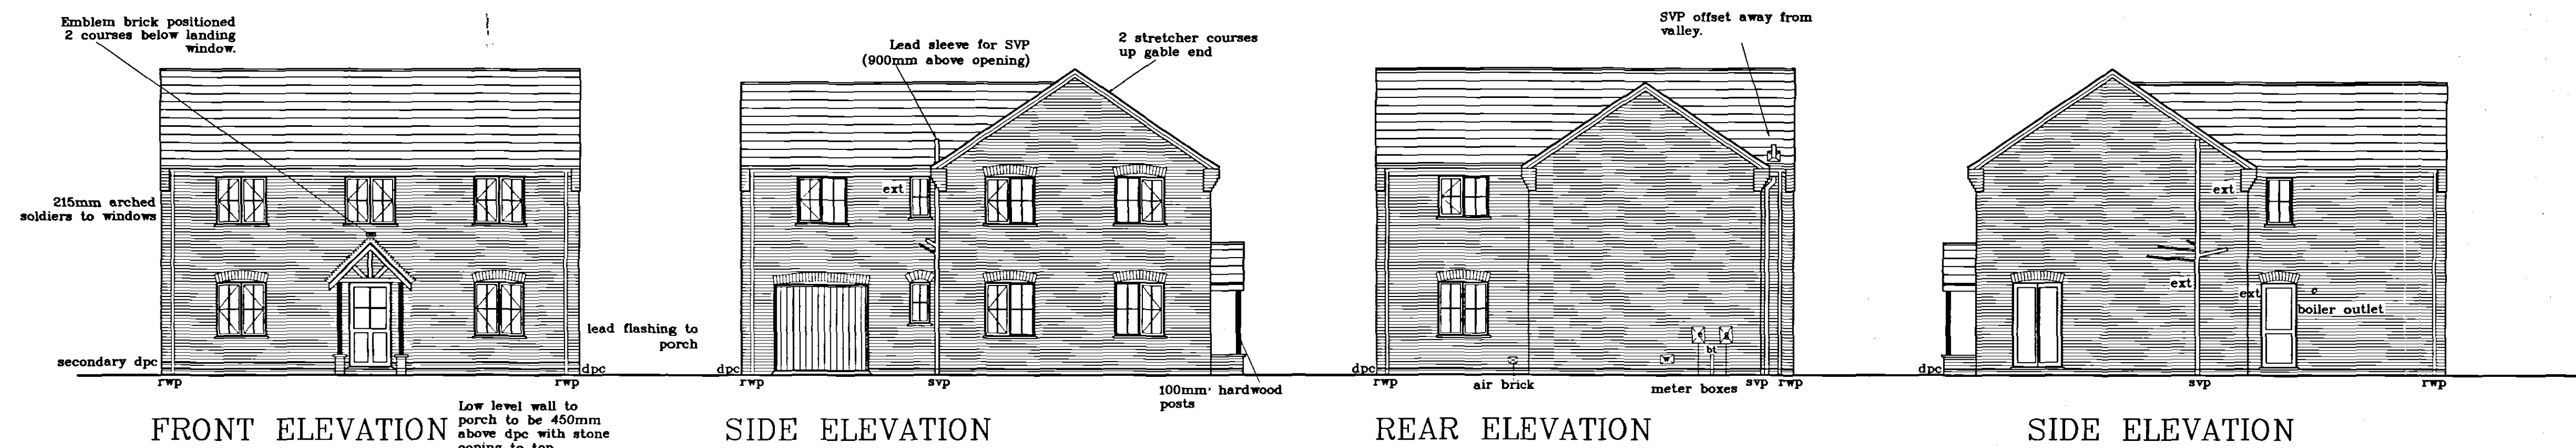

Broadgate Homes Limited
 Broadgate House, Weston Hills,
 Spalding, Lincolnshire, PE12 6DB.
 Telephone: 01406 380532 Fax: 01406 380014

PROJECT TITLE
STANDARD DWELLING TYPE.
'LAWSON 2'

Plots 99,108,136,159.
 Holland Park,
 Spalding,
 Lincs

SHDC
 Planning & Development
 13 JUL 2004
 Ref: 0956104

DRAWING
FLOOR LAYOUTS
&
ELEVATIONS

DESCRIPTION	DATE	BY

SCALE
 1:50 1:100

DATE
 JUNE '04

DRAWING No.
 0407/99,108,136,159 -01

DETERMINED
PLAN