




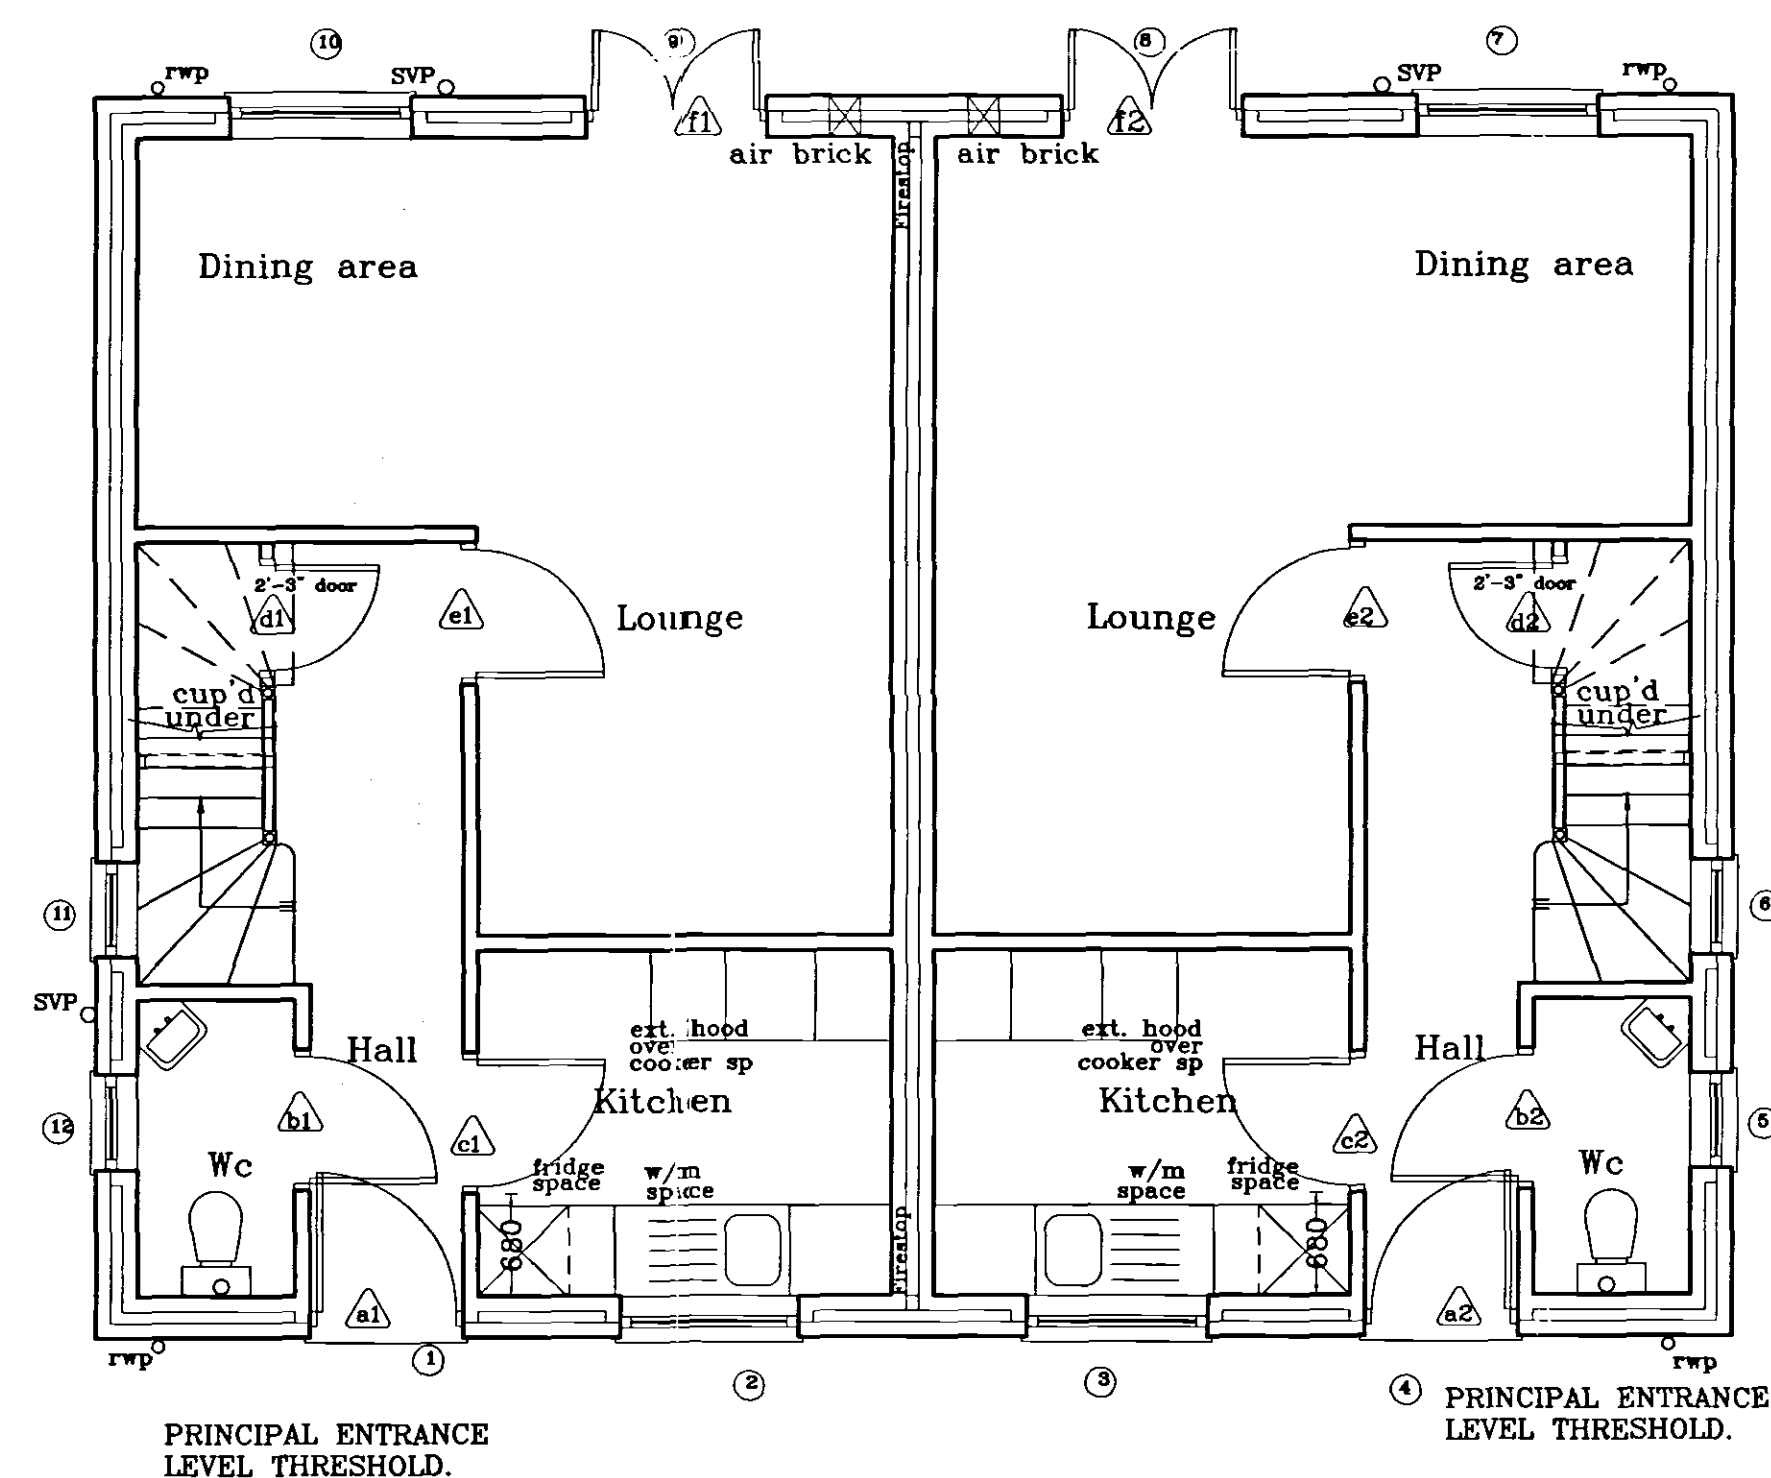

GROUND FLOOR LAYOUT

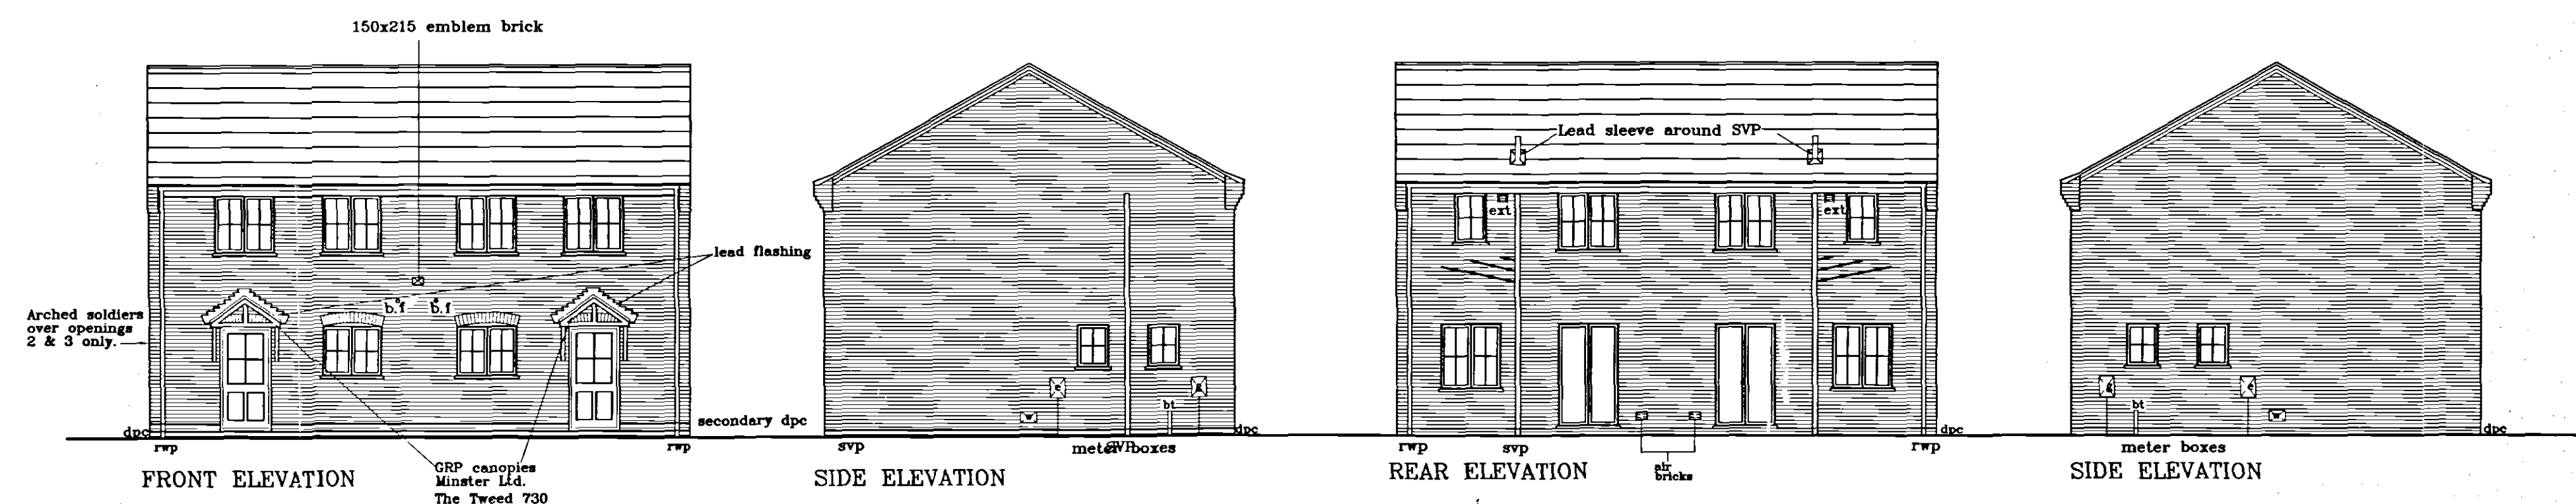

FIRST FLOOR LAYOUT

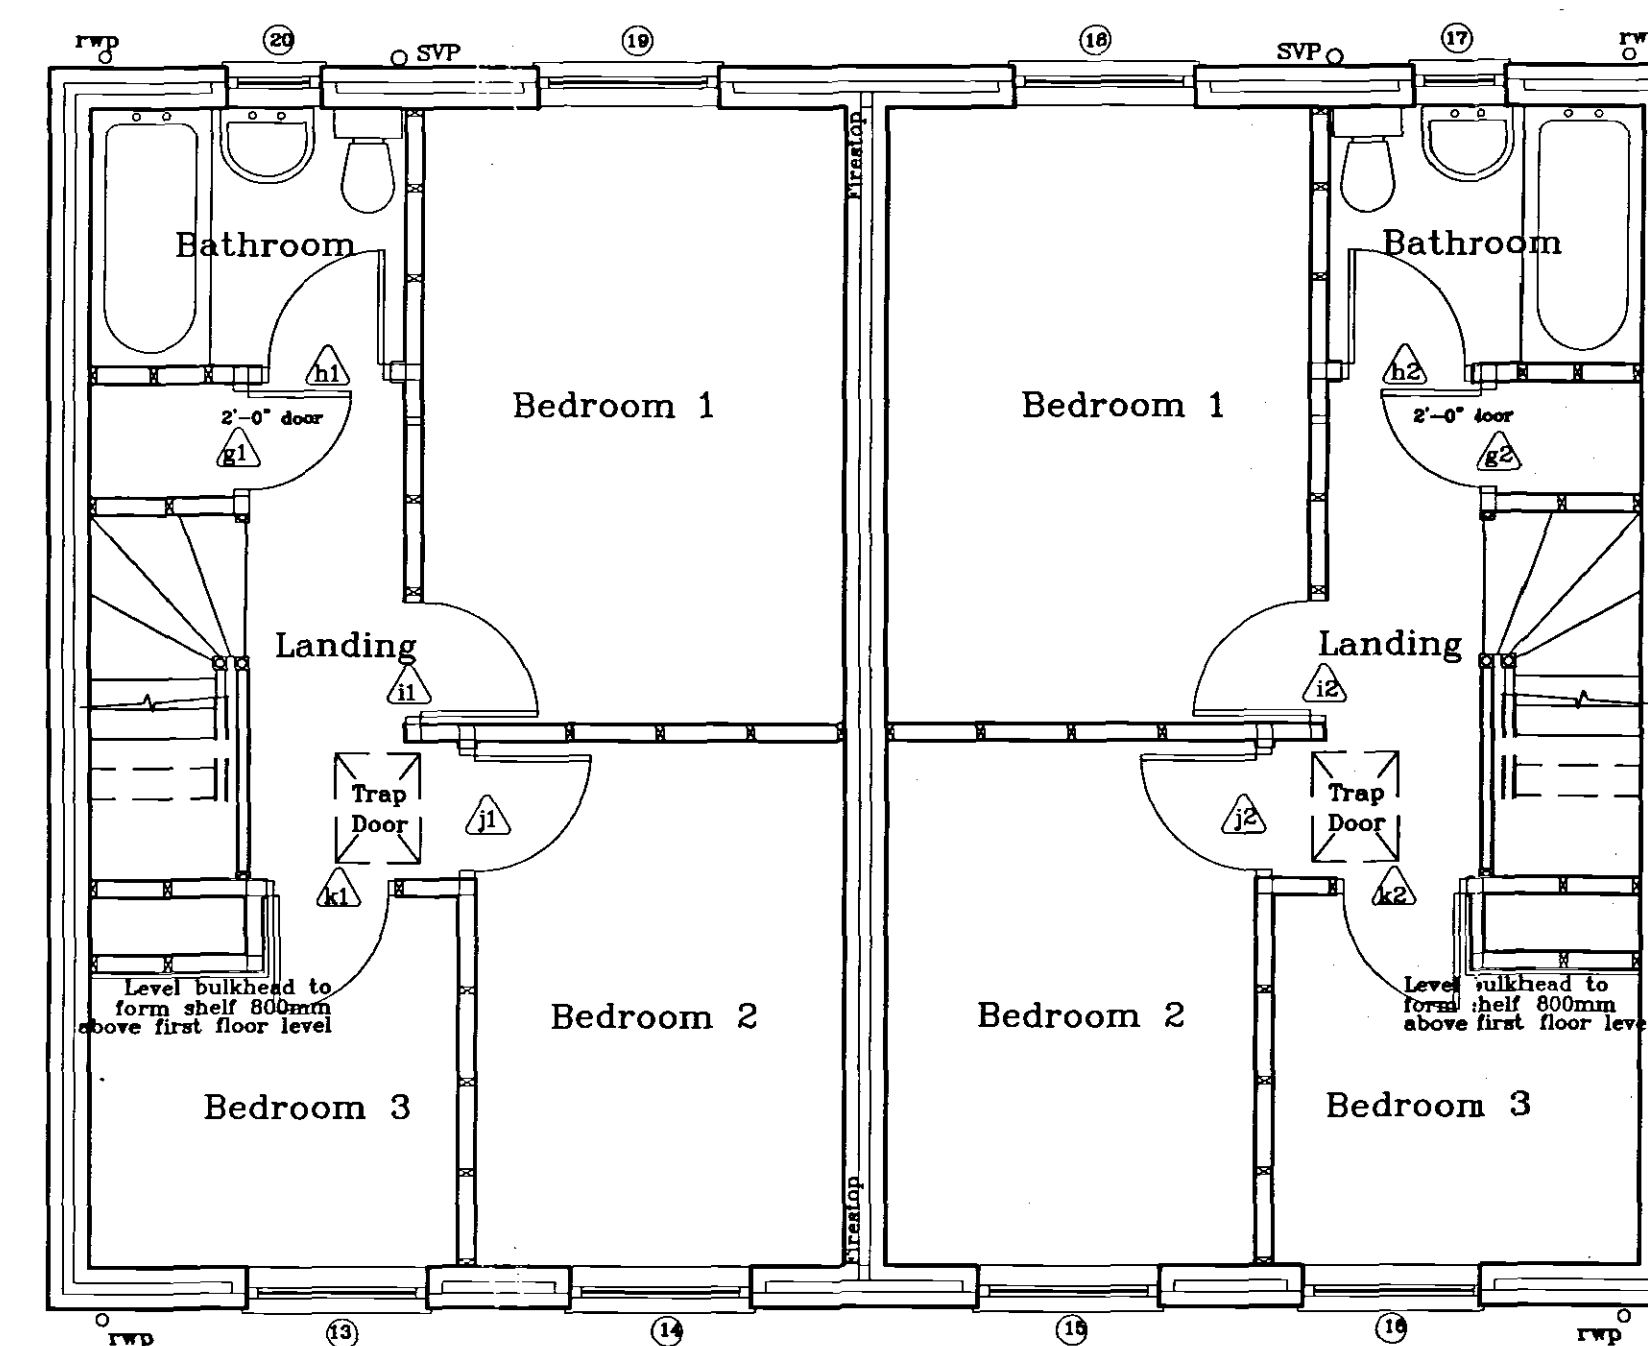

Broadgate Homes Limited
Broadgate House, Weston Hills,
Spalding, Lincolnshire. PE12 6DB.
Telephone: 01406 380532 Fax: 01406 380014

PROJECT TITLE
STANDARD DWELLING TYPE.
BLUEBELGATE 2'
Plots 89,90; 94,95; 150, 151, 161, 162; 221, 222.
Holland Park
Spalding
Lincs.

SHDC
Planning & Development
13 JUL 2004
Ref: 0956/04

DRAWING
**FLOOR LAYOUTS
&
ELEVATIONS**

DESCRIPTION	DATE	BY

SCALE
1:50 1:100

DATE
JUNE '04

DRAWN

DRAWING No.
0407/89,90; 94,95; 221,222;
150,151; 161,162,-01