
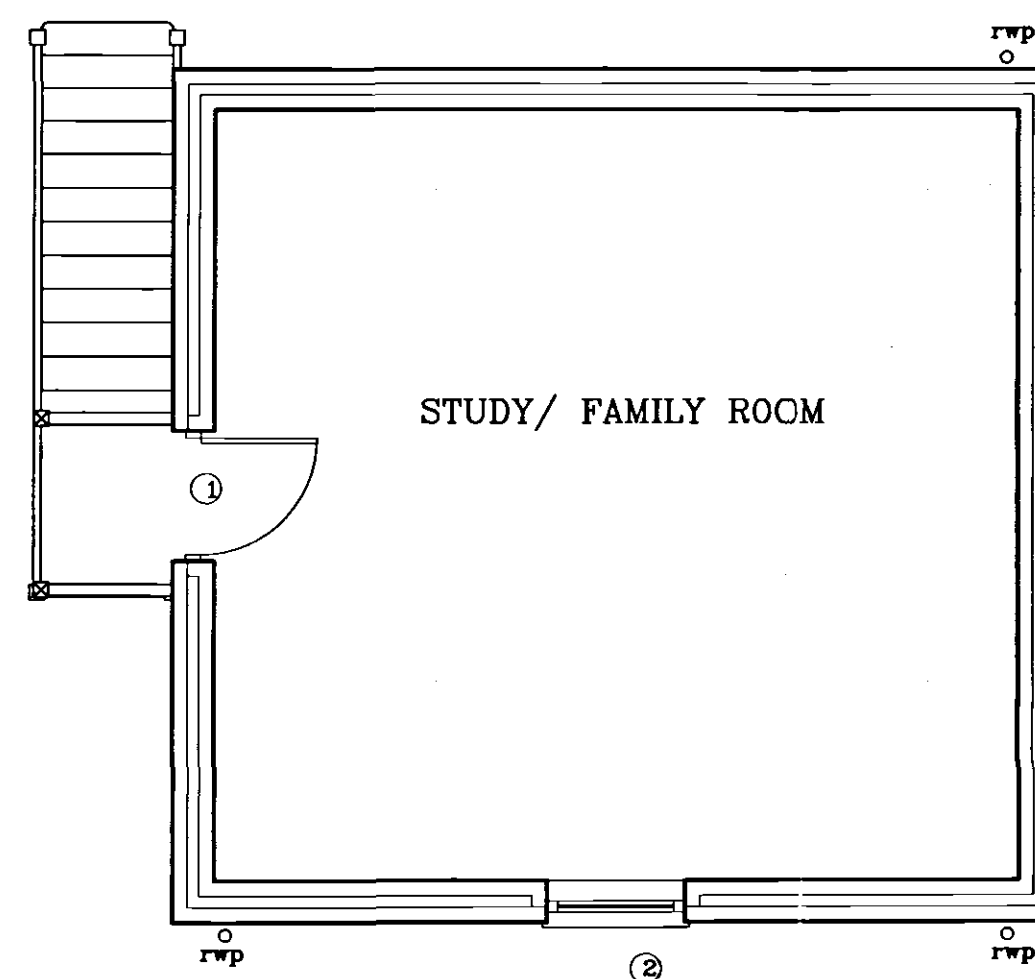
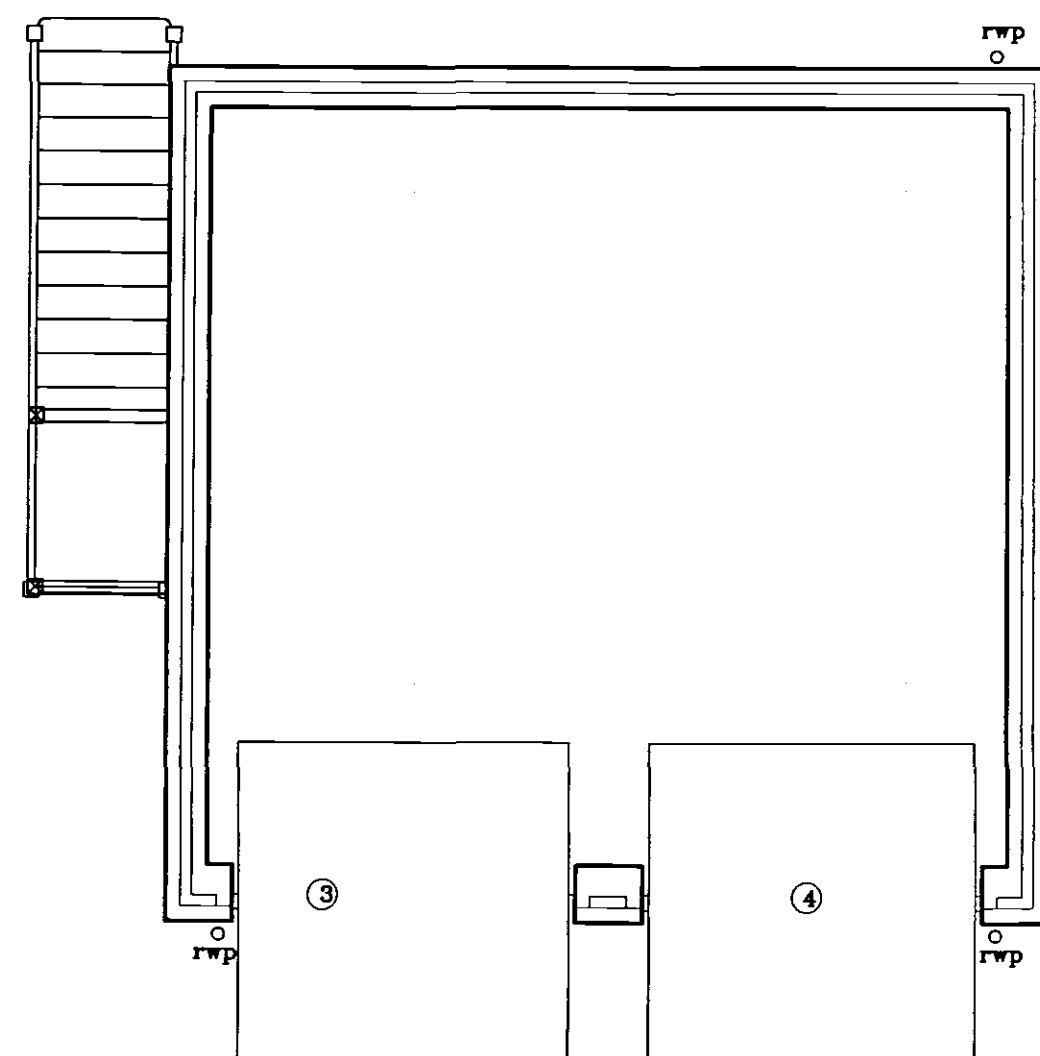


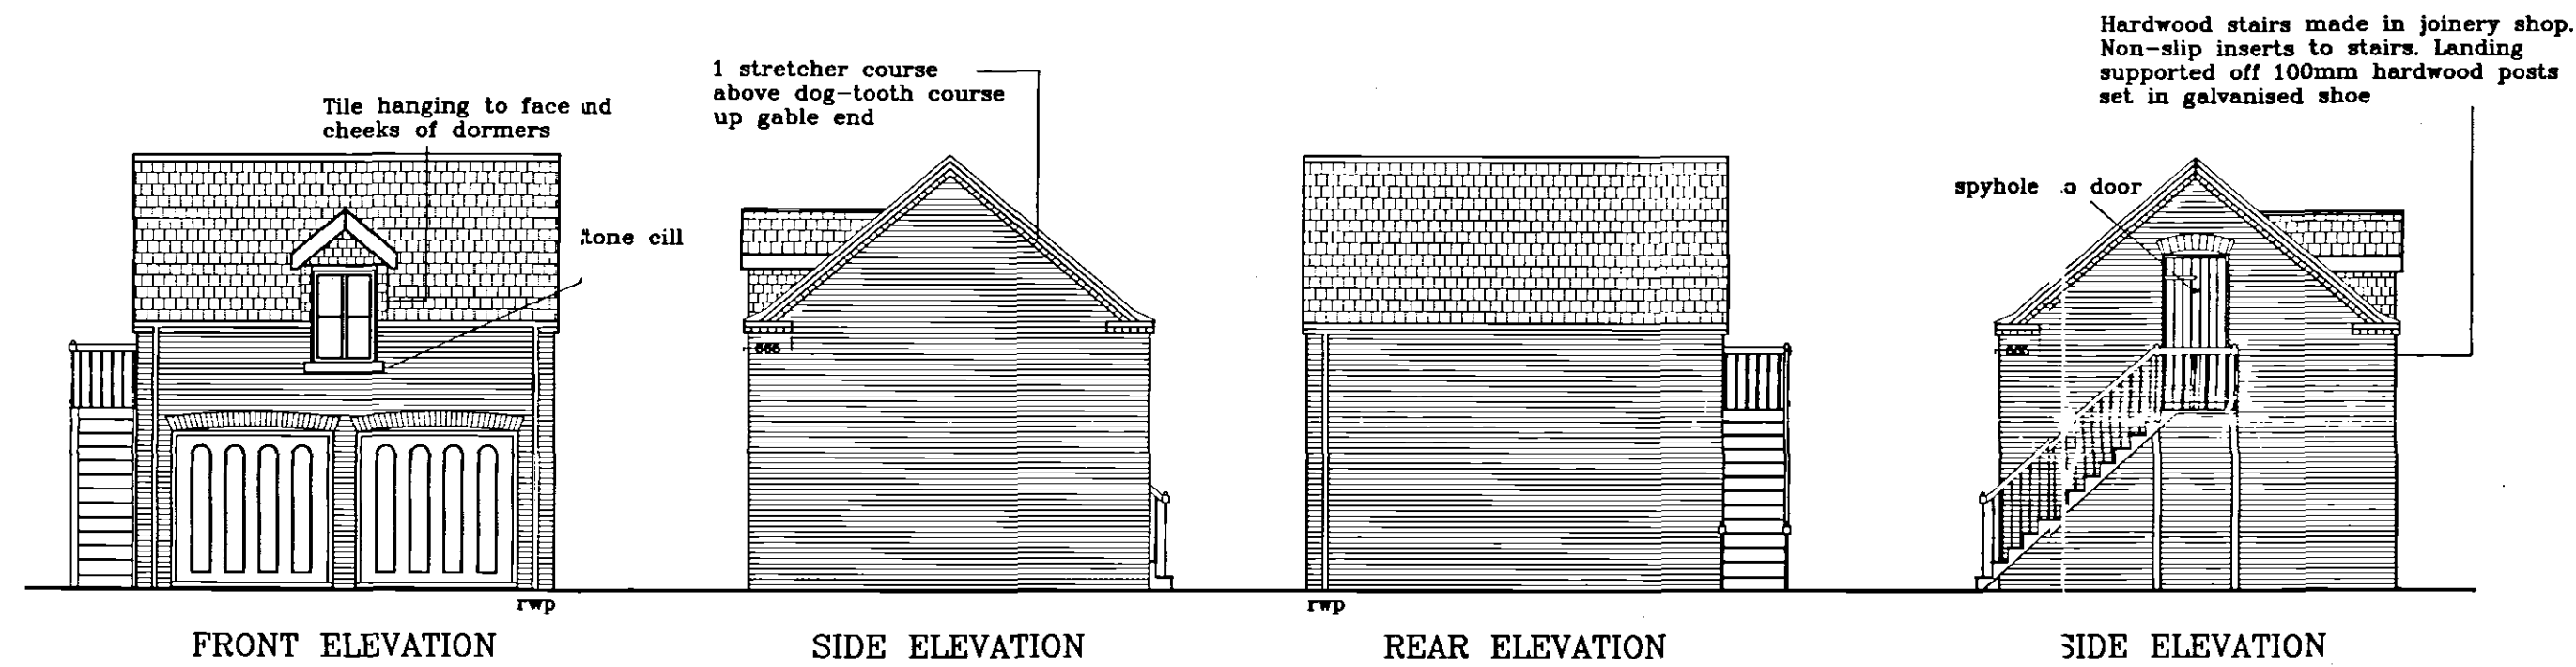

Broadgate Homes Limited

Broadgate House, Weston Hills,
Spalding, Lincolnshire. PE12 6DB.
Telephone: 01406 380532 Fax:01406 380014

PROJECT TITLE

SHDC
Planning & Development
13 JUL 2004
Ref: 0956104

**PROPOSED GARAGE WITH
FAMILY ROOM/ STUDY**
Plots 102,112,113,134,146,147,155,157.
Holland Park.
Spalding.
LINCS

REV	DESCRIPTION	DATE	BY

SCALE
1:50 1:100

DRAWN
ASZ

DATE
JUN '04

DRAWING No.
0407/gar/102,112,113,134,
146,147,155,157.